


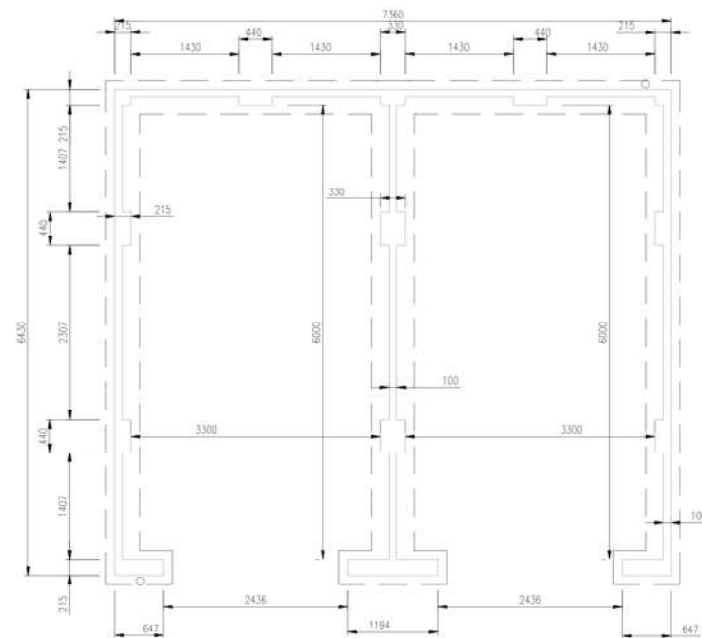


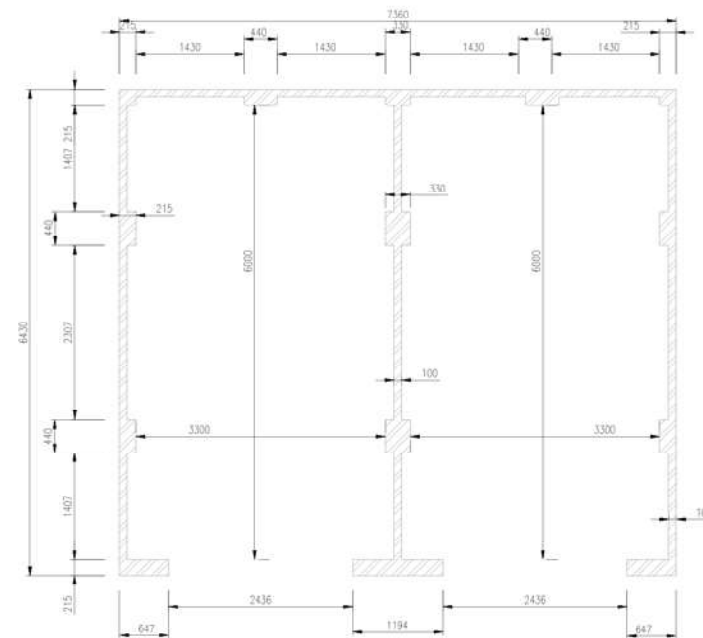


FOUNDATIONS

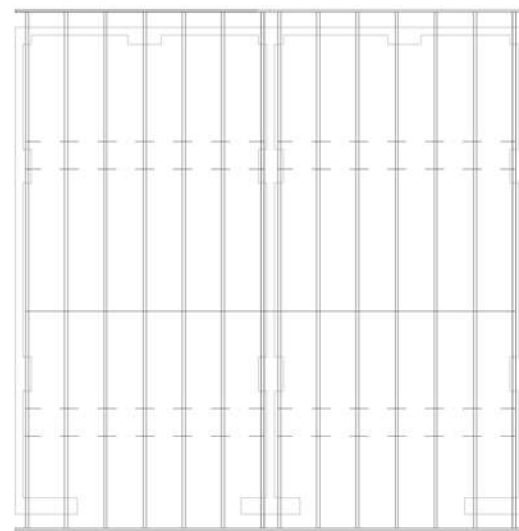


FLOOR PLANS

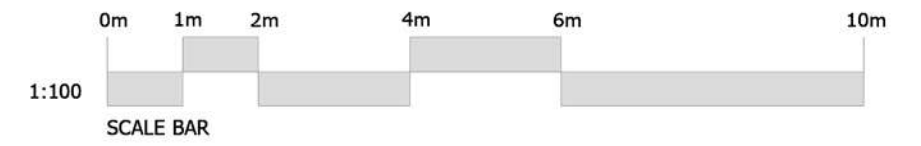


ROOF PLAN

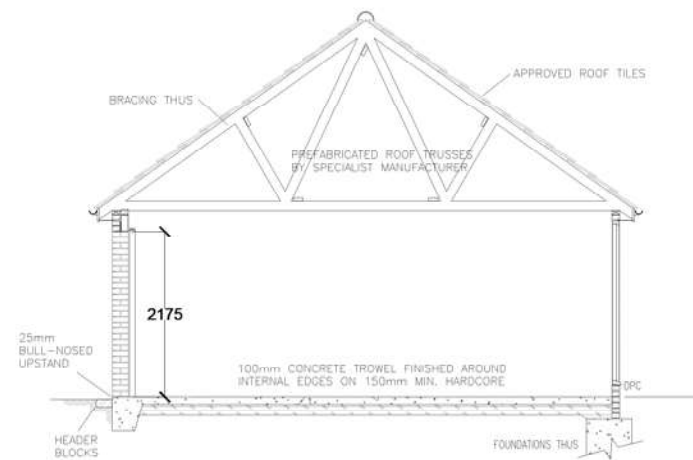


SECTION

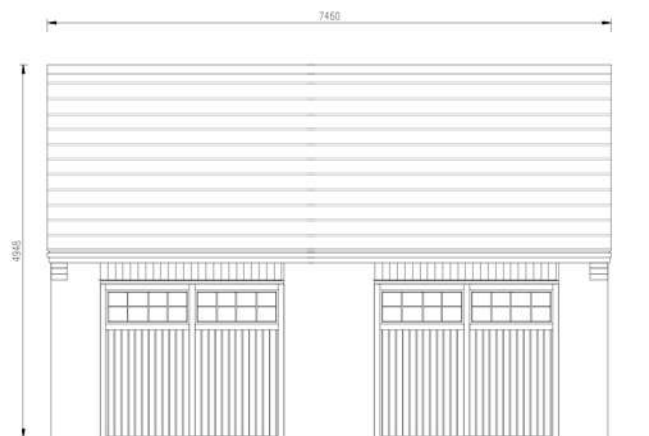

FRONT ELEVATION

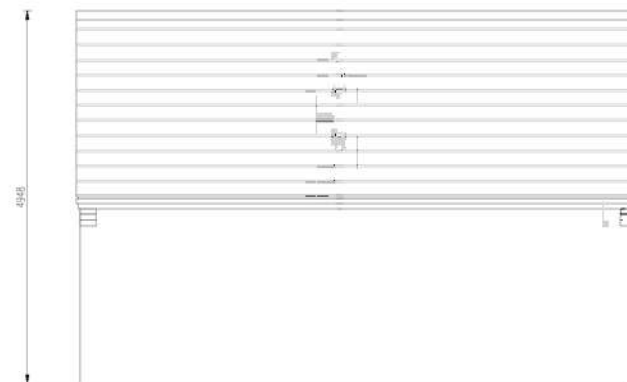

REAR ELEVATION

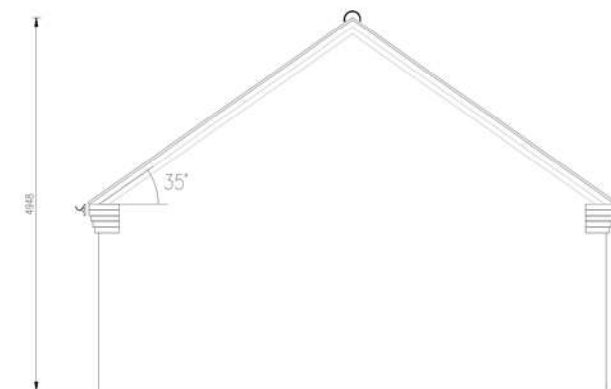

SIDE ELEVATION

PERSIMMON
HOMES



6x3.3m internal	
Twin Garage	21.02.10
G653-PD-01	50@A1, 100@A3
Plans and Elevations (Planning)	