
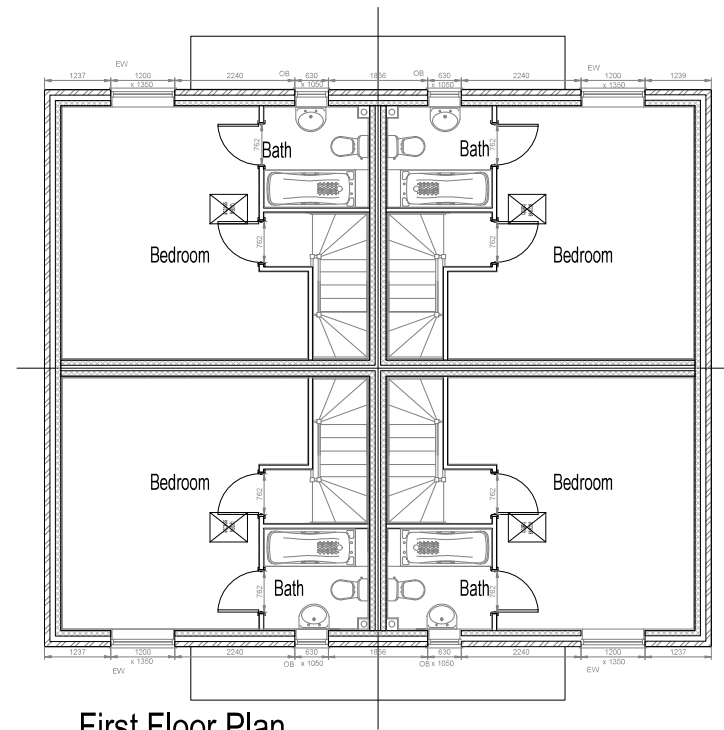


PERSIMMON
HOMES

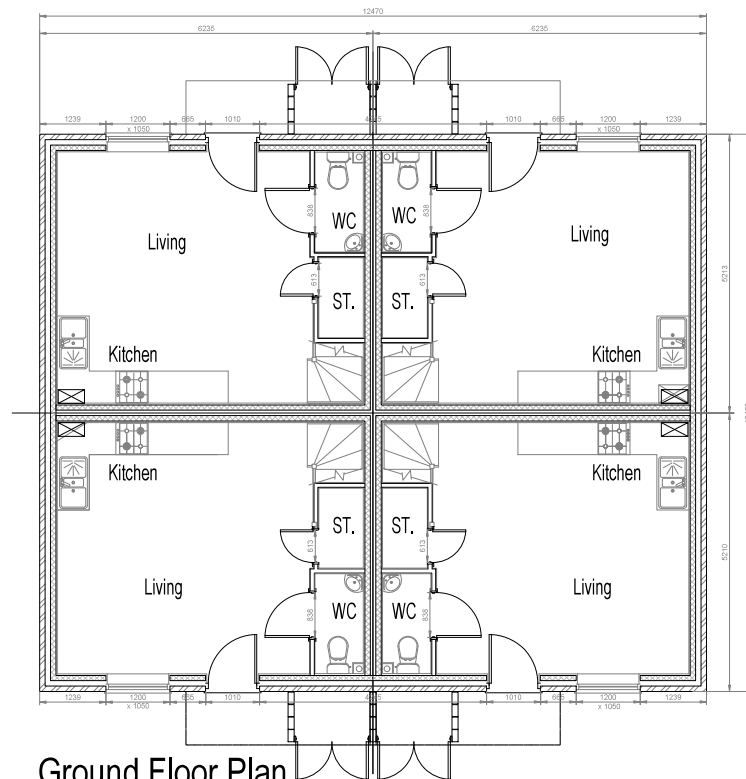

Housetype 592	Date 250518
Sales Name Castor	
Drawing Number 2064	50@A1, 100@A3
Plans & Elevations Village (Planning)	
2/1	Formerly