


Orientation of site has not been checked, design subject to check before installation

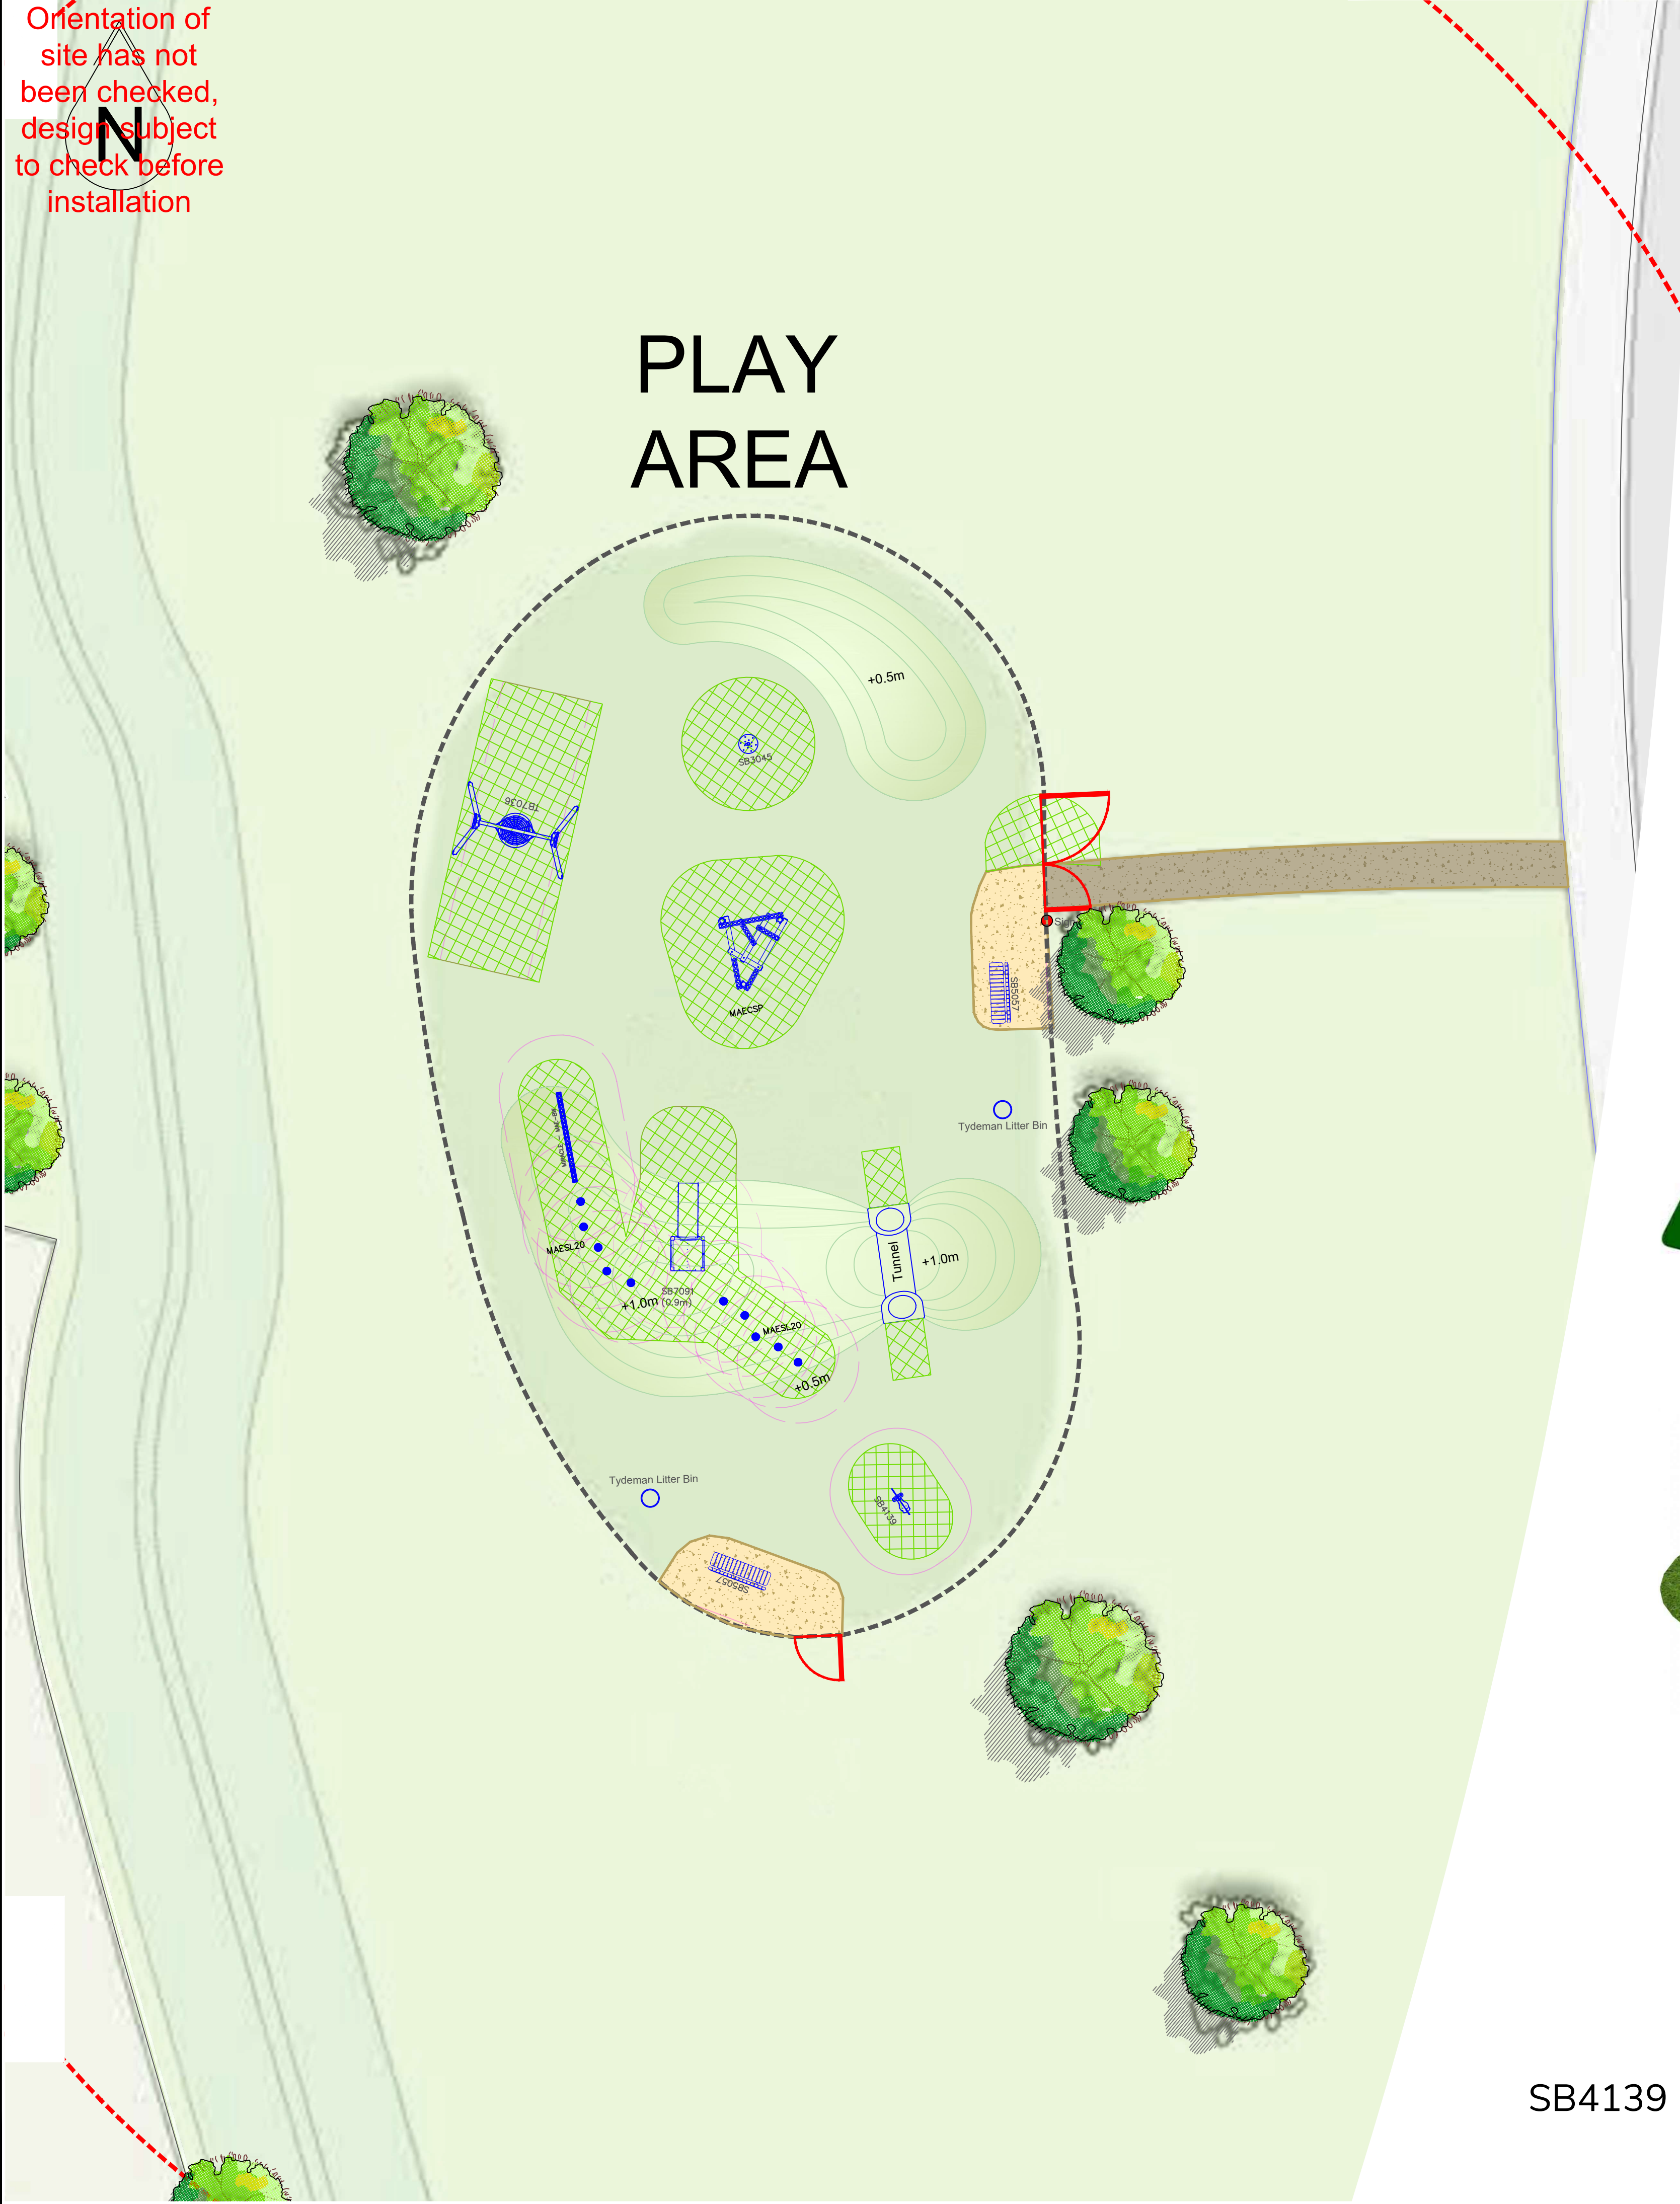


SB5057




MORCHTYD




MAECSP

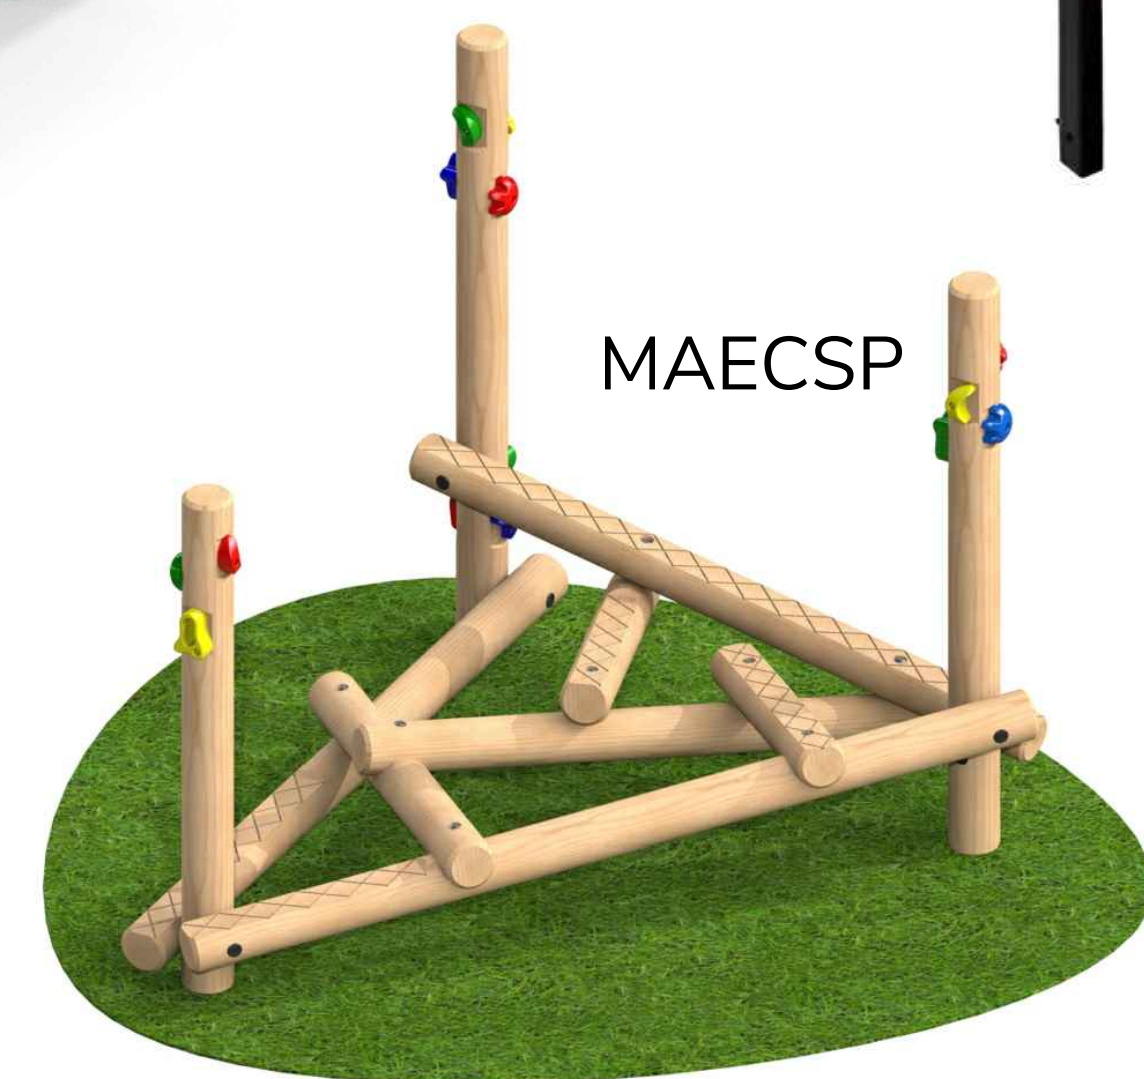


SB3045

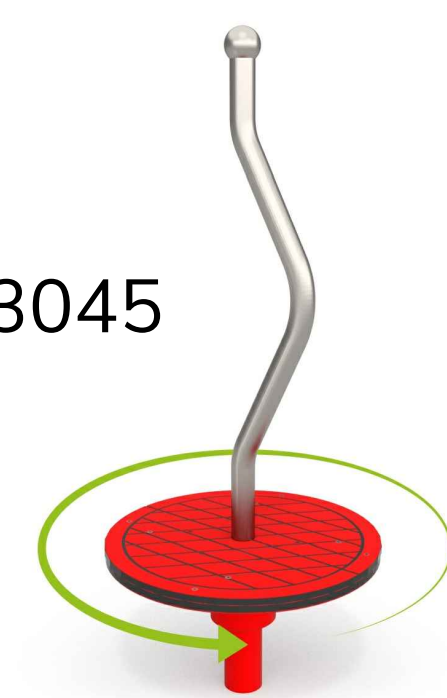

MAEBW

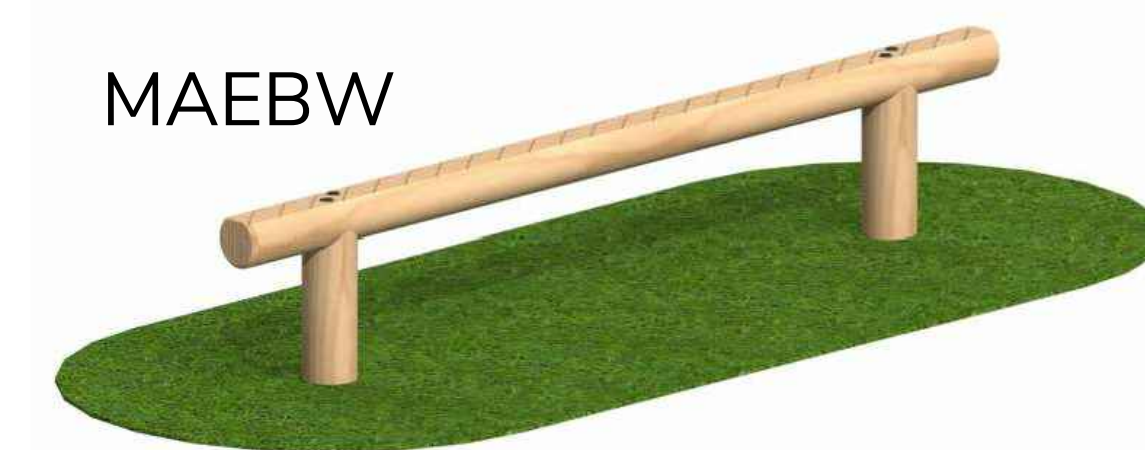

MFIAGT30

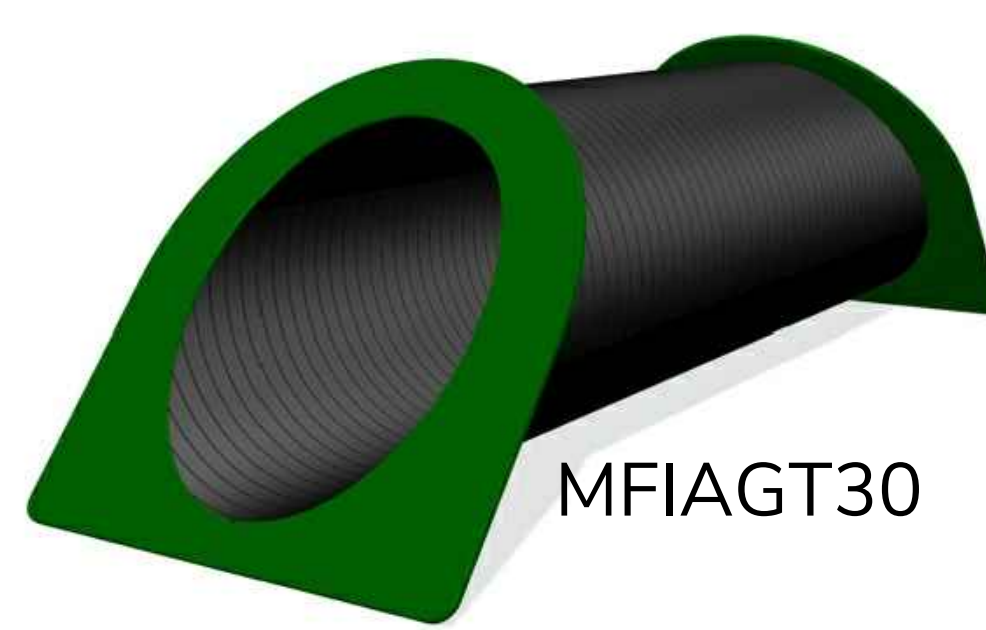


MAESL20



TB7036



SB7091

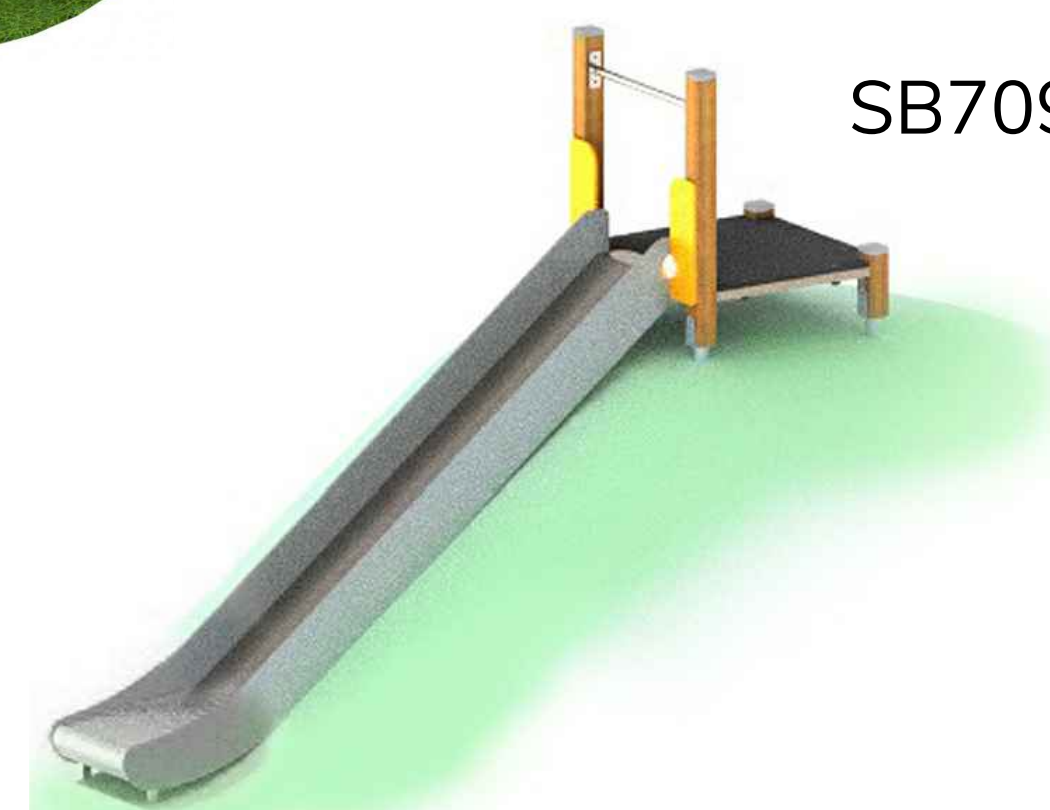

SB4139



EXACT LOCATION OF EQUIPMENT TO BE AGREED ON SITE. ALL SURFACING TO BE FLAT AND LEVEL, ANY DISCREPENCIES IN LEVELS TO BE REPORTED TO MIRACLE DESIGN & PLAY IMMEDIATELY.



Miracle
Design & Play

TEL: ++44 (0)1604 658240
E-MAIL: sales@miracledandp.co.uk
WEB: www.miracledesignandplay.co.uk

PROJECT TITLE:
Land Northwest of High Road, Weston

SHEET TITLE: **LEAP Proposal**

- KEY:
-  1m High, 1.2m Wide Self Closing Bowtop Gates, Galvanised and Powder Coated Red
 -  1m High, 3m Wide Dual Use Bowtop Gates, Galvanised and Powder Coated Red
 -  1m High Bowtop Fencing, Galvanised and Powder Coated Black

- Surfacing:
-  Timber Edging to perimeter of Surfacing
 -  Compacted Aggregate Pathway
 -  Compacted Aggregate Pathway by Others
 -  Grass Mounds by Others
 -  Existing Grass
 -  Grass Mat Safer Surfacing: ECOMART GRASS TILES 1.5M X 1M TO CH 3.0M
- Landscaping:
-  Trees by Others
 -  Planting by Others

Equipment Fall Zone (No safety surfacing required if located on well maintained turf and under 1.5m CPH)

REVISIONS		
Issue	Description	Date
B	Design revised to latest layout from Developer	29/03/21
A	Design revised to latest layout from Developer	26/03/21

DRAWN BY: **G. Medica**

SCALE: **1:100 @A1** ISSUE: **B**

DRAWING NO: **Q6906_B**

DATE: **17/08/20**

© 2021 MIRACLE DESIGN AND PLAY LTD, "ALL RIGHTS RESERVED, THIS DRAWING MAY NOT BE REPRODUCED, TRANSMITTED OR STORED IN WHOLE OR IN PART WITHOUT OUR WRITTEN CONSENT"