
THIS DRAWING IS NOT TO BE USED FOR CONSTRUCTION.
DO NOT SCALE FROM THIS DRAWING


REV DATE NOTES



Indicative Street Elevation
Scale 1:100

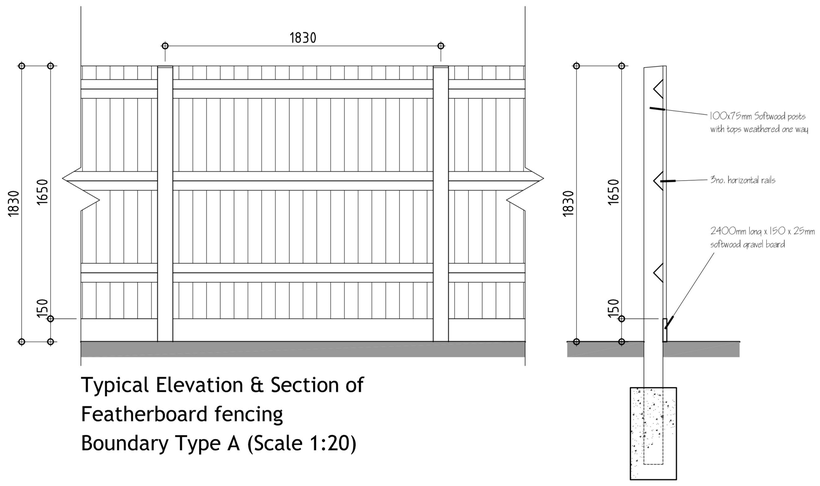

Typical Elevation & Section of
Featherboard fencing
Boundary Type A (Scale 1:20)

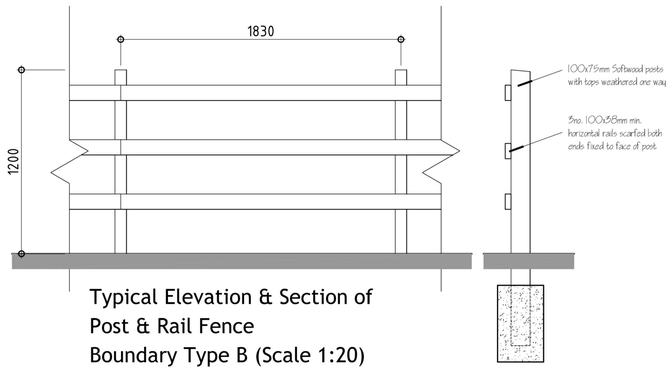

Typical Elevation & Section of
Post & Rail Fence
Boundary Type B (Scale 1:20)

0 0.1 0.5 1m
Scale 1:20

0 1 2 5 10
Scale 1:100

HIGHGROVE HOMES

ASHGROVE LODGE, AUSTENDYKE ROAD
WESTON HILLS, LINCOLNSHIRE
PE12 6BZ ~ T.07852 227448

Project
RESIDENTIAL DEVELOPMENT
LAND OPPOSITE 233 BROADGATE
WESTON HILLS
SPALDING
LINCOLNSHIRE

Title
PROPOSED STREET SCENE &
BOUNDARY TREATMENTS

Drawing No.
AA-18-014/06

Scale	Date	Revision
1:100 & 1:20 @ A1	DEC 2018	