



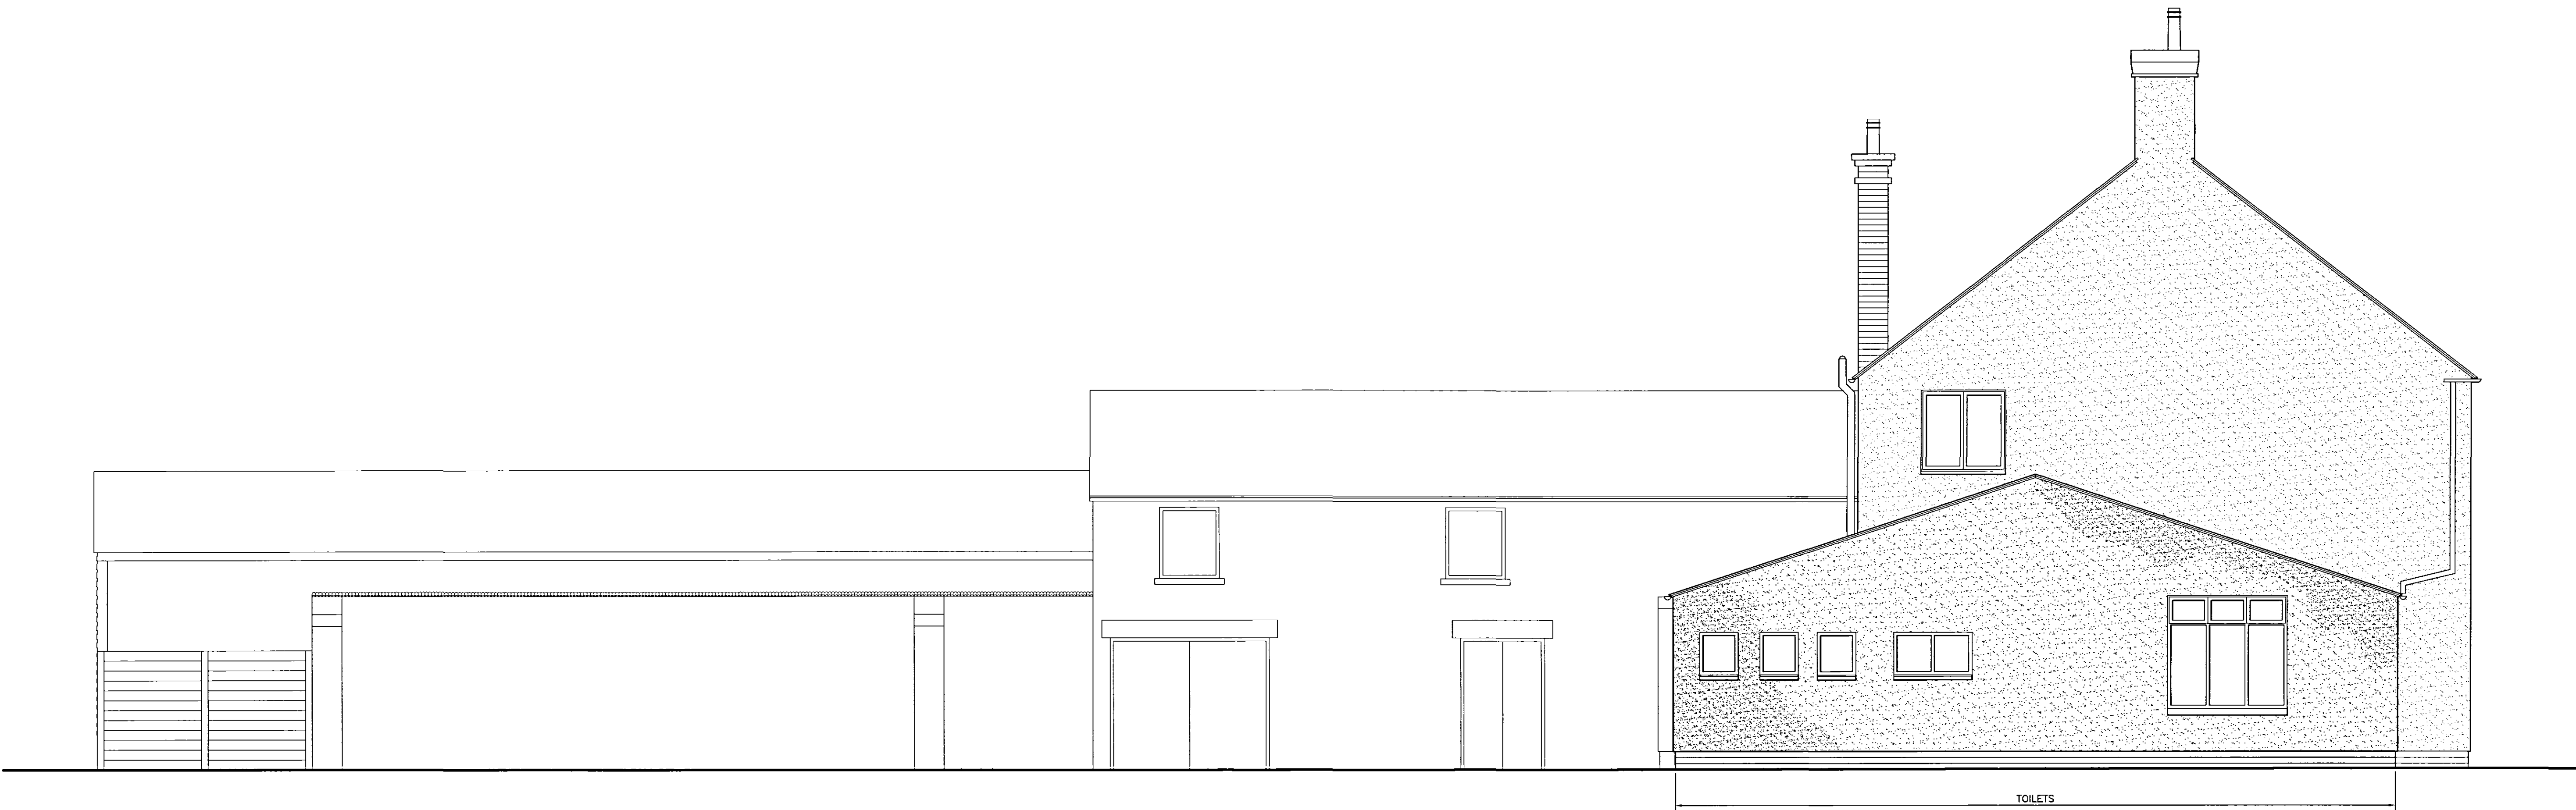

ELEVATION 'A'.

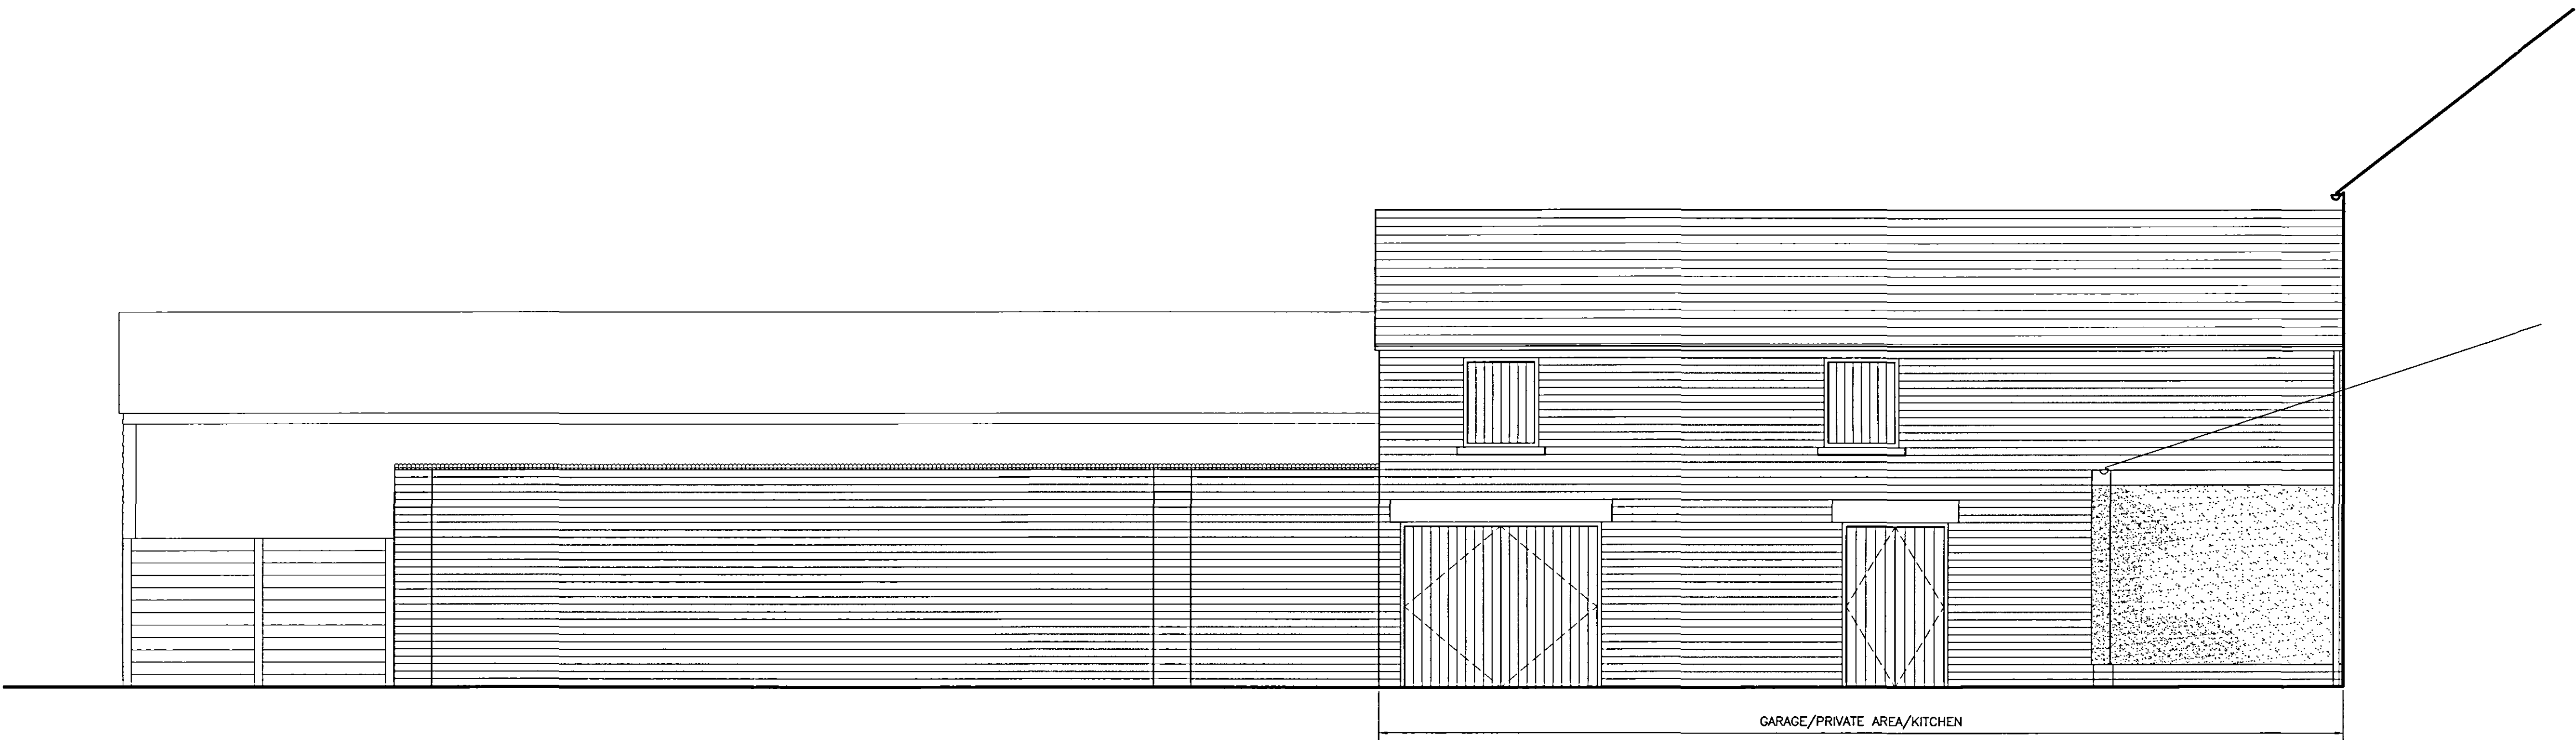

ELEVATION 'B'.

DETERMINED
PLAN

SHDC
PLANNING & DEVELOPMENT
13 SEP 2006
Ref. 1295106

DO NOT SCALE. WRITTEN DIMENSIONS TO BE USED IN PREFERENCE TO SCALED DIMENSIONS. ALL DIMENSIONS TO BE CHECKED ON SITE BY CONTRACTOR & ALL DISCREPANCIES TO BE REPORTED TO HERON DESIGN.

JOB TITLE
THE CARTERS ARMS
WESTON
ENTERPRISE INNS

DRAWING TITLE
EXTERNAL ELEVATIONS AS EXISTING
SHEET 1 OF 3

SCALE 1:50 @ A1	DRAWING No 2610/200
DATE 06.09.06	
DRAWN BY RGC	

 HERON DESIGN	 QUEEN STREET, NORMANTON, WEST YORKSHIRE, WF6 1AB T: 01924 893022 F: 01924 896078 E: innovation@herondesign.co.uk www.hherondesign.co.uk
--	--