



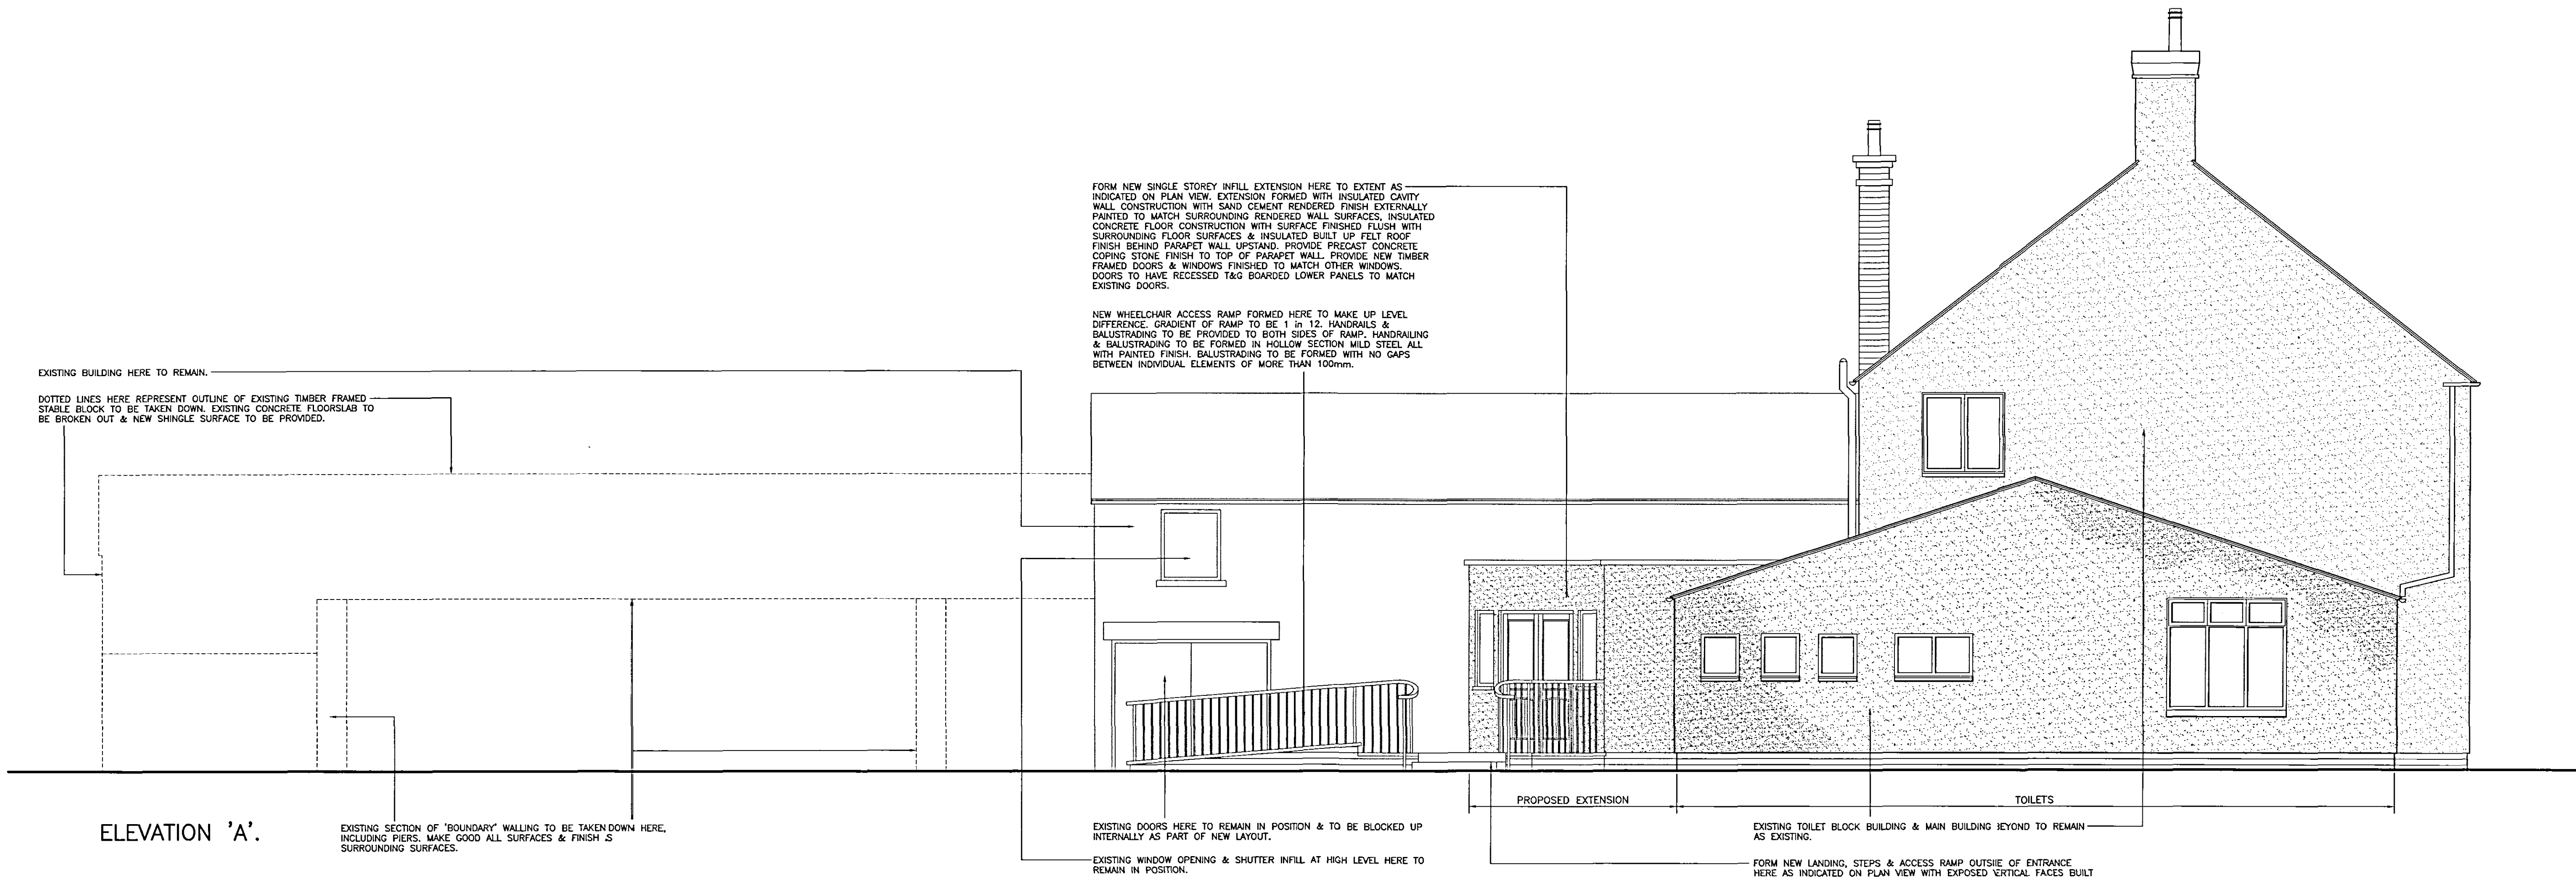

ELEVATION 'A'.

DETERMINED
PLAN

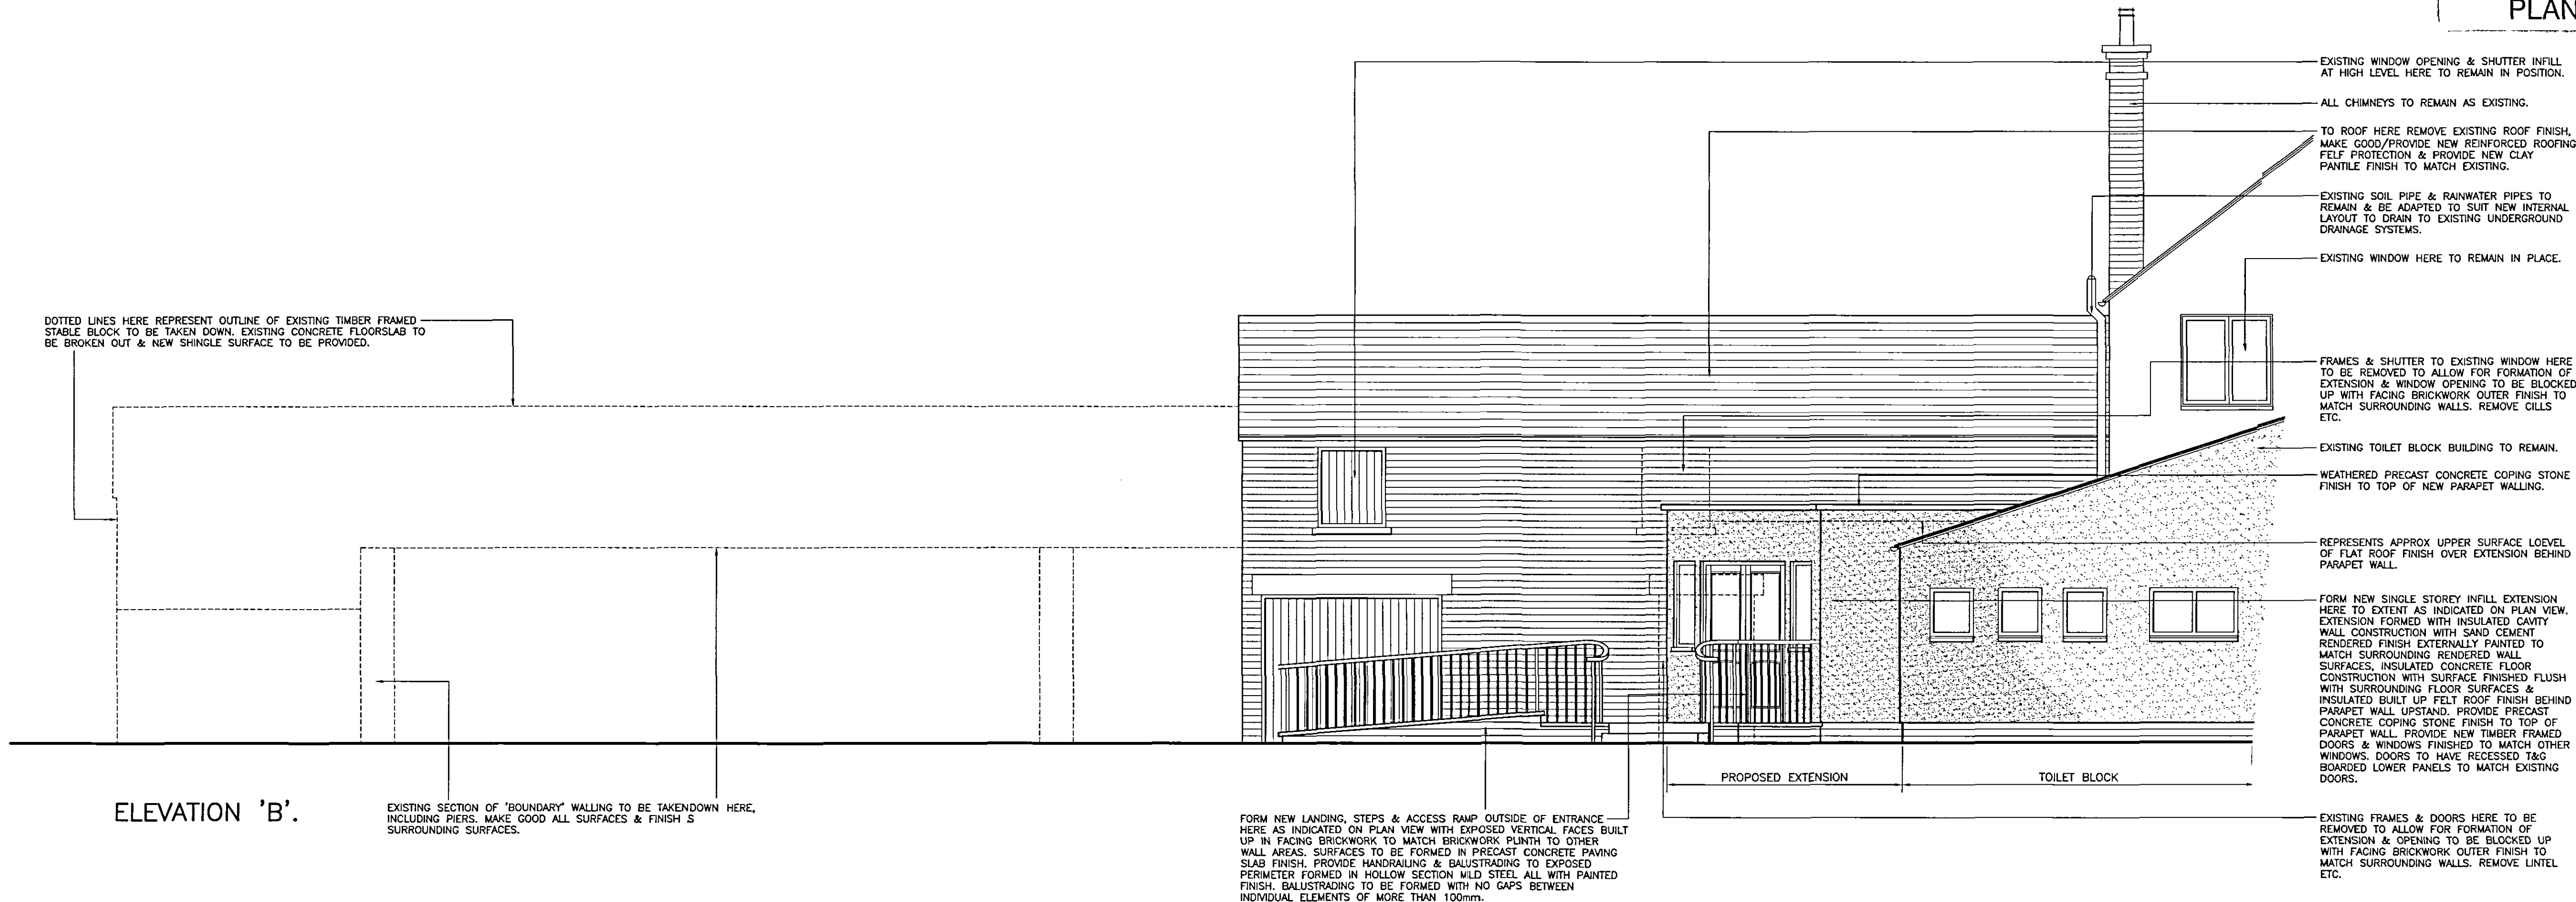

ELEVATION 'B'.

SHDC
PLANNING & DEVELOPMENT
13 SEP 2006
Ref. 1295106

DO NOT SCALE. WRITTEN DIMENSIONS TO BE USED IN PREFERENCE TO SCALED DIMENSIONS. ALL DIMENSIONS TO BE CHECKED ON SITE BY CONTRACTOR & ALL DISCREPANCIES TO BE REPORTED TO HERON DESIGN.

JOB TITLE
**THE CARTERS ARMS
WESTON**

DRAWING TITLE
ENTERPRISE INNS

EXTERNAL ELEVATIONS AS PROPOSED
SHEET 1 OF 3

SCALE 1:50 @ A1	DRAWING No 2610/203
DATE 06.09.06	
DRAWN BY RGC	



HERON
DESIGN

QUEEN STREET, NORMANTON, WEST YORKSHIRE, WF6 1AB
T: 01924 893022
F: 01924 896078
E: innovation@herondesign.co.uk
www.herondesign.co.uk