
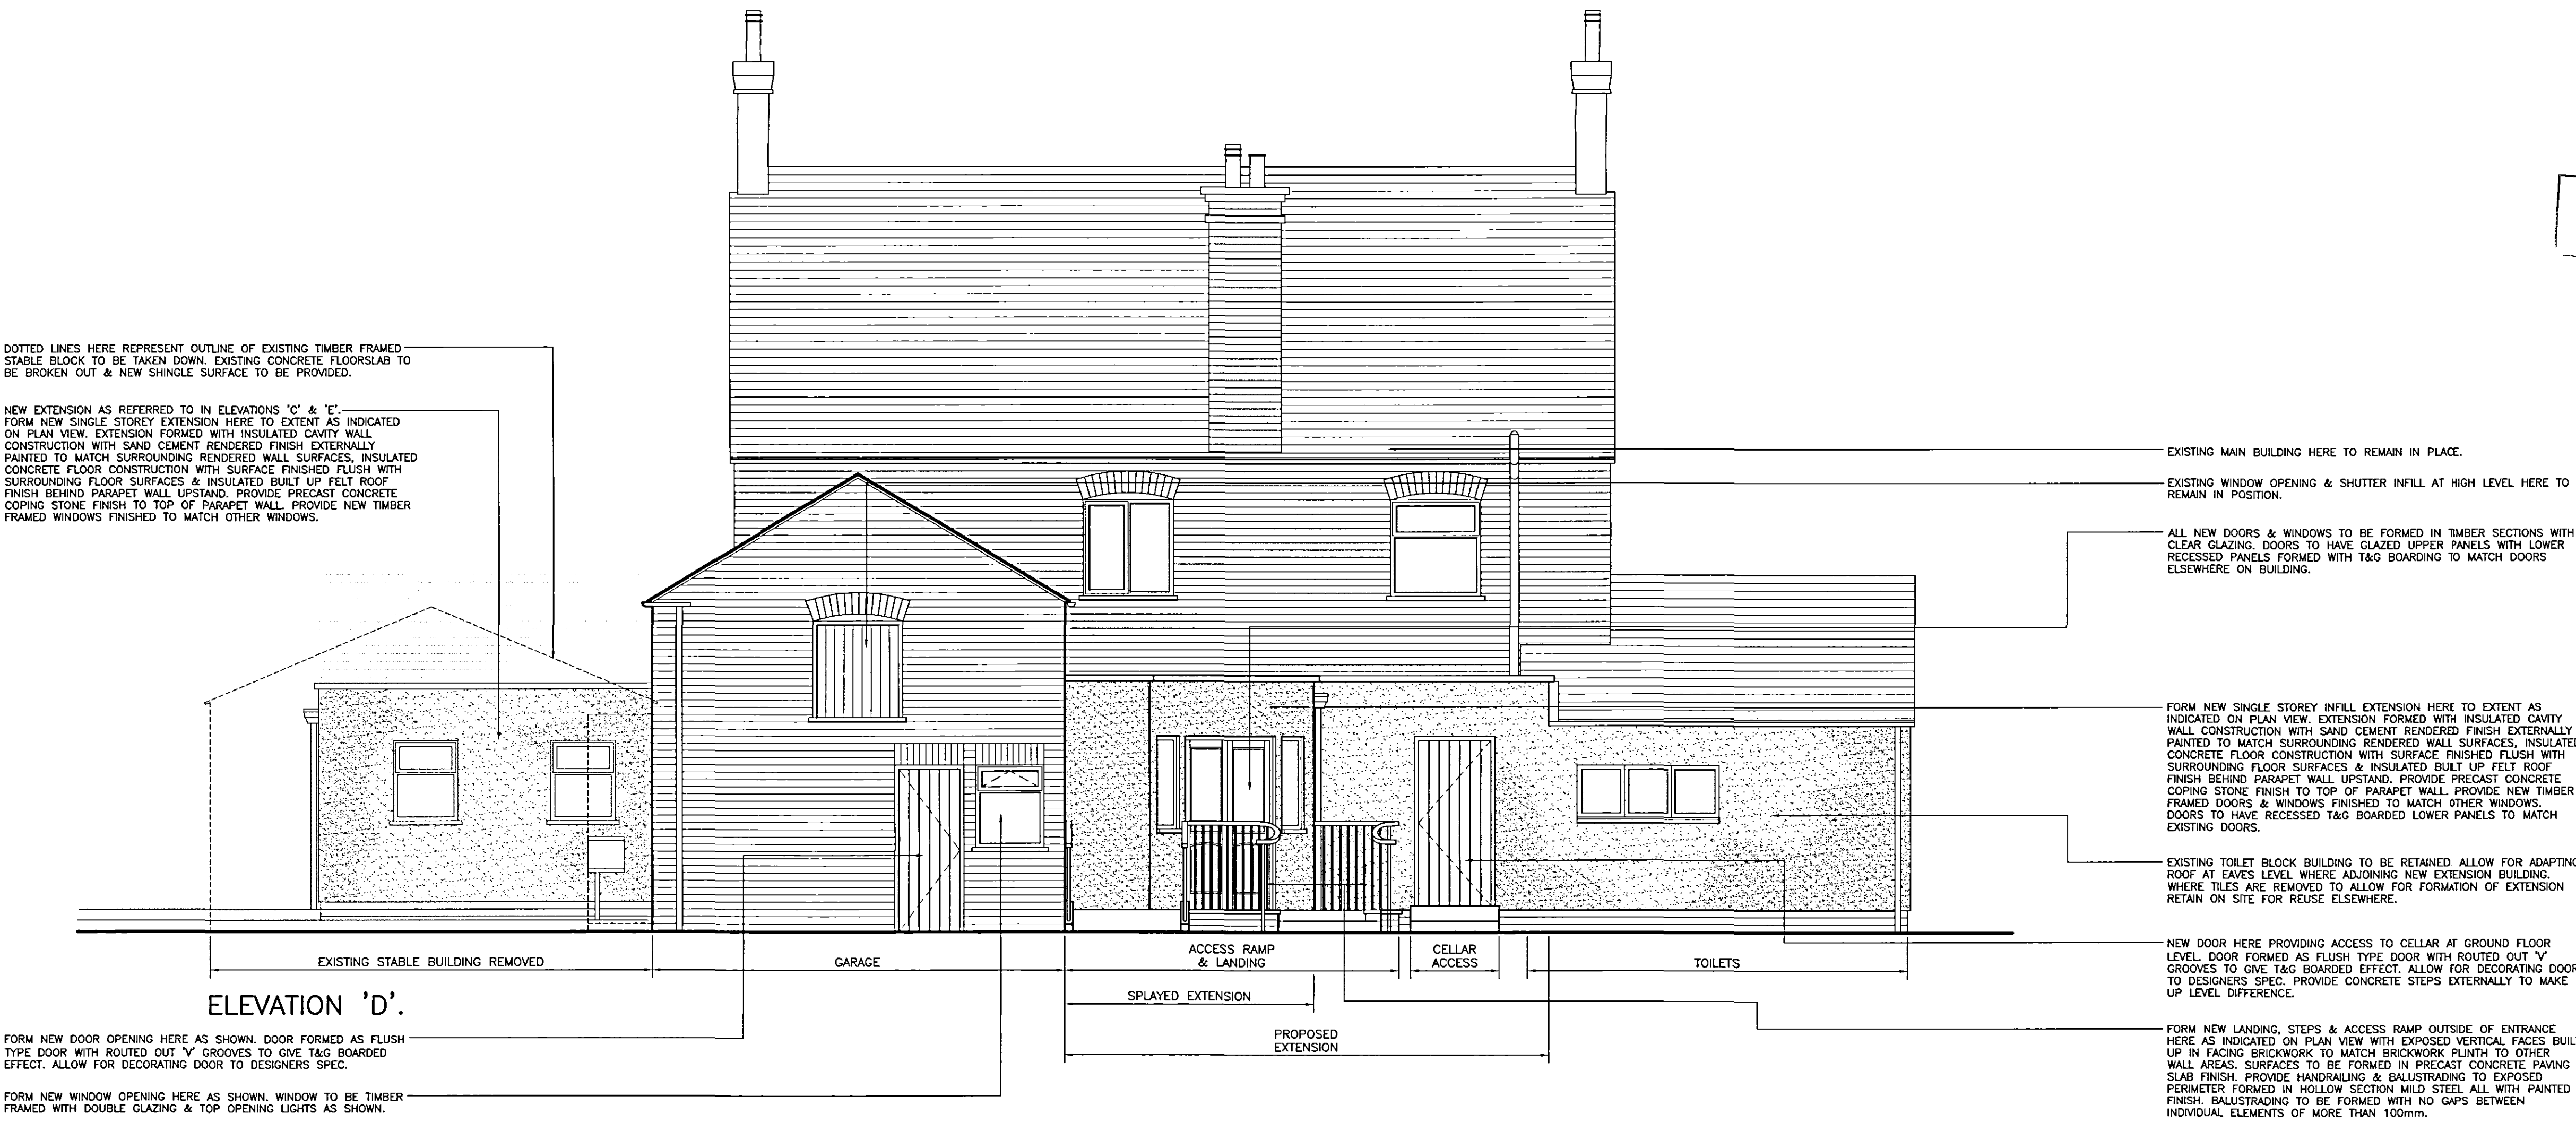


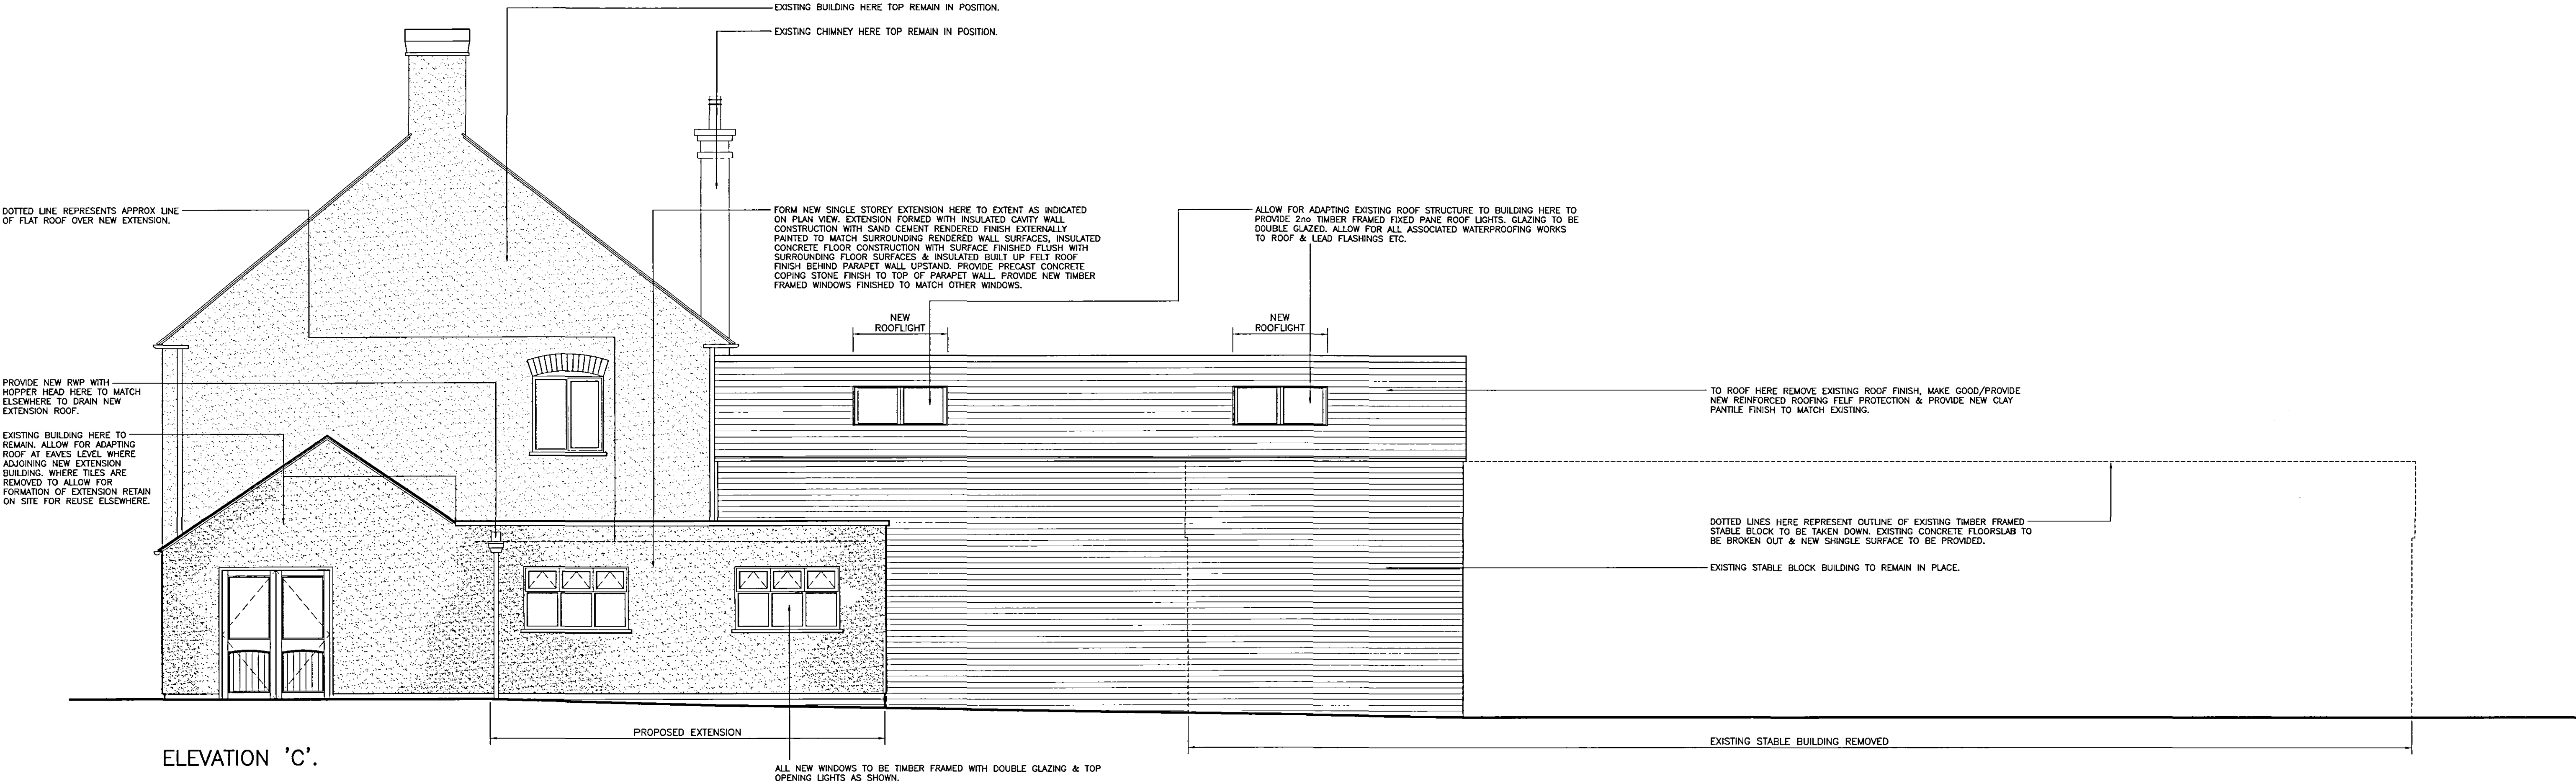

DETERMINED
PLAN

SHDC
PLANNING & DEVELOPMENT
13 SEP 2006
Ref. 1295106

DO NOT SCALE. WRITTEN DIMENSIONS TO BE USED IN PREFERENCE TO SCALED DIMENSIONS. ALL DIMENSIONS TO BE CHECKED ON SITE BY CONTRACTOR & ALL DISCREPANCIES TO BE REPORTED TO HERON DESIGN.

JOB TITLE
**THE CARTERS ARMS
WESTON**
ENTERPRISE INNS

DRAWING TITLE
**EXTERNAL ELEVATIONS AS PROPOSED
SHEET 2 OF 3**

SCALE 1:50 @ A1	DRAWING No 2610/204
DATE 06.09.06	
DRAWN BY RGC	



QUEEN STREET, NORMANTON, WEST YORKSHIRE, WF6 1AB

T: 01924 893022
F: 01924 896078
E: Innovation@herondesign.co.uk
www.herondesign.co.uk

