


EXISTING EDA - 79.5 SqM
EXISTING SERVERY - 13.6 SqM
TOTAL - 93 SqM

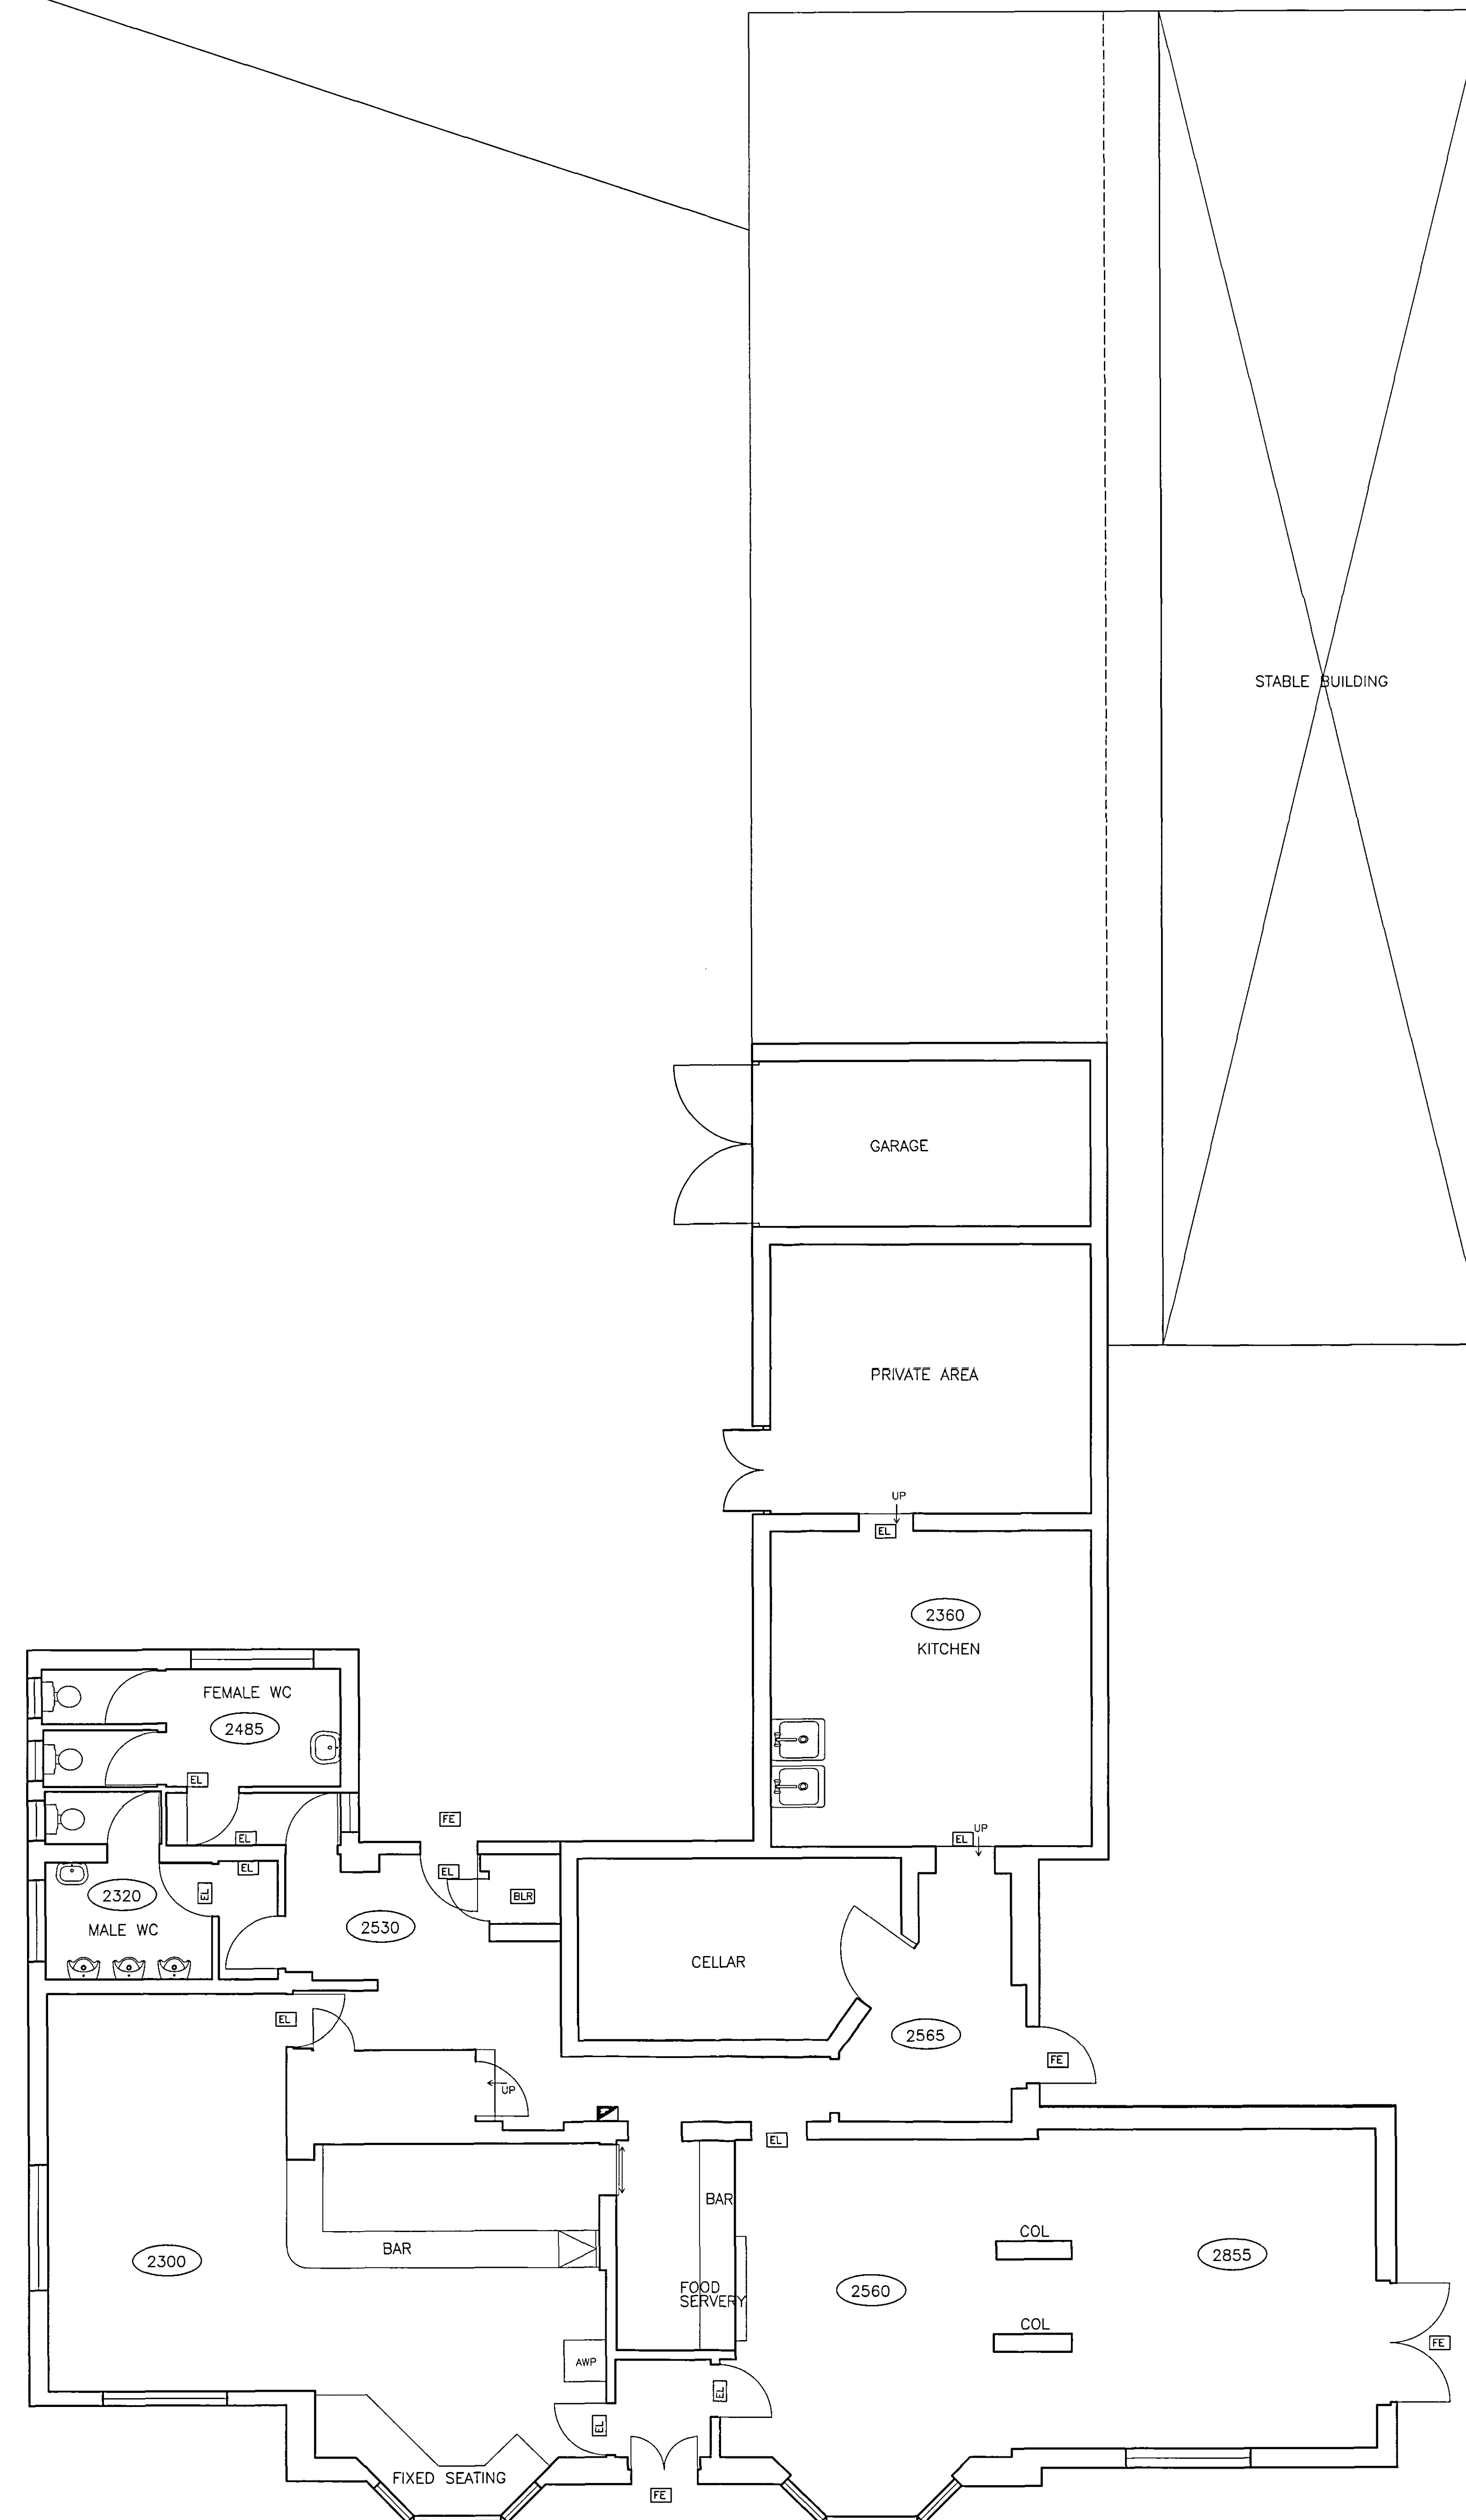

BUILDING SURVEYED AREA = 164.3 SQ. M

SCALE 1:50
GROUND FLOOR

DETERMINED
PLAN

SHDC
PLANNING & DEVELOPMENT
13 SEP 2006
Ref. 1295106

