


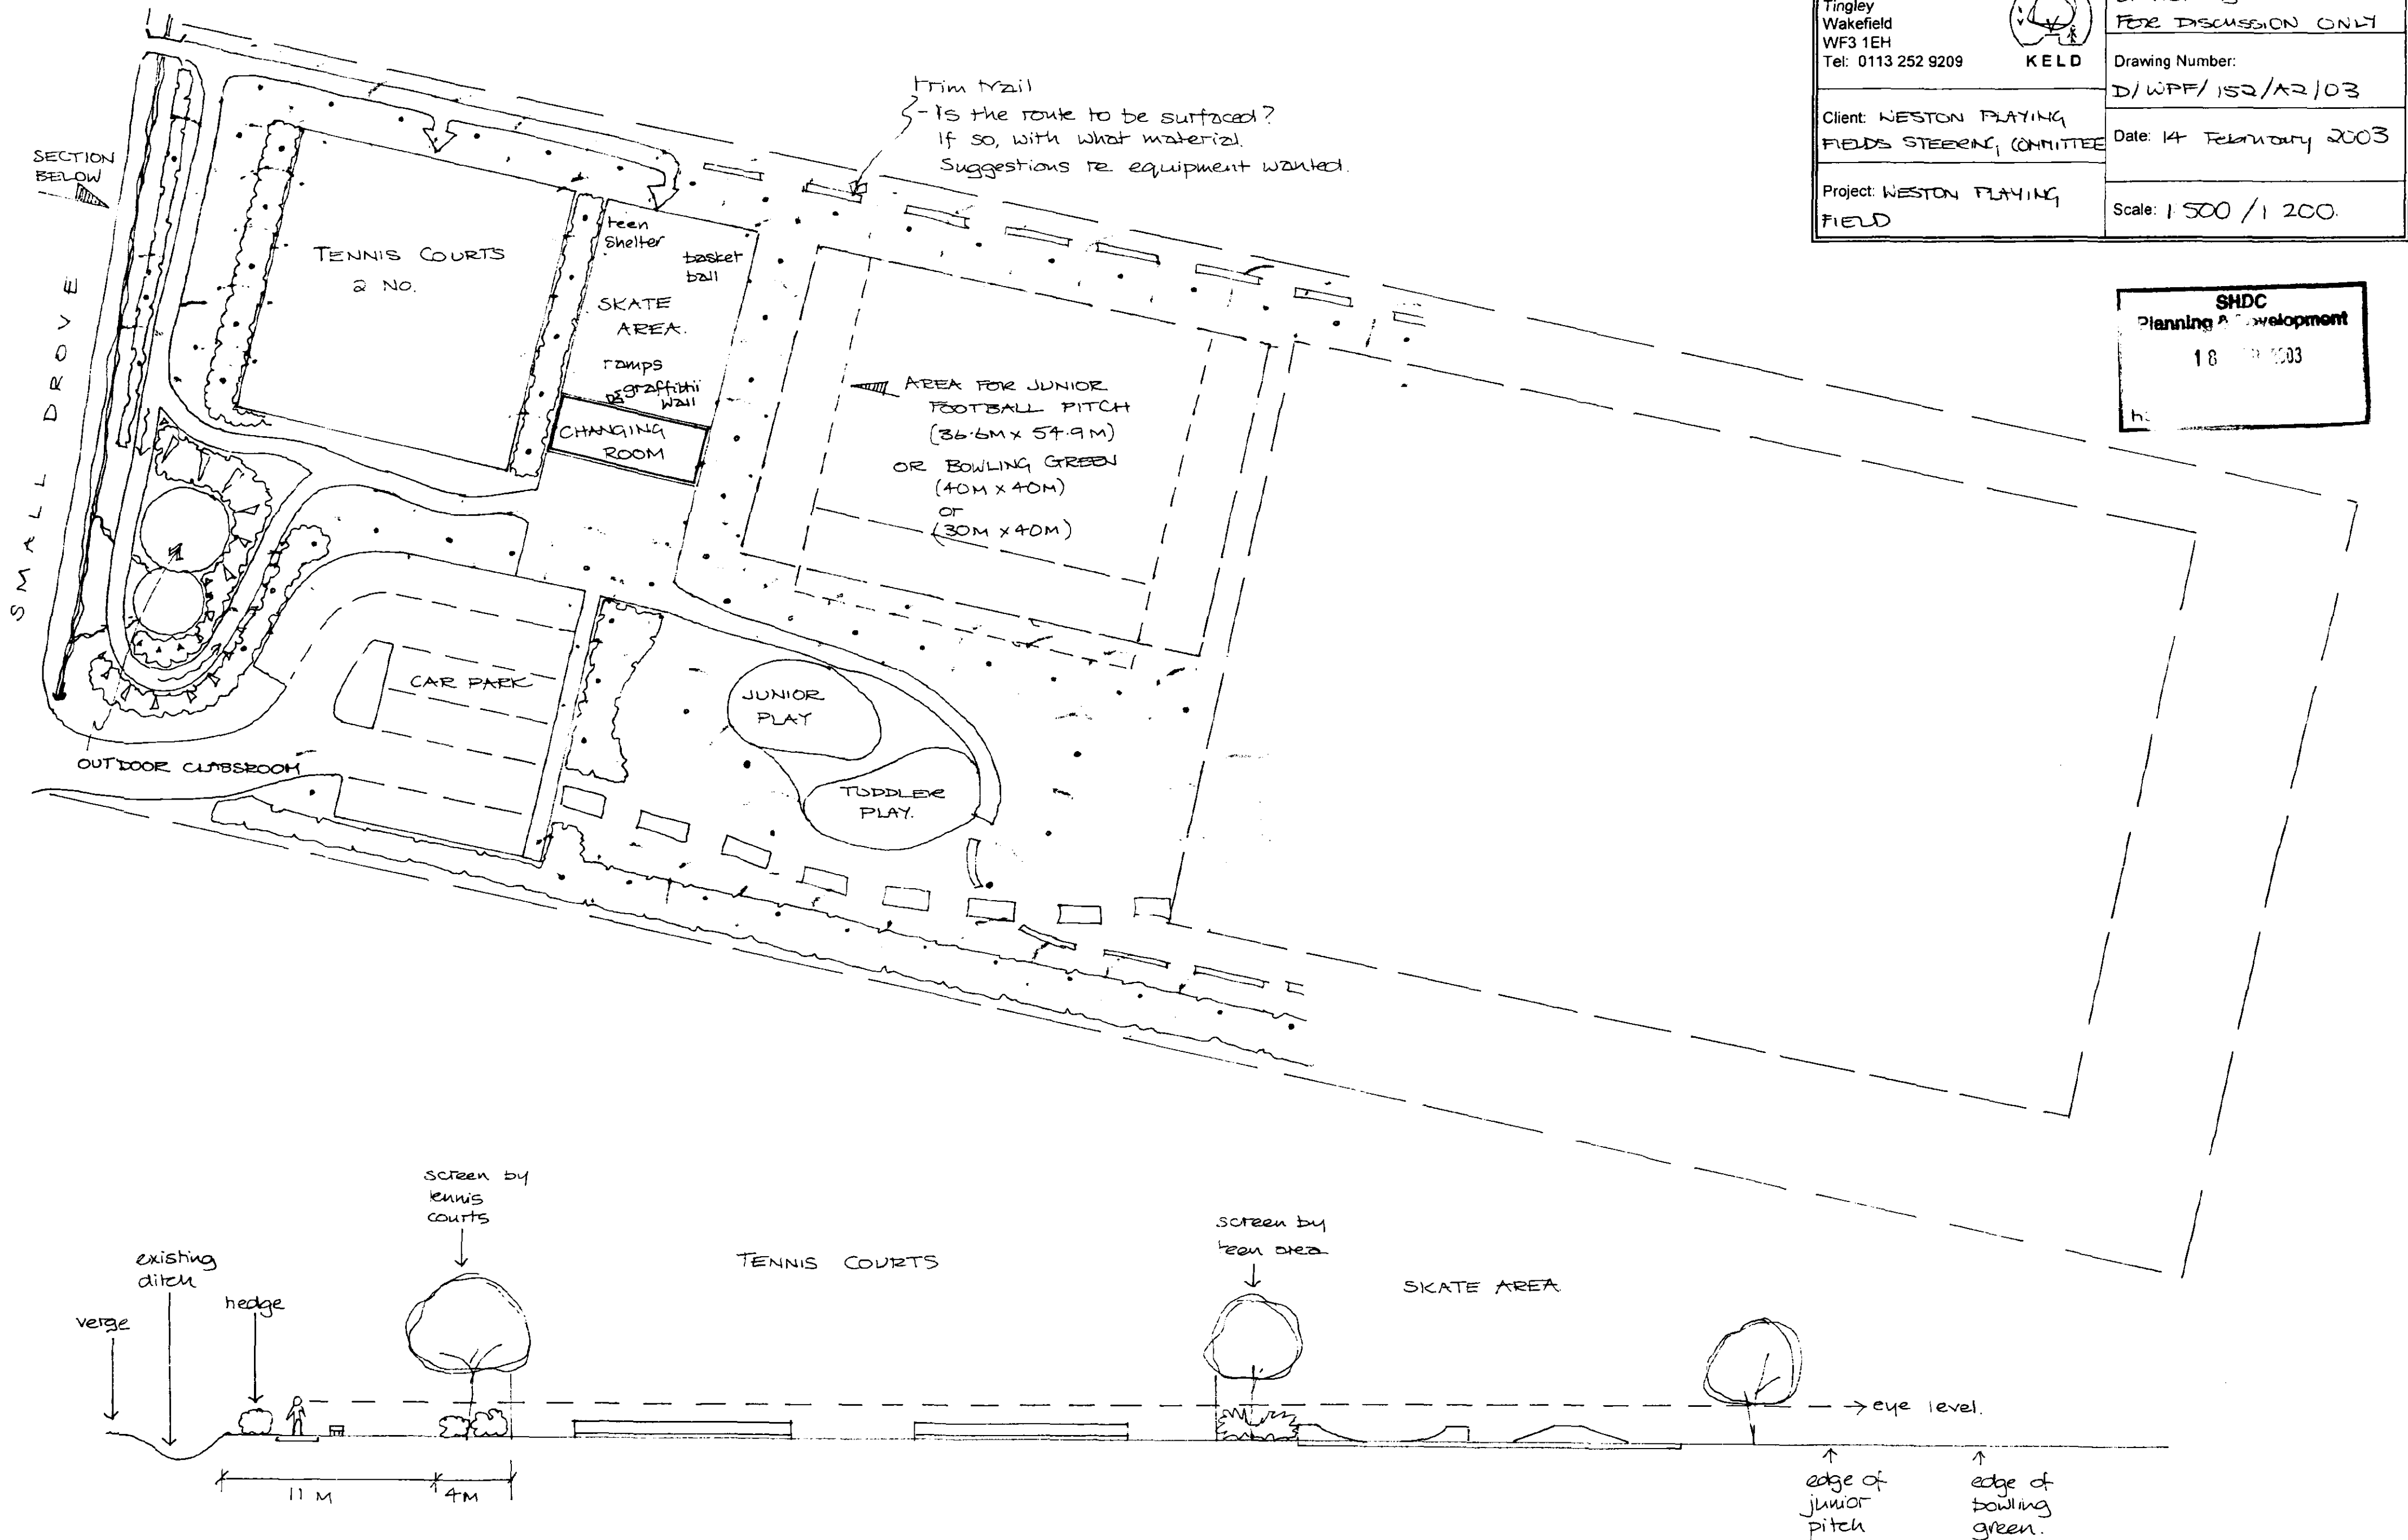

Karen Elliott Landscape Design
179 Haigh Moor Road
Tingley
Wakefield
WF3 1EH
Tel: 0113 252 9209



Drawing Title: DRAFT LAYOUT
OPTION B
FOR DISCUSSION ONLY


Drawing Number:
D/WPF/152/A2/03

Client: WESTON PLAYING
FIELDS STEERING COMMITTEE

Date: 14 February 2003

Project: WESTON PLAYING
FIELD

Scale: 1 500 / 1 200

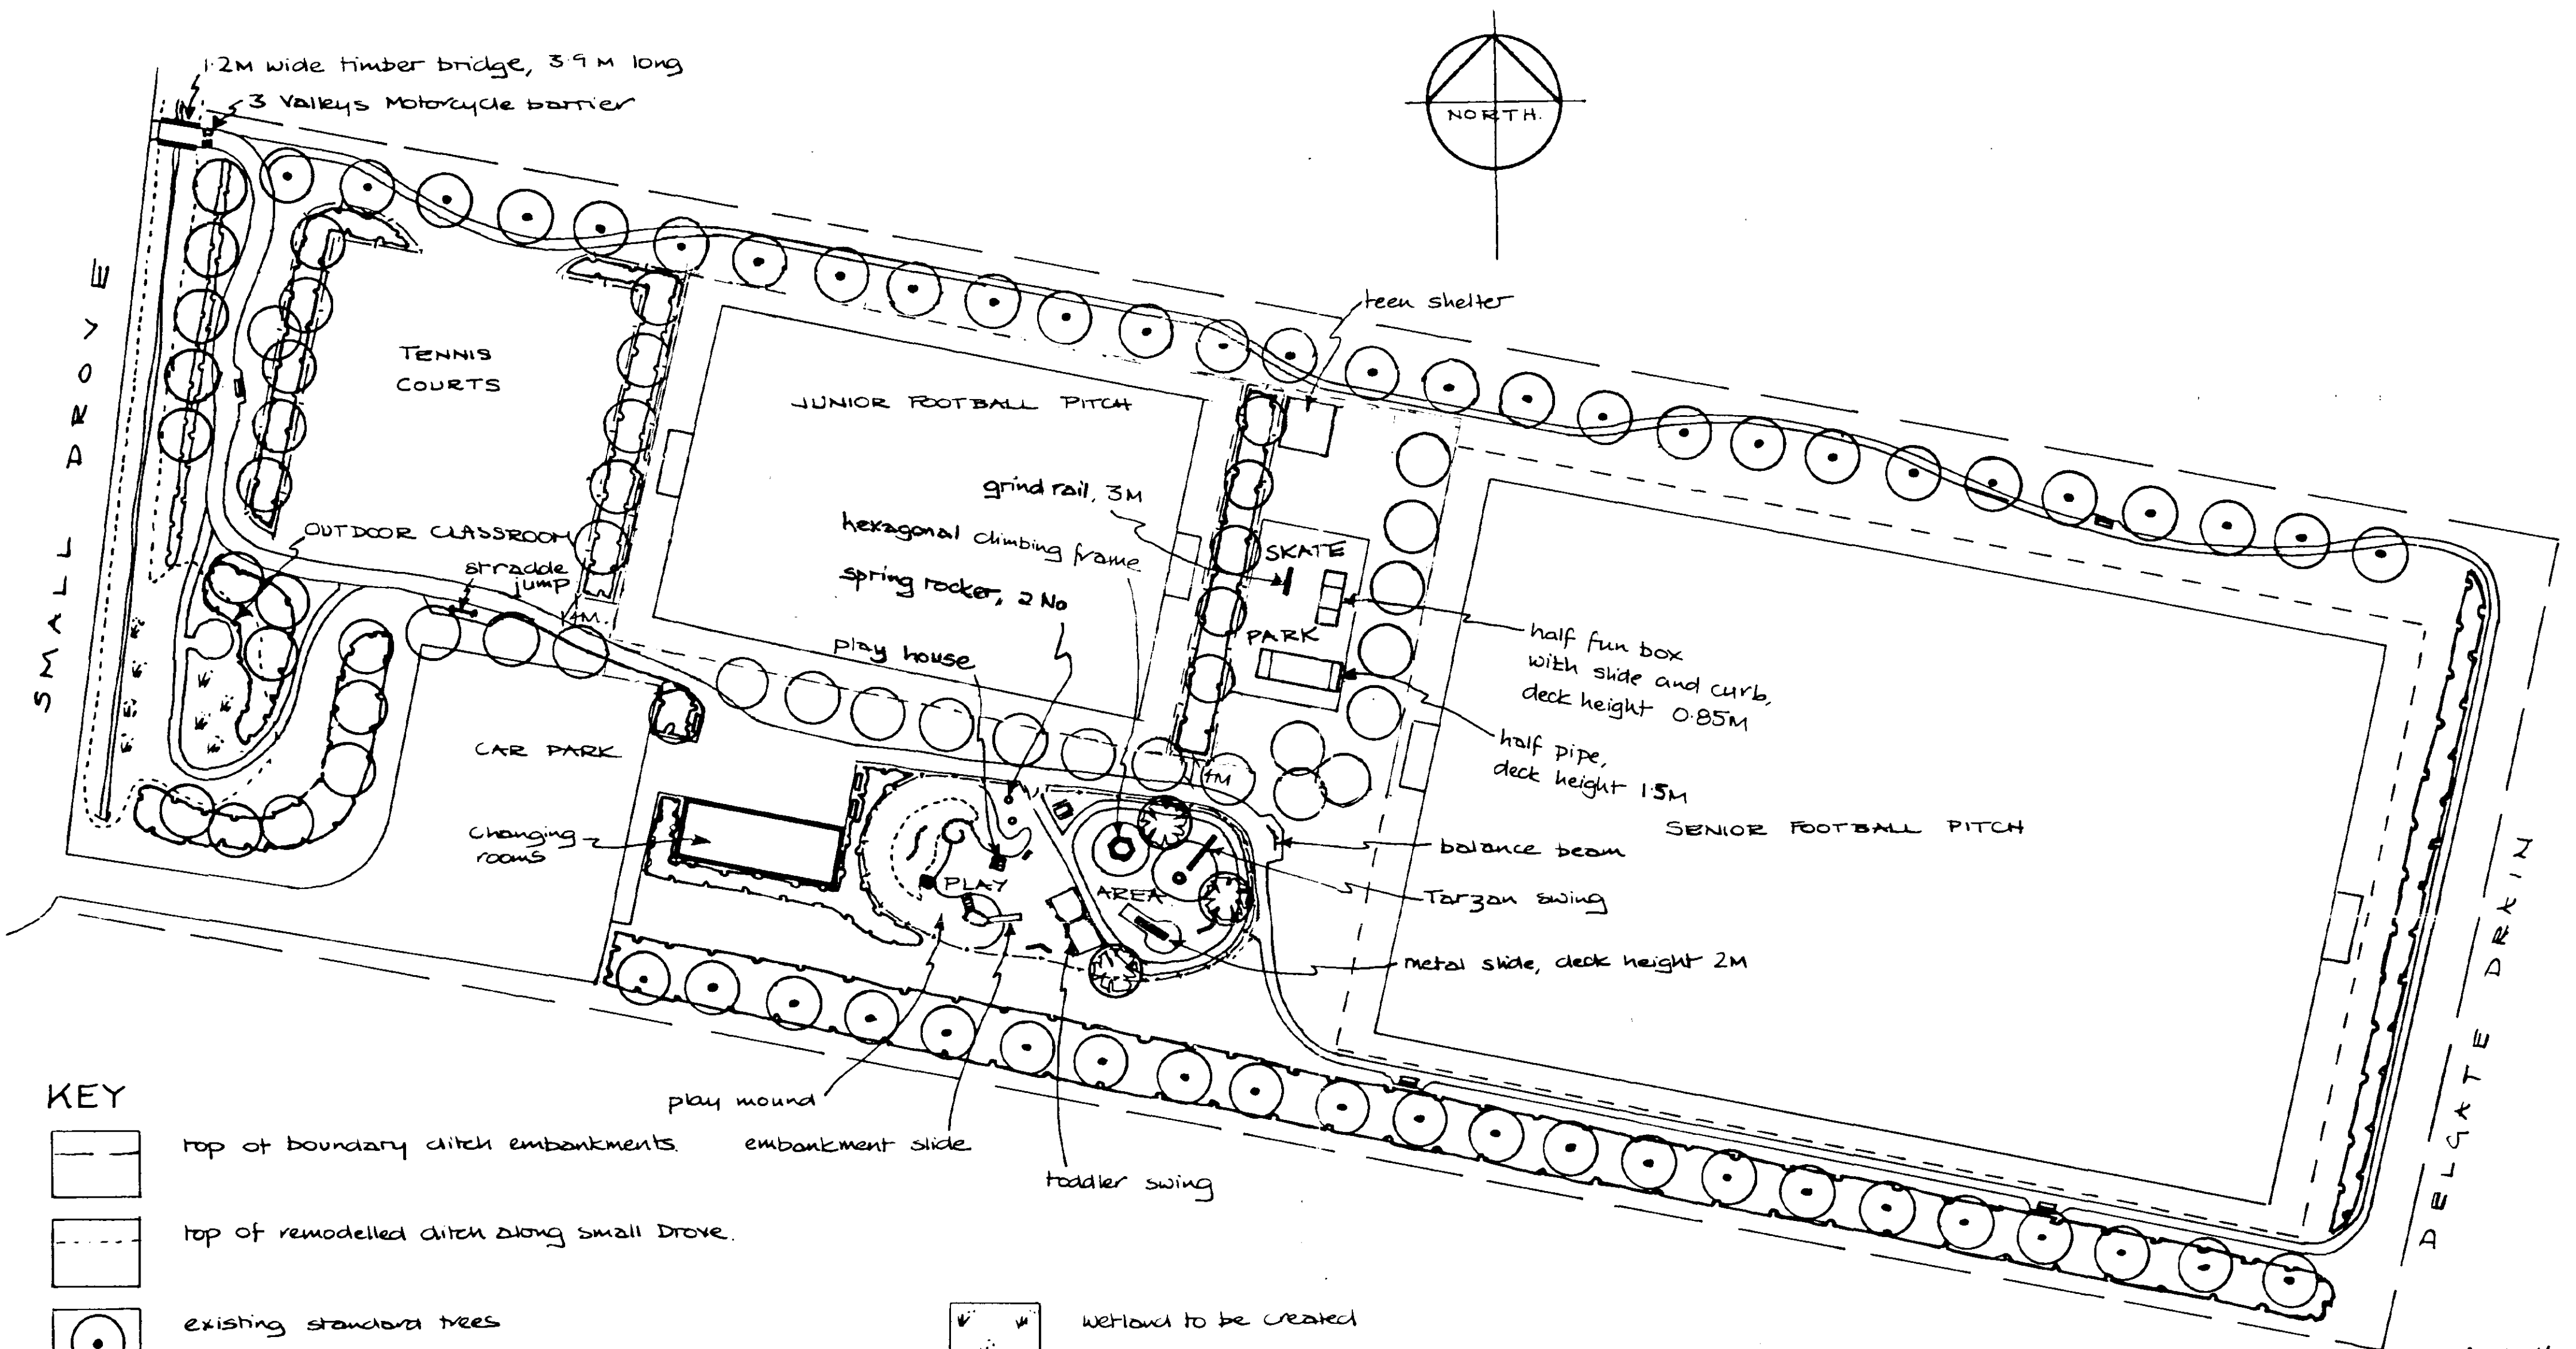

KEY




top of boundary ditch embankments.


embankment slide



top of remodelled ditch along small drive.

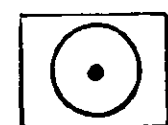

existing standard trees

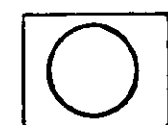

proposed standard trees




proposed 'special' trees



shrub planting




protective fence (post & wire)

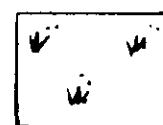

wetland to be created



seat, recycled plastic

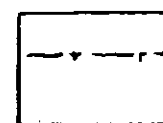

timber fence




round timber log play features



picnic bench


AMENDED PLAN

Rel A2

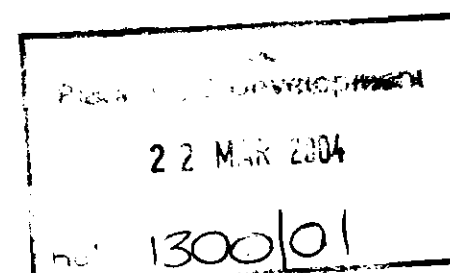

Rev B: 18.03.04. Switching position of junior football pitch and skate park, & addition of playing belt.
Rev A: 11.02.04. Skate Park & Junior Pitch moved to west, paths modified.

Karen Elliott Landscape Design
179 Haigh Moor Road
Tingley
Wakefield
WF3 1EH
Tel: 0113 252 9209

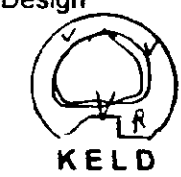

Drawing Title: Masterplan


Drawing Number: D/WPF/152/A2/24
REV B

Client: Weston Playing Field Committee


Date: 3 February 2004

Project: Weston Playing Field, Weston


Scale: 1:500

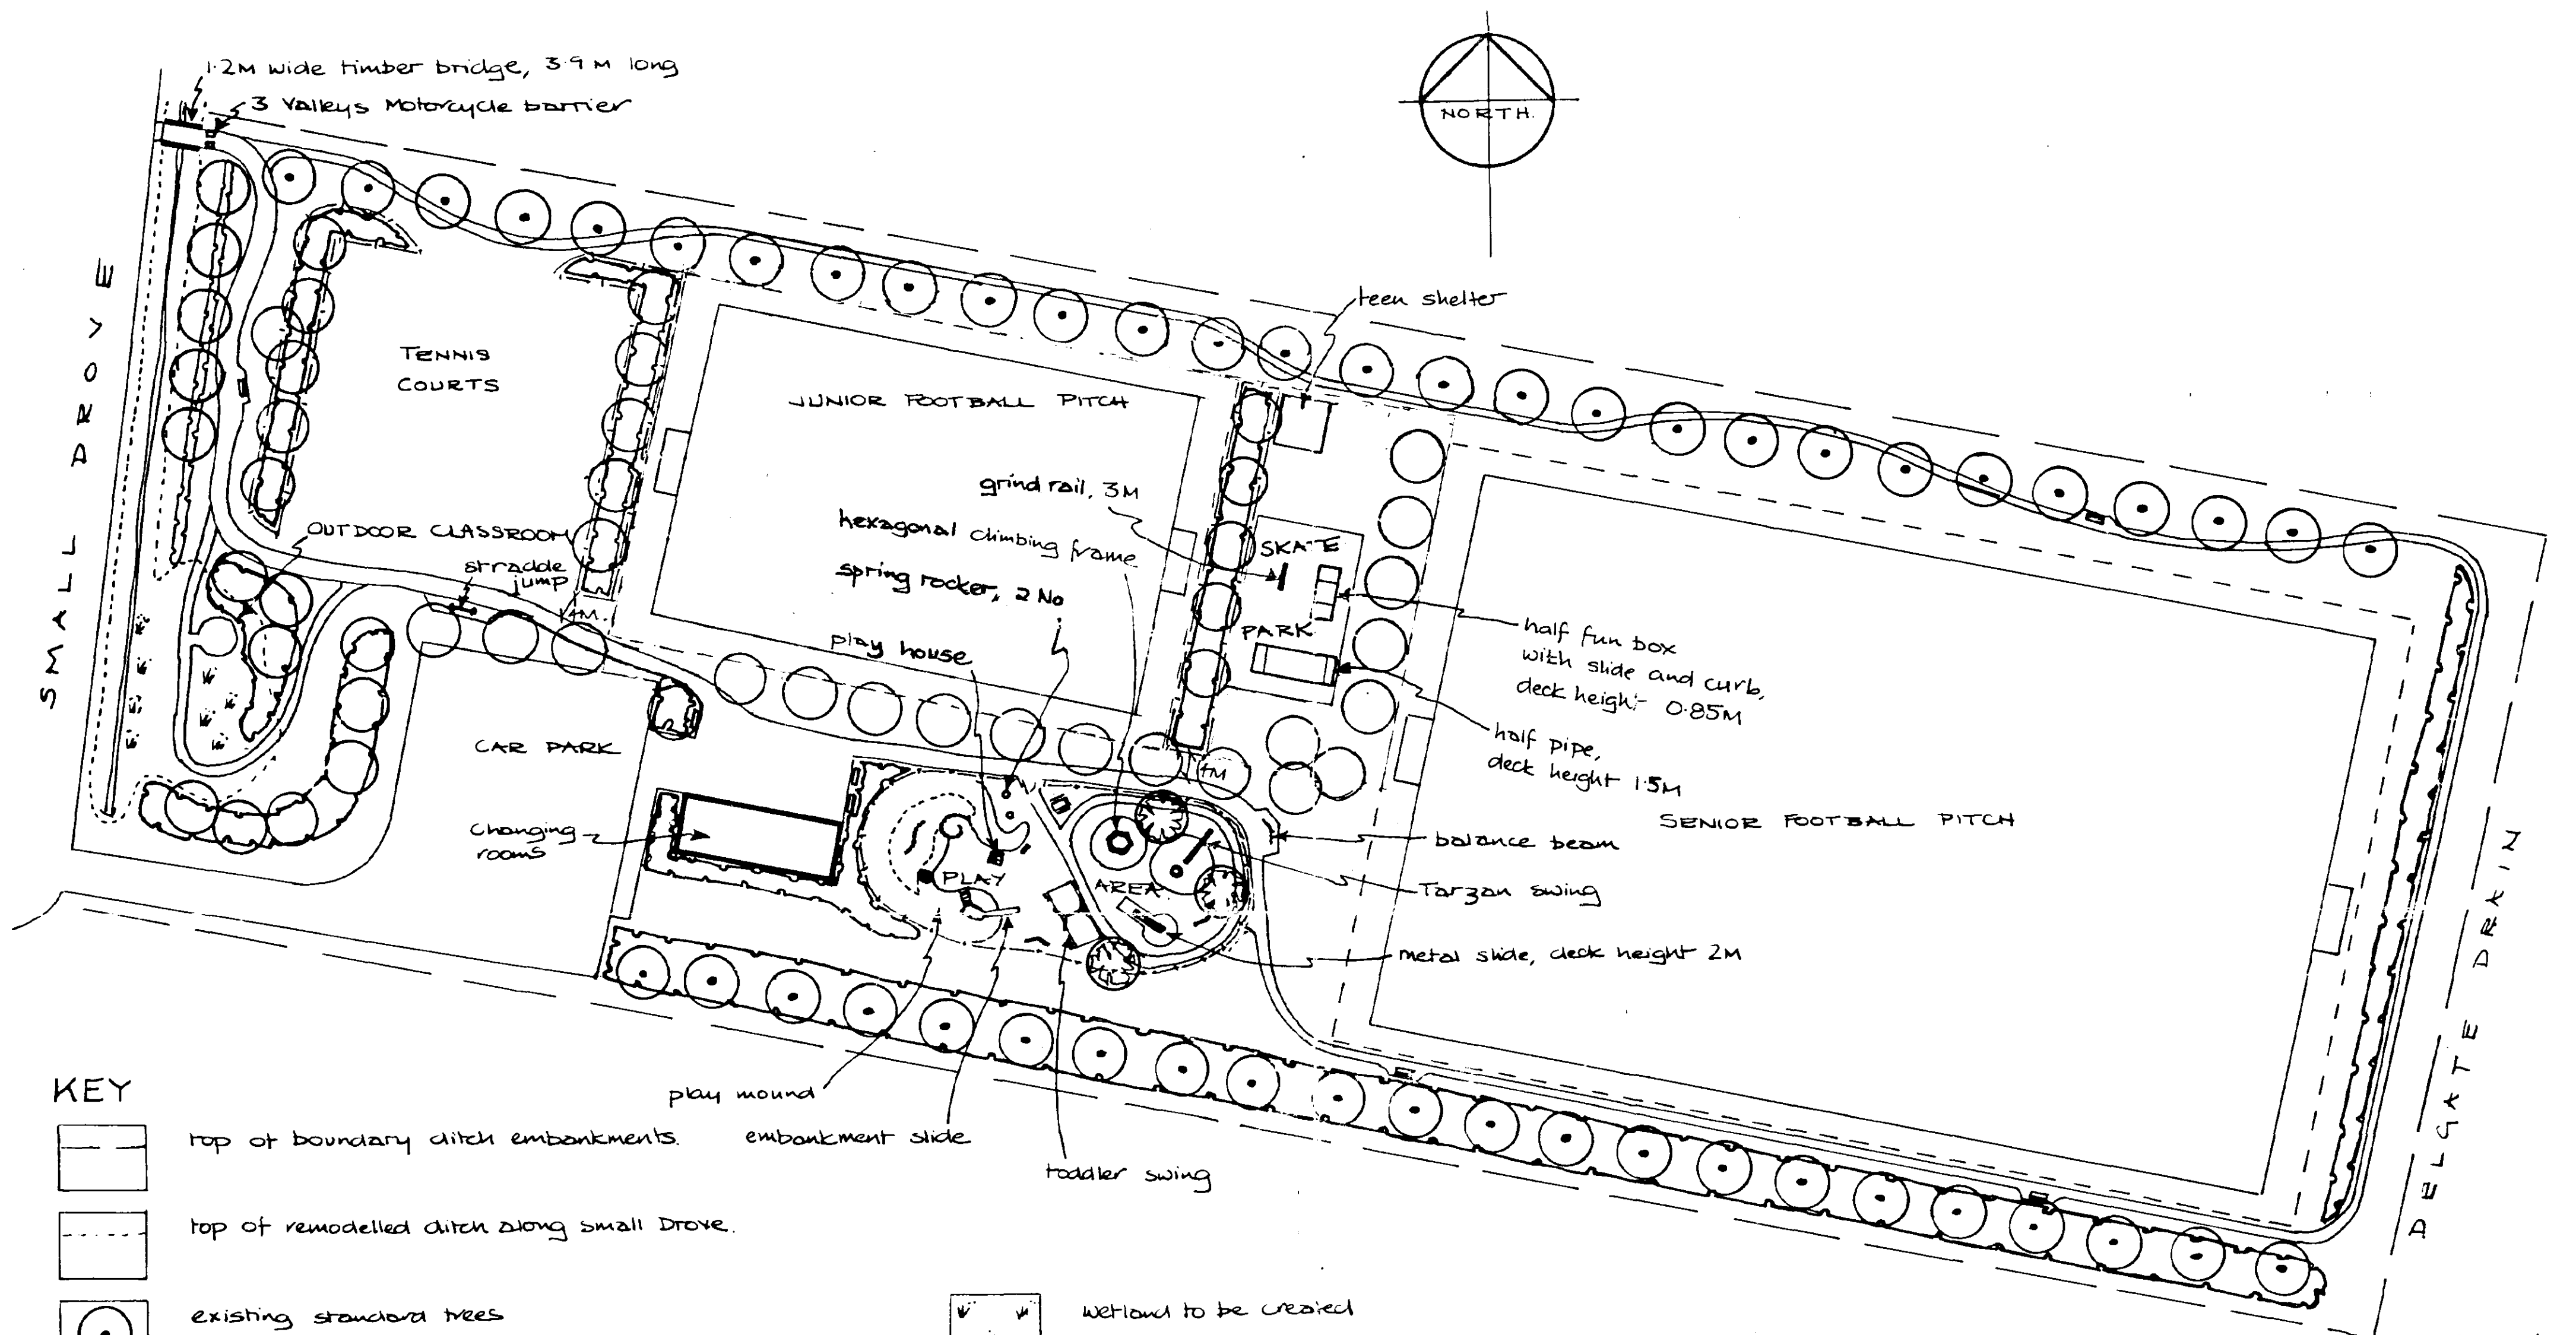


KEY

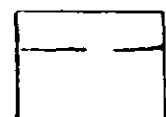

top of boundary ditch embankments.

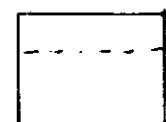

top of remodelled ditch along small Drove.

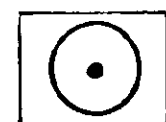

existing standard trees



proposed standard trees




proposed 'special' trees




shrub planting




protective fence (post & wire)

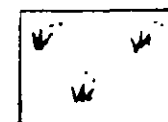

wetland to be created

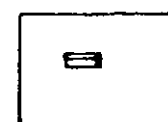


seat, recycled plastic

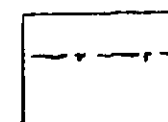

timber fence



round timber log play features

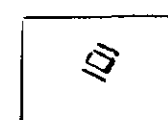

picnic bench

AMENDED PLAN

Ref. A2

22 MAR 2004

130061

Rev B: 18.03.04. Switching position of junior football pitch and skate park, & addition of playing belt.
Rev A: 11.02.04. Skate Park & Junior Pitch moved to west, paths modified.

Karen Elliott Landscape Design
179 Haigh Moor Road
Tingley
Wakefield
WF3 1EH
Tel: 0113 252 9209



Client: Weston Playing Field Committee


Project: Weston Playing Field, Weston

Drawing Title: Masterplan

Drawing Number: D/WPF/152/A2/24
REV B

Date: 3 February 2004

Scale: 1:500

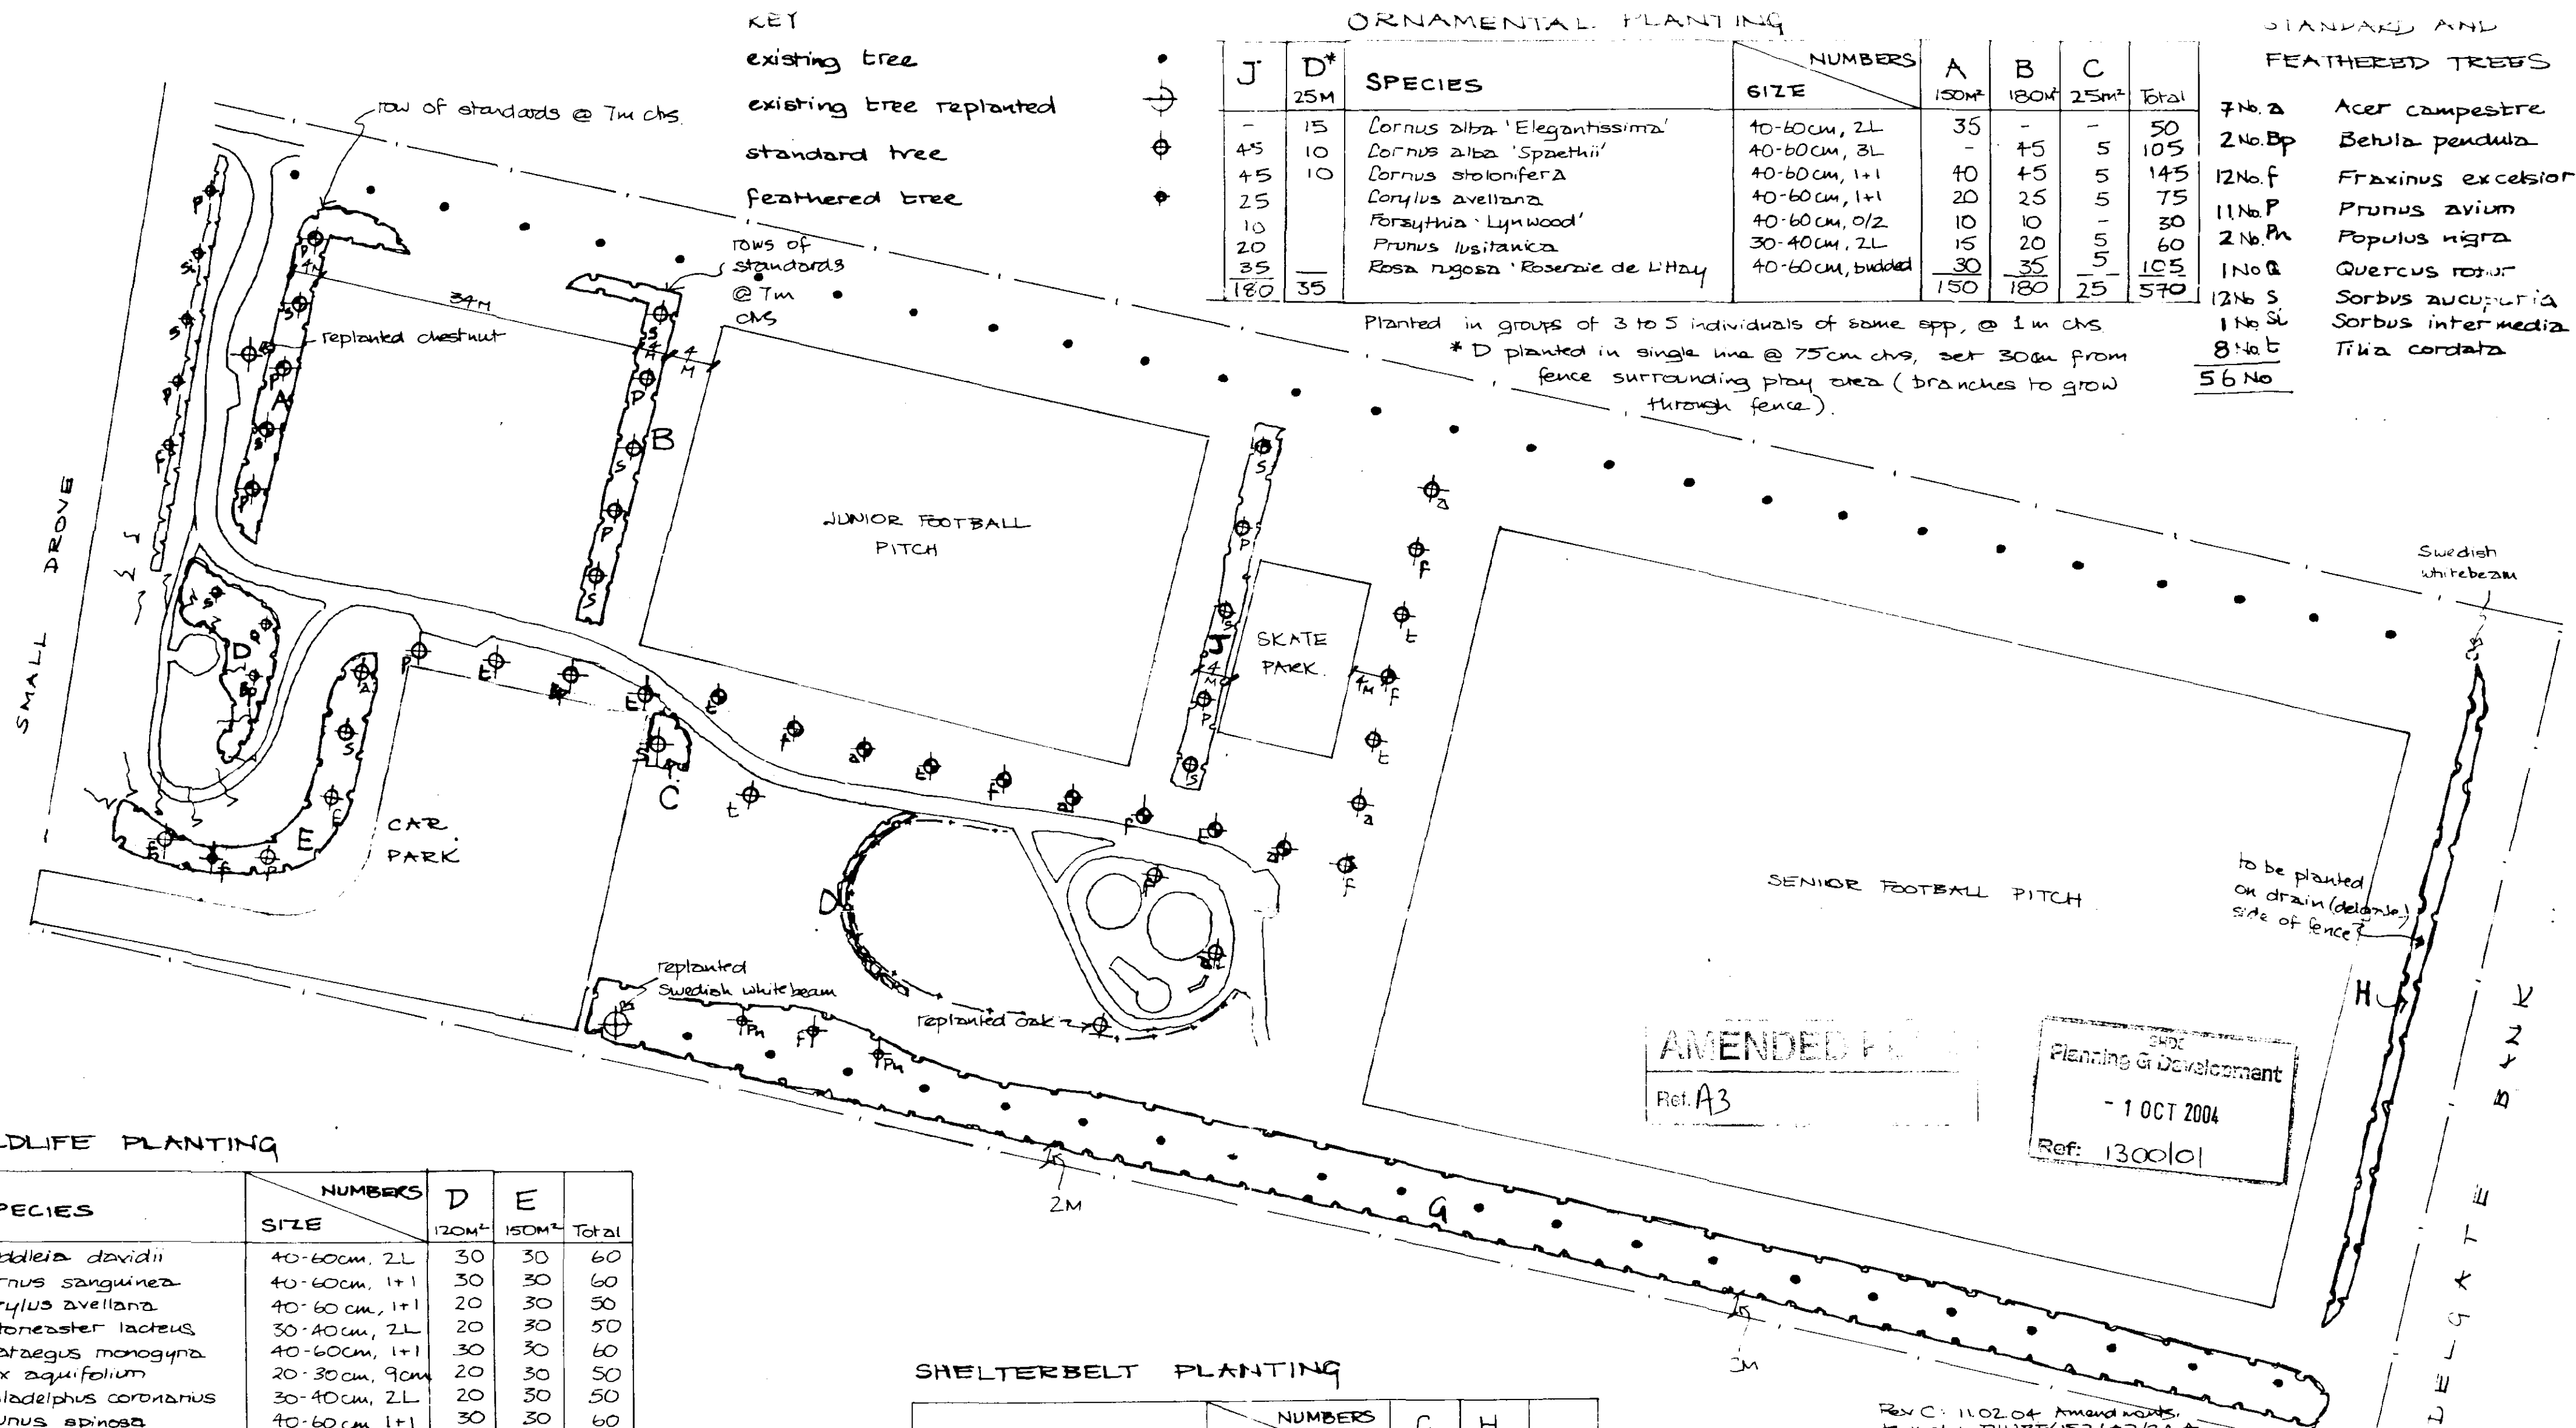

AMENDED PLAN
 Ref: A3
 Planning & Development
 - 1 OCT 2004
 Ref: 1300/01

Rev C: 11.02.04 Amend wants to match D/WPF/152/A2/2A A
 Rev B: 3.2.03 Amend wants to B x line of trees to east in line with layout D/WPF/152/A2/24
 Rev A: 7.10.03 Amendments to E & H in line with revisions to layout D/WPF/152/A2/06 C.

Rev D: Addition of area J and 5 trees. move of 7 trees from West of area J to east of area J.
 Rev E: 14.8.04. Changes that were annotated on Rev D drawn onto plan, and sports pitches shown. N.B. liaise with PPL for setting out.

Karen Elliott Landscape Design 179 Hagh Moor Road Tingley Wakefield WF3 1EH Tel: 0113 252 9209		Drawing Title: Planting Plan
Client: Weston Playing Field Committee		Drawing Number: D/WPF/152/A2/20 REV E
Project: Weston Playing Field, Weston		Date: 29 September 2003
		Scale: 1:500