

MATERIALS

WALLS

NELISSEN BRICKS, AS PLOTS 1 - 6

BRICKWORK BELOW DPC LEVEL & TO
PLINTH LINE, TO BE DARK GREY
ENGINEERING BRICK

RECONSTITUTED STONE CILLS TO
PRINCIPAL ELEVATION

ROOF

LA ESCANDELLA PLANUM CLAY
INTERLOCKING SLATE ROOF TILES,
COLOUR; SLATE GREY

BLACK PVC-U RAINWATER GOODS

OTHER

WINDOWS; U-PVC STYLE AS INDICATED
COLOUR; CREAM


ALUMINIUM BI-FOLD DOORS, COLOUR TO
MATCH WINDOWS




Front Elevation



Side Elevation

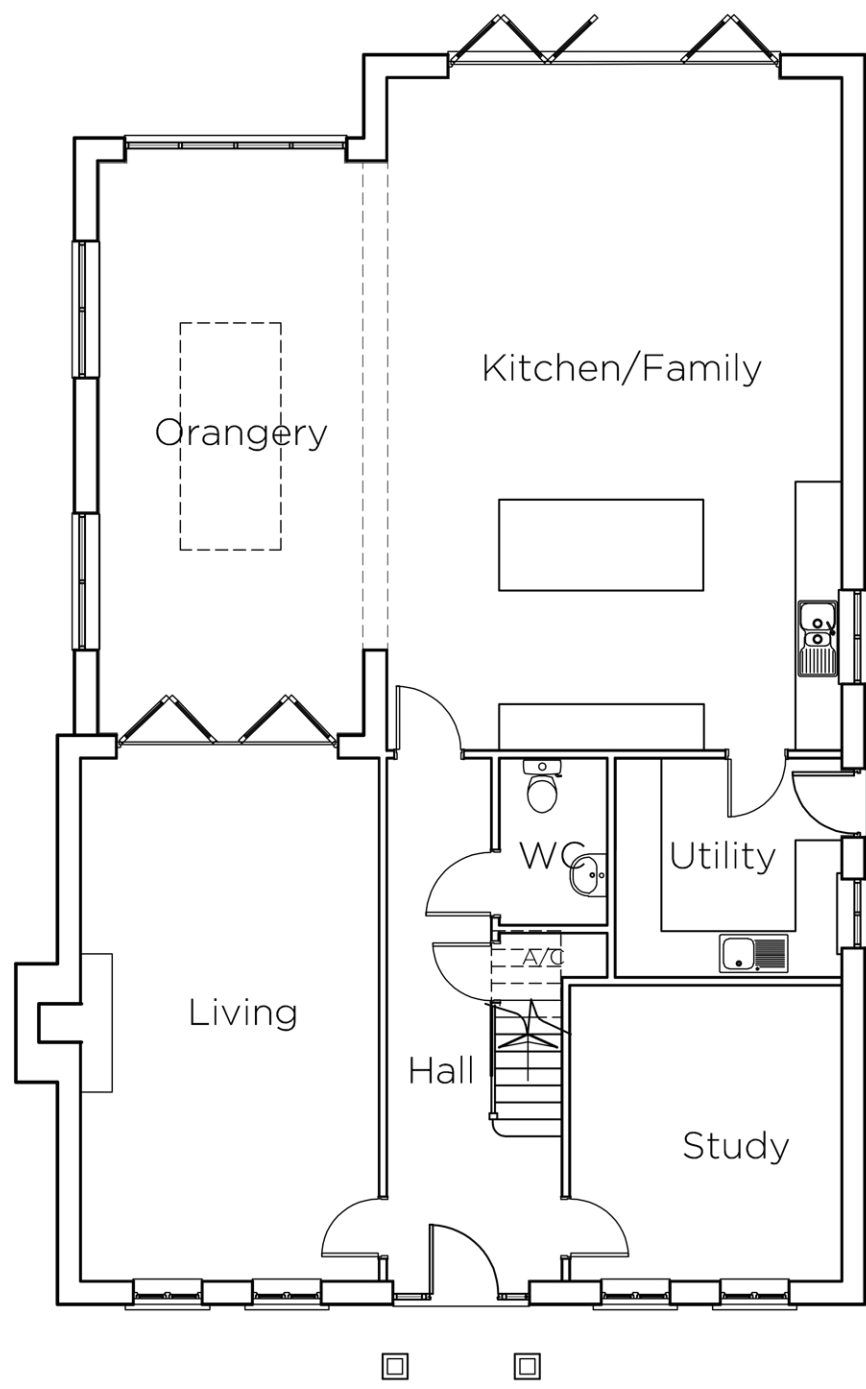


Ground Floor Plot 5

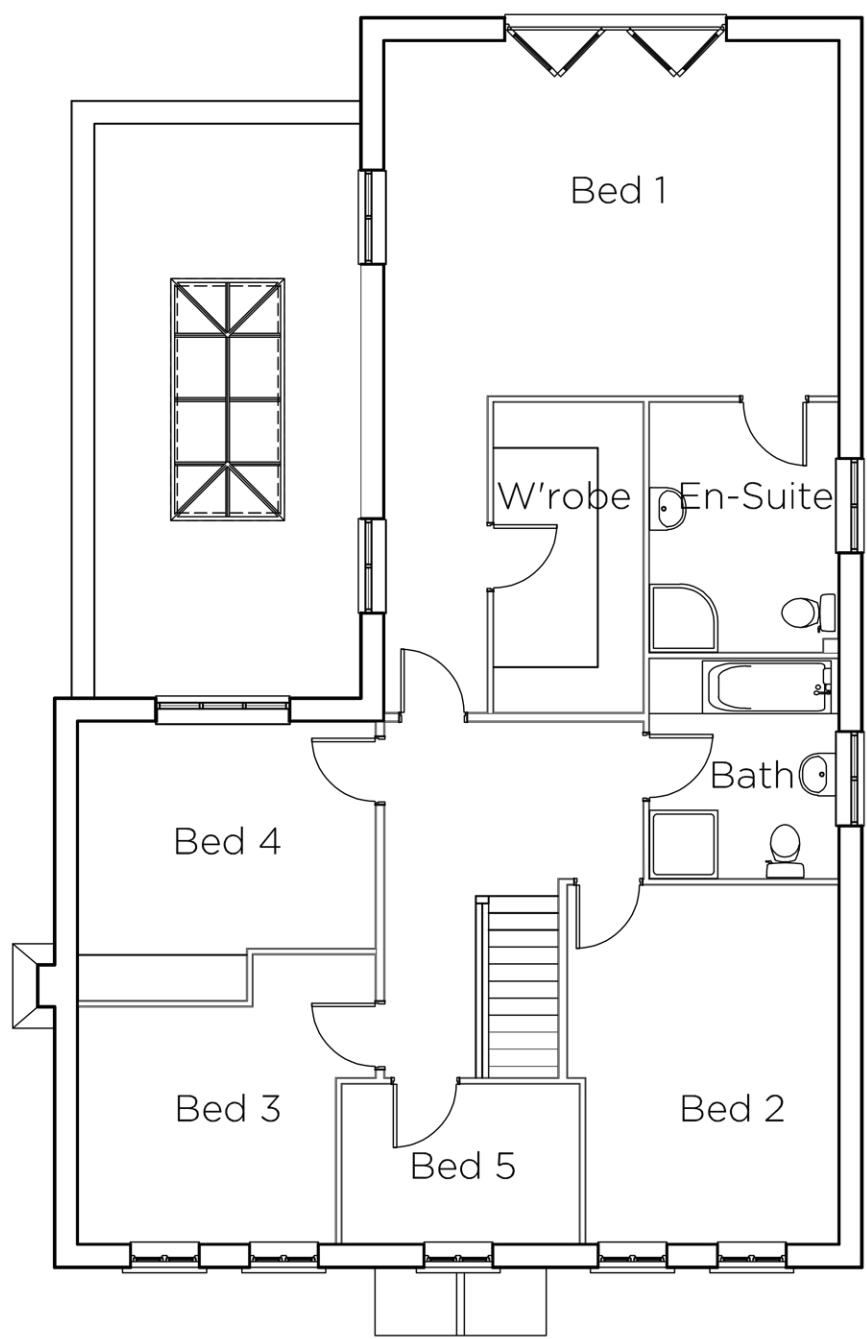

First Floor Plot 5

REV	DATE	NOTES
A	17/12/21	ORANGERY ADDED TO CLIENT REQUIREMENTS

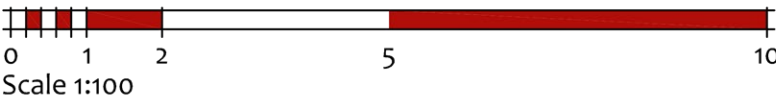

seven22
ARCHITECTURE LTD

22 SHORE VIEW, PETERBOROUGH
CAMBRIDGESHIRE, PE7 8FS
E:info@seven22.co.uk - T.07799 585277

PROJECT
RESIDENTIAL DEVELOPMENT
PLOTS 4 & 5 ON LAND AT
87 MOULTON CHAPEL ROAD
COWBIT
LINCOLNSHIRE

CLIENT
SENNEN HOMES LIMITED

TITLE
PROPOSED PLANS & ELEVATIONS - PLOT 5

DRAWING No.
023a P03

SCALE	DATE	REV
1:100 @ A1	MAY 21	A