
Reproduced from the
Ordnance Survey
map with the permission of
The Controller of H.M. Stationery
Office.Crown Copyright.
AP SALES,38 New Rd,Spalding
Licence No ES 74204E0001

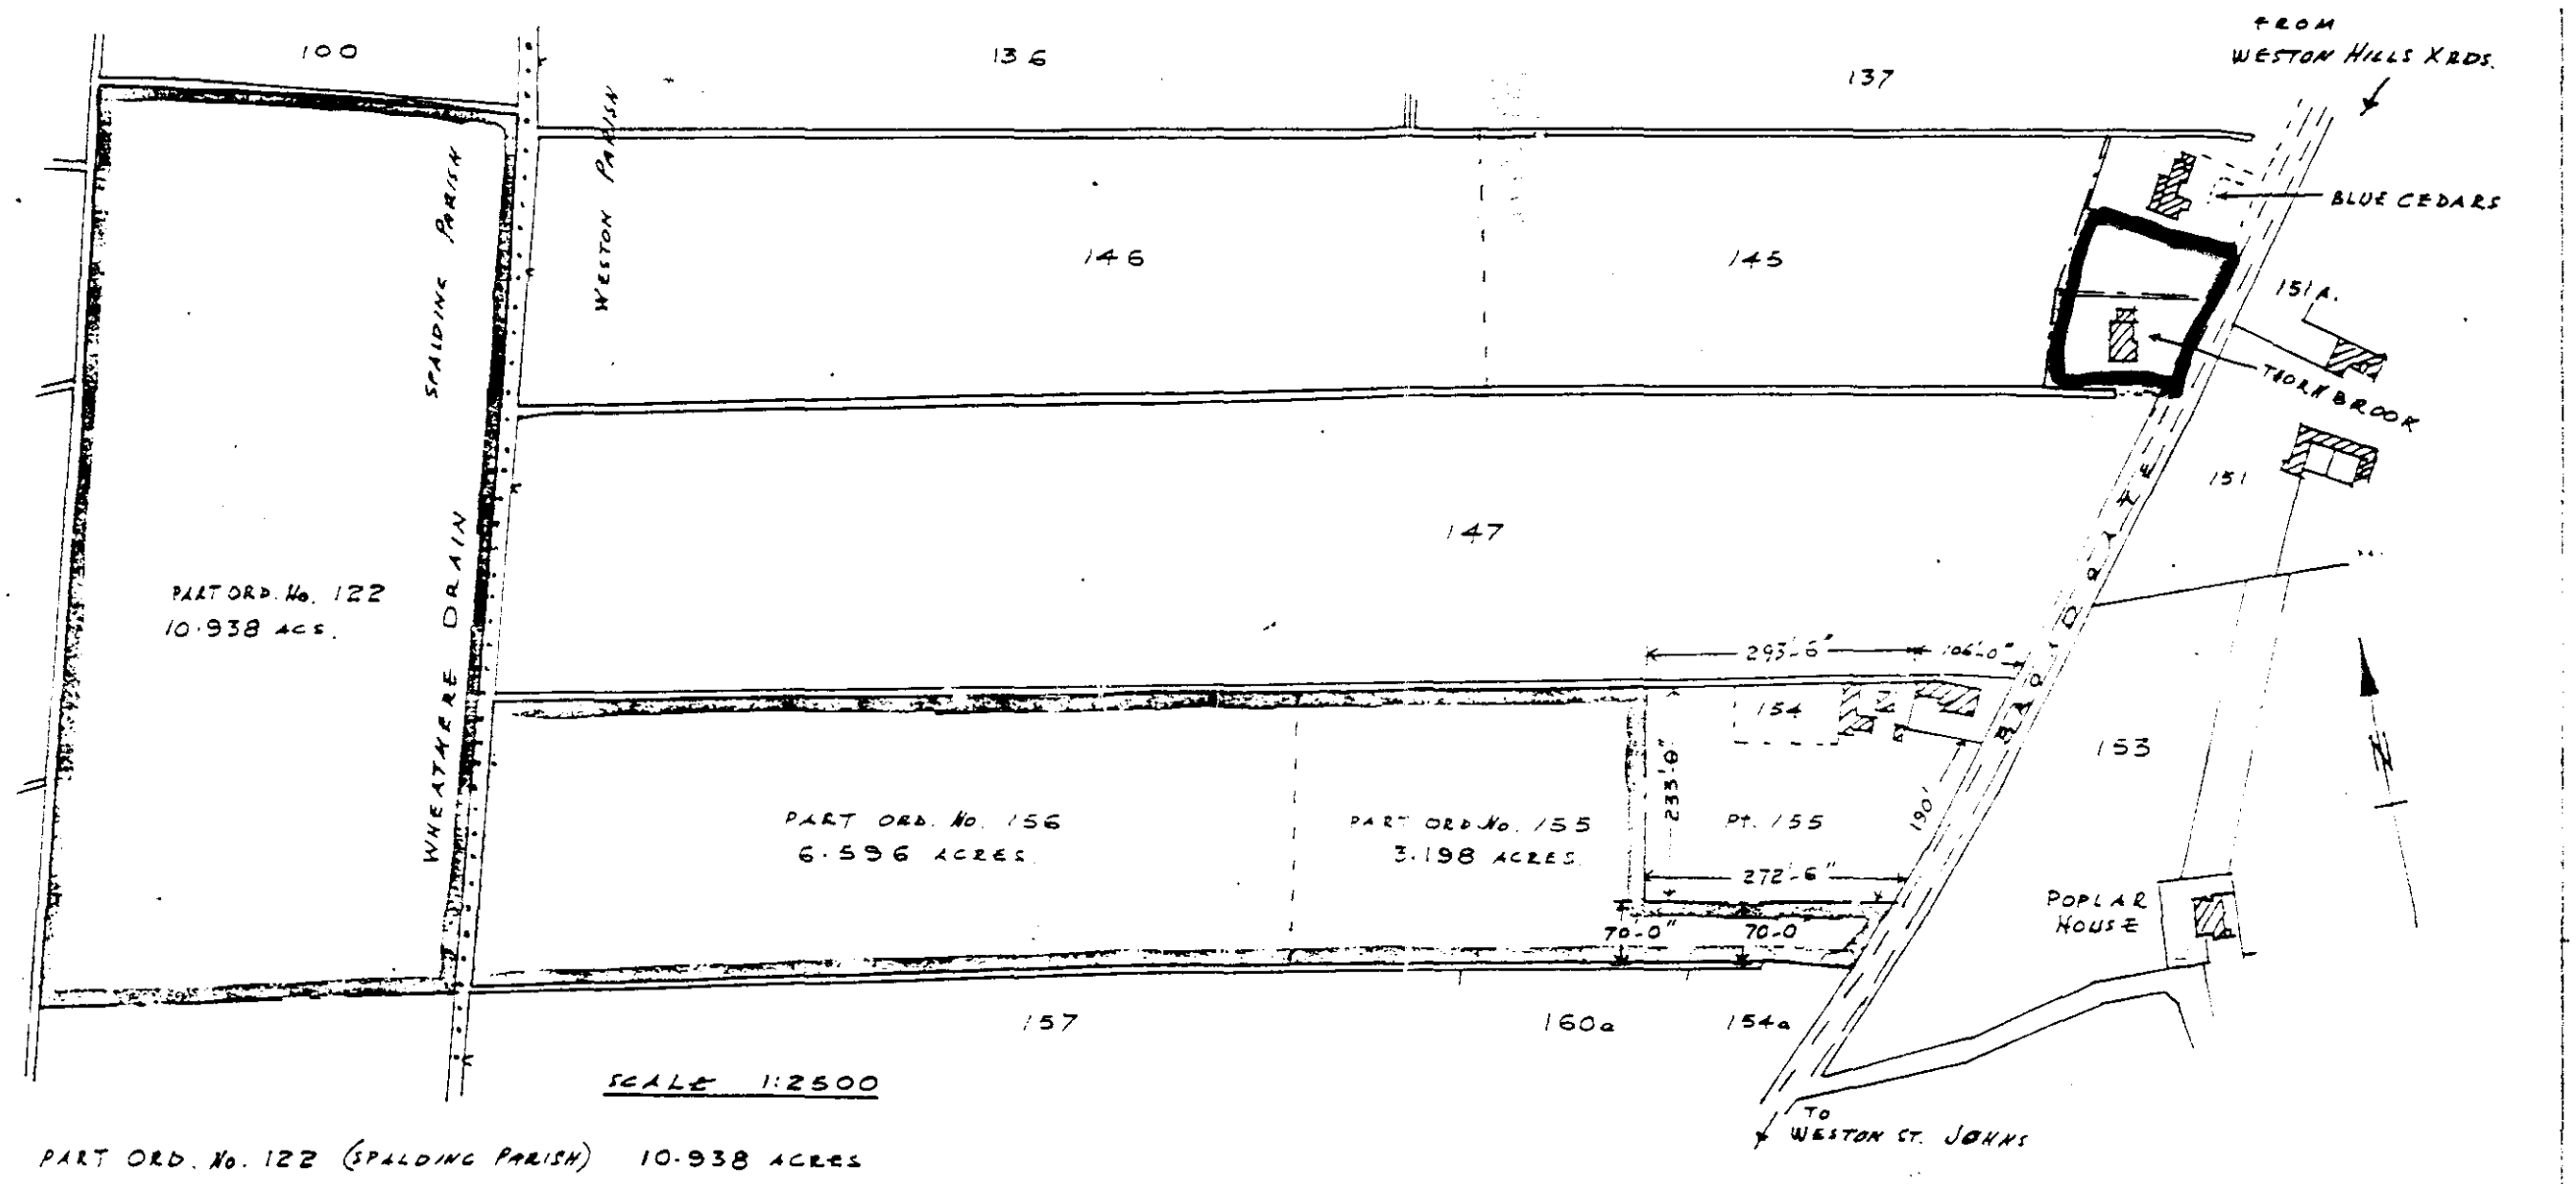

SCALE 1:2500

PART ORD. No. 122 (SPALDING PARISH)	10·938 ACRES
PART ORD No. 156 (WESTON PARISH)	6·596 "
PART ORD No. 155 — do. —	3.198 "
TOTAL AREAS EDGED RED	20·732 ACRES (MORE OR LESS)

PLAN REFERRED TO
PARISH OF WESTON & SPALDING

G.H.B. DESIGNS (G.H. & D. BRANSDALE) PLANS & SURVEYS, 16 LOW ROAD SPALDING. Phone 725861 SEPT. 1989

SHDC
Planning & Development
11 DEC
Ref 1351/62