

LEGEND

STORMWATER DRAINS

FOUL WATER DRAINS


GAS SUPPLY PIPE

ELECTRIC CABLE

TELECOMMUNICATION CABLE

AIRTUBE CONVEYOR

WATER PIPE

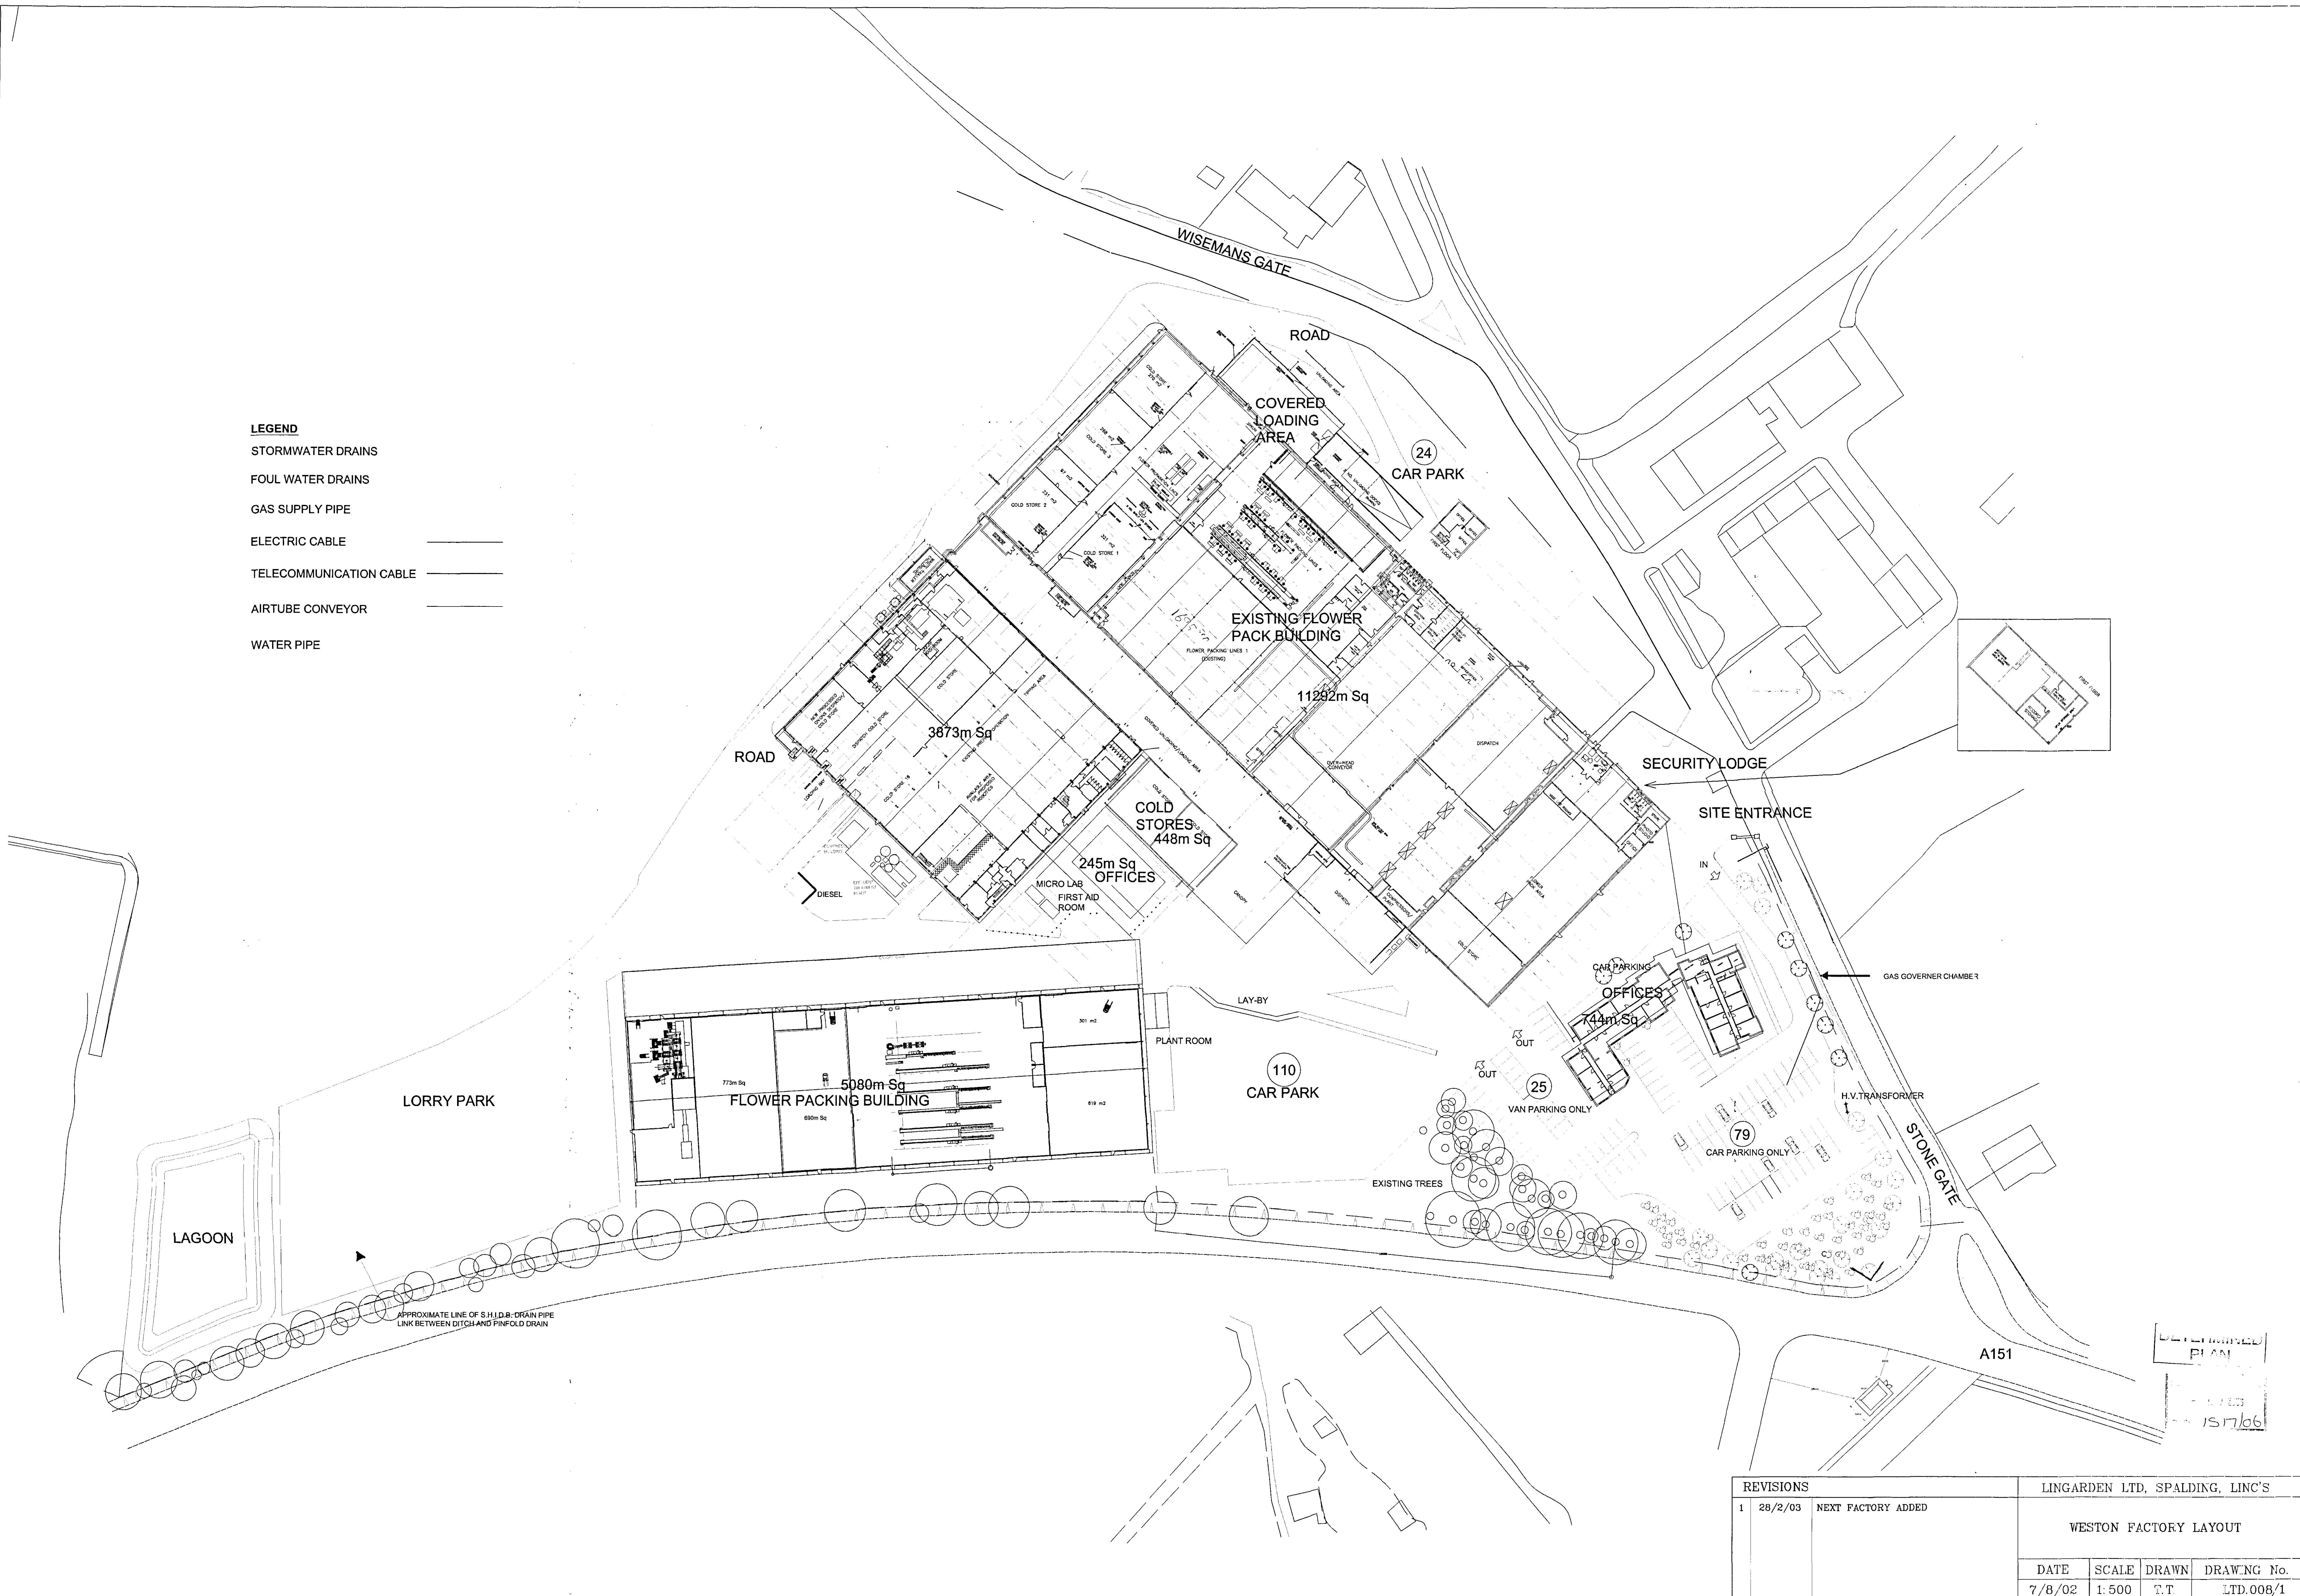

REVISIONS			LINGARDEN LTD. SPALDING, LINC'S			
1	28/2/03	NEXT FACTORY ADDED	WESTON FACTORY LAYOUT			
DATE	SCALE	DRAWN	DRAWING No.			
7/8/02	1:500	T.T.	LTD.008/1			