


1.5.

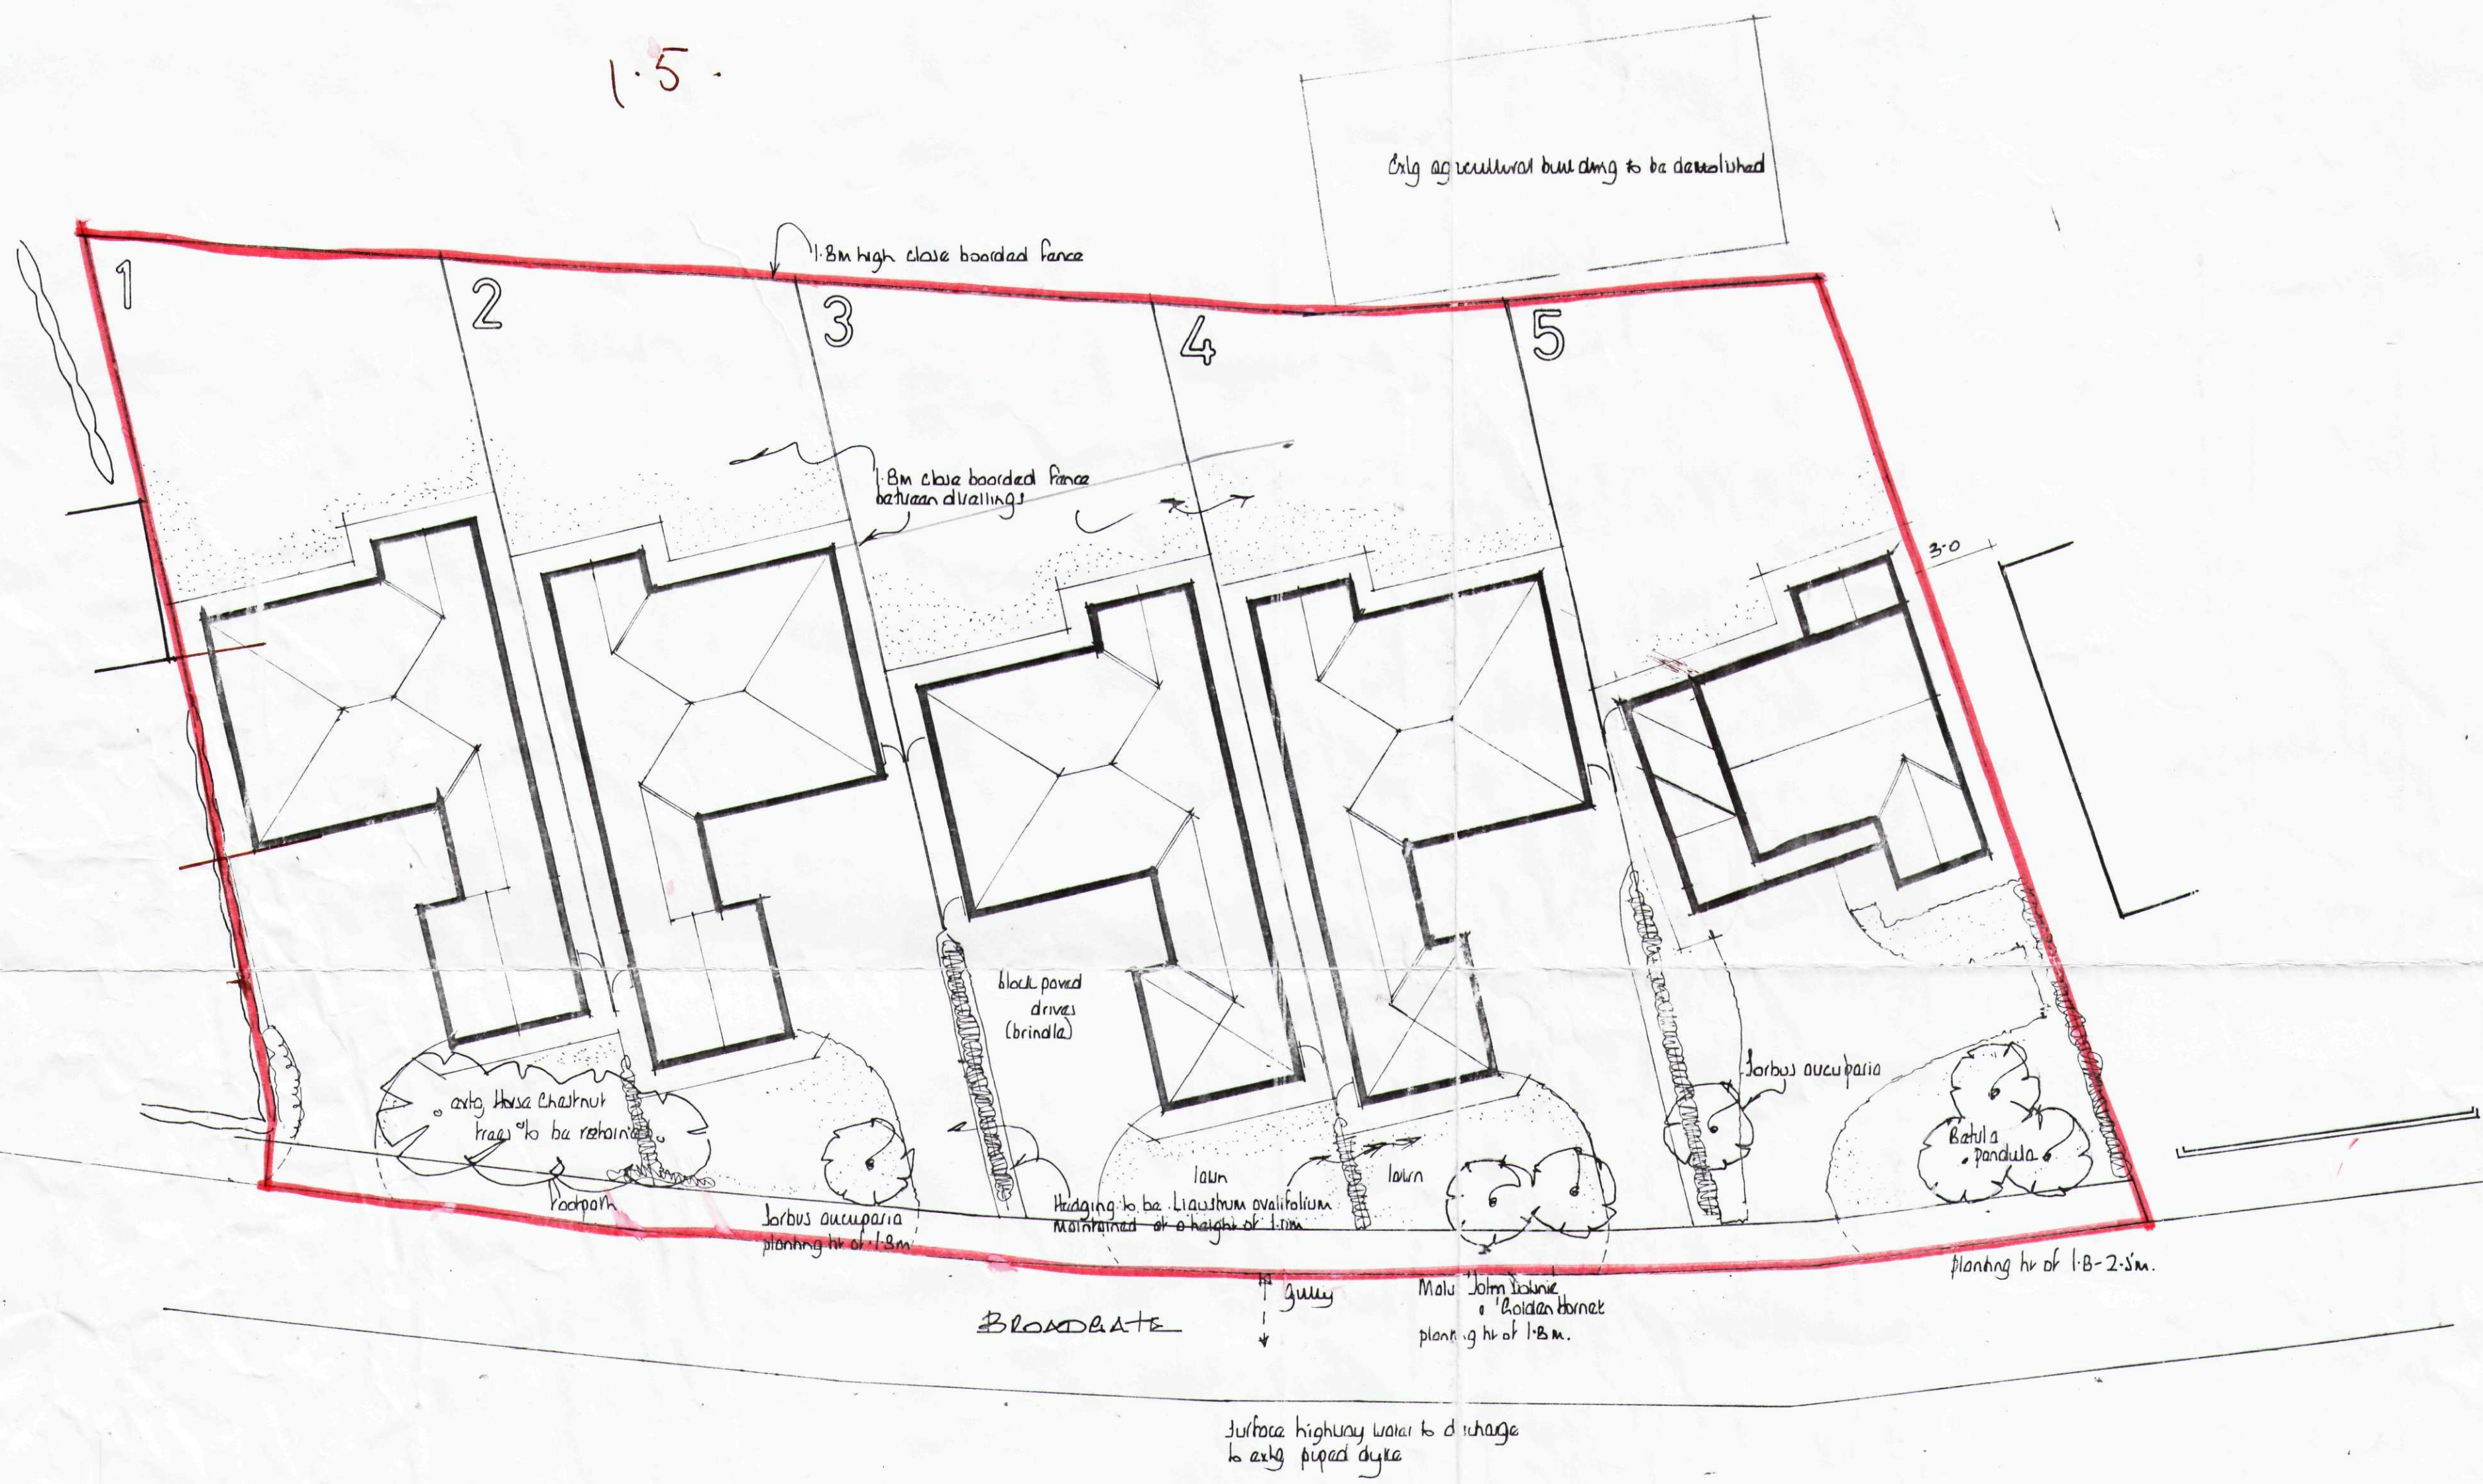

**EAST MIDLANDS
DESIGN ASSOC.**
Architectural Consultants

Willow Lodge
Horseshoe Road
Spalding
Lines
PE11 3JA

Tel/fax: 01775 767968
E-mail: willowlodge@germ.co.uk
Mobile phone: 07710 815044

Client
**WILLOW LODGE DEVELOPMENTS
LTD**
Project
**RESIDENTIAL DEVELOPMENT AT
LAND BETWEEN
314 & 328 BROADBATE
WESTON THRU, SPALDING.**

Drawing
Block Plan

SUPERCEDED

SHOC
Planning & Development
08 DEC 2004
Ref: 1614/04

Scale
1:200
Date
Dec '04
Dwg No.
04/18/01