





front

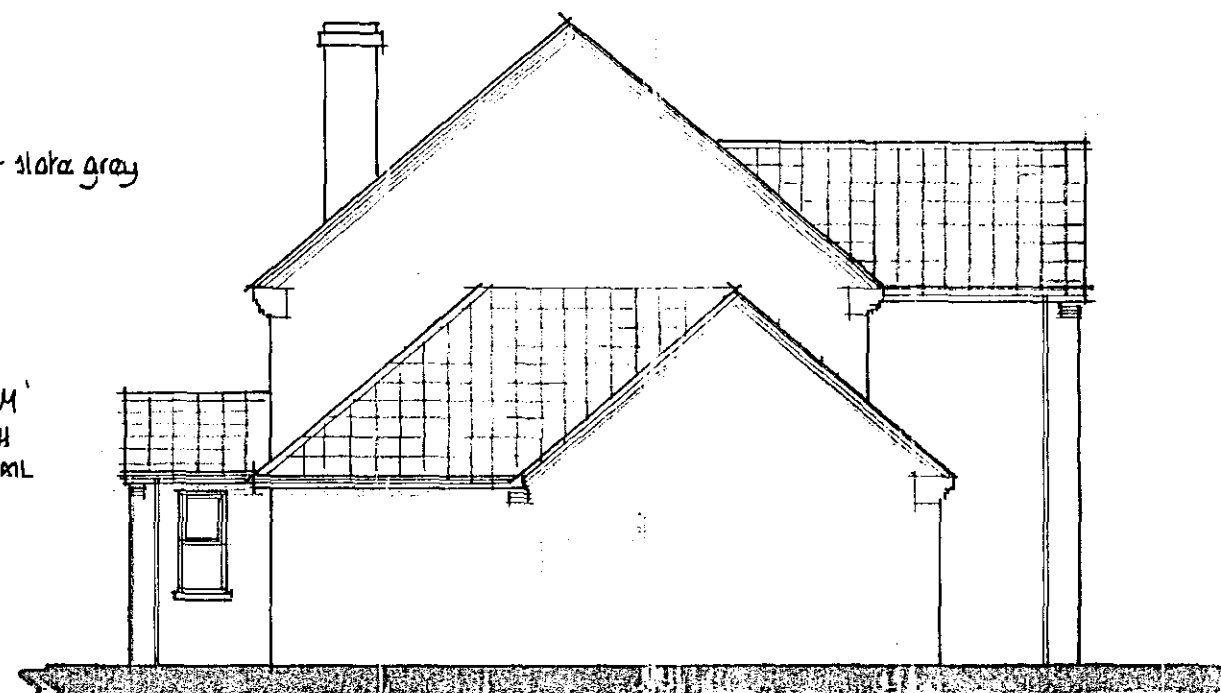


side




rear

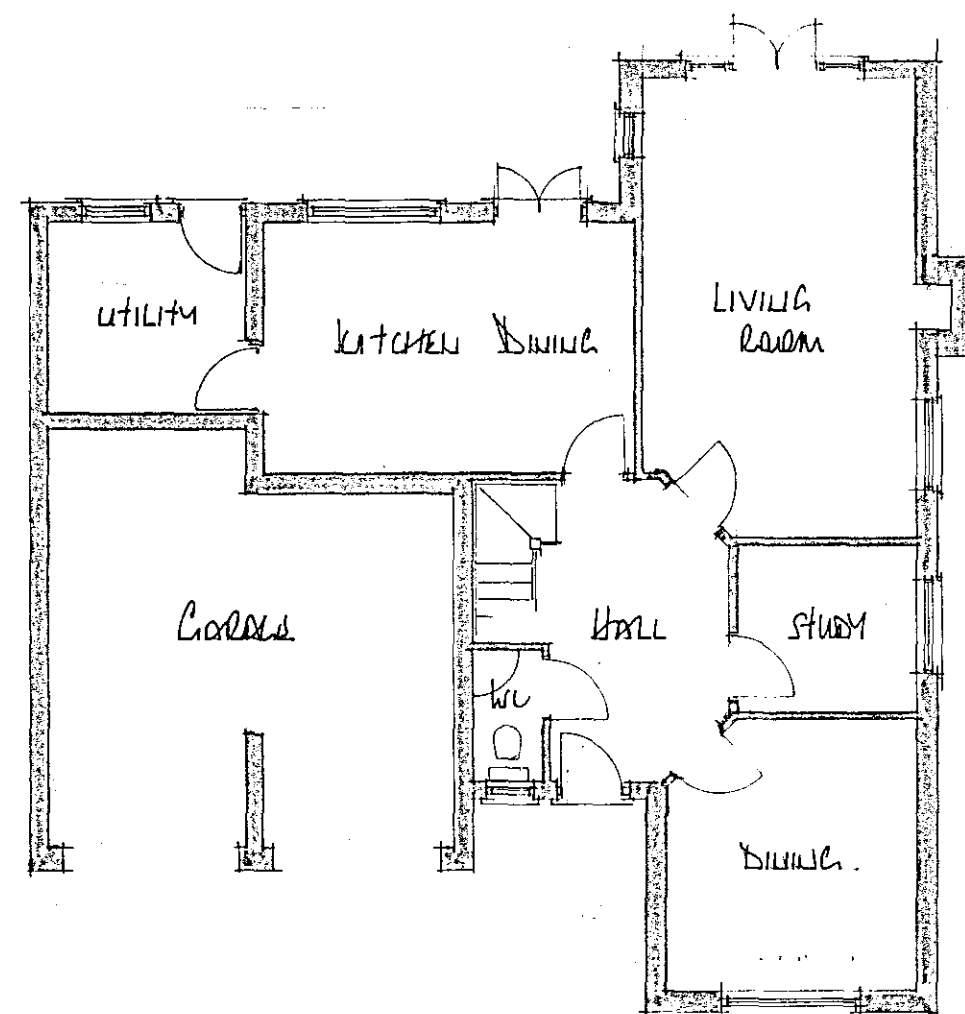

ground floor

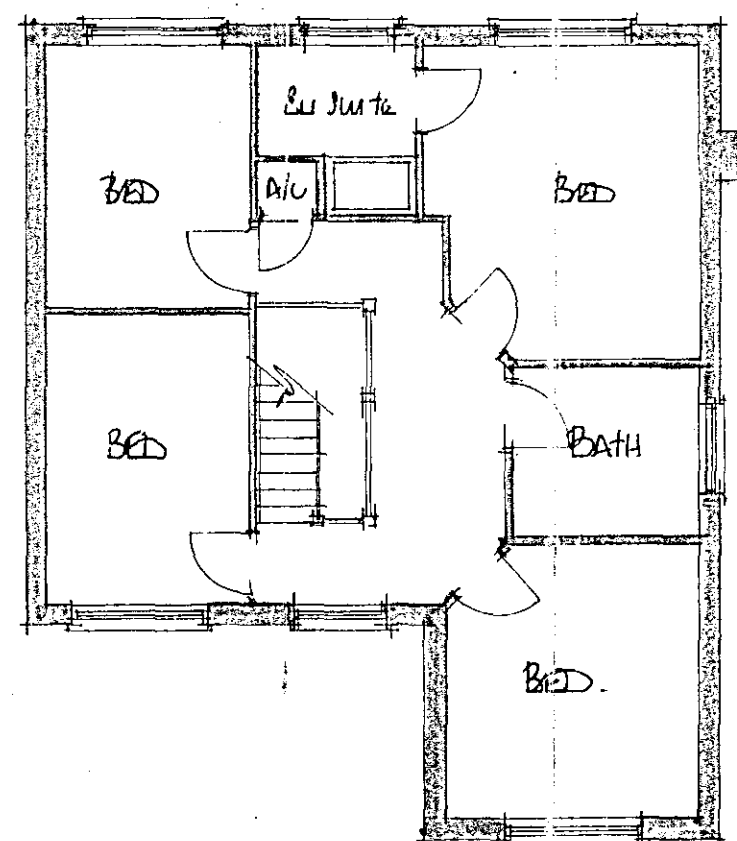

first floor

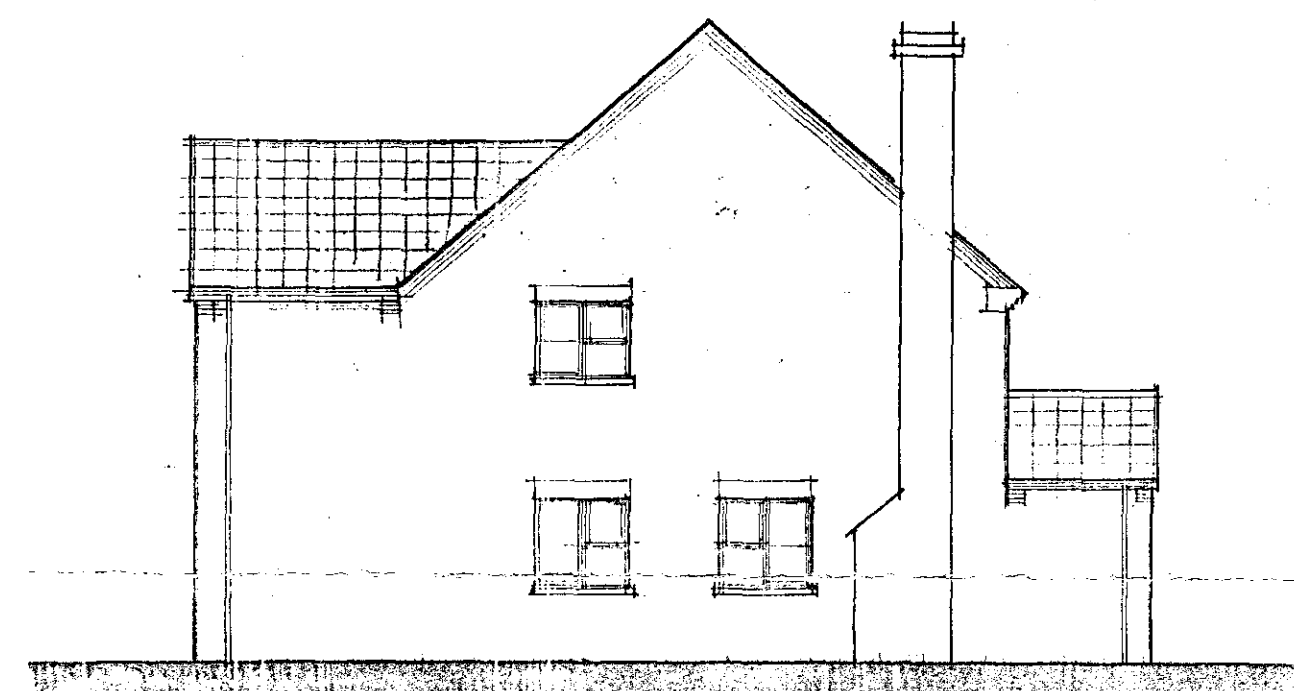

side

EAST MIDLANDS
DESIGN ASSOC.

Architectural Consultants

Willow Lodge
Horseshoe Road
Spalding
Lincoln
PE11 3JA

Tel/fax : 01775 767968
E-mail : willowlodge@zoom.co.uk
Mobile phone : 07710 815044

Client

NESTWOOD HOUSE DEVELOPMENT LTD

Project

RESIDENTIAL DEVELOPMENT AT
LOANS BETWEEN 314-329 BRIDGECROFT
KNOTON HILLS
SPALDING LINCS

Drawing

4 BED HOUSE - LANSBIE
PLOT 5

SUPERSEDED

SHDC
Planning & Development
08 DEC 2004
Ref: 1616/04

Scale
1:100

Date
Dec 04

Dwg. No.
Rev.

04/18/06