


1.5.

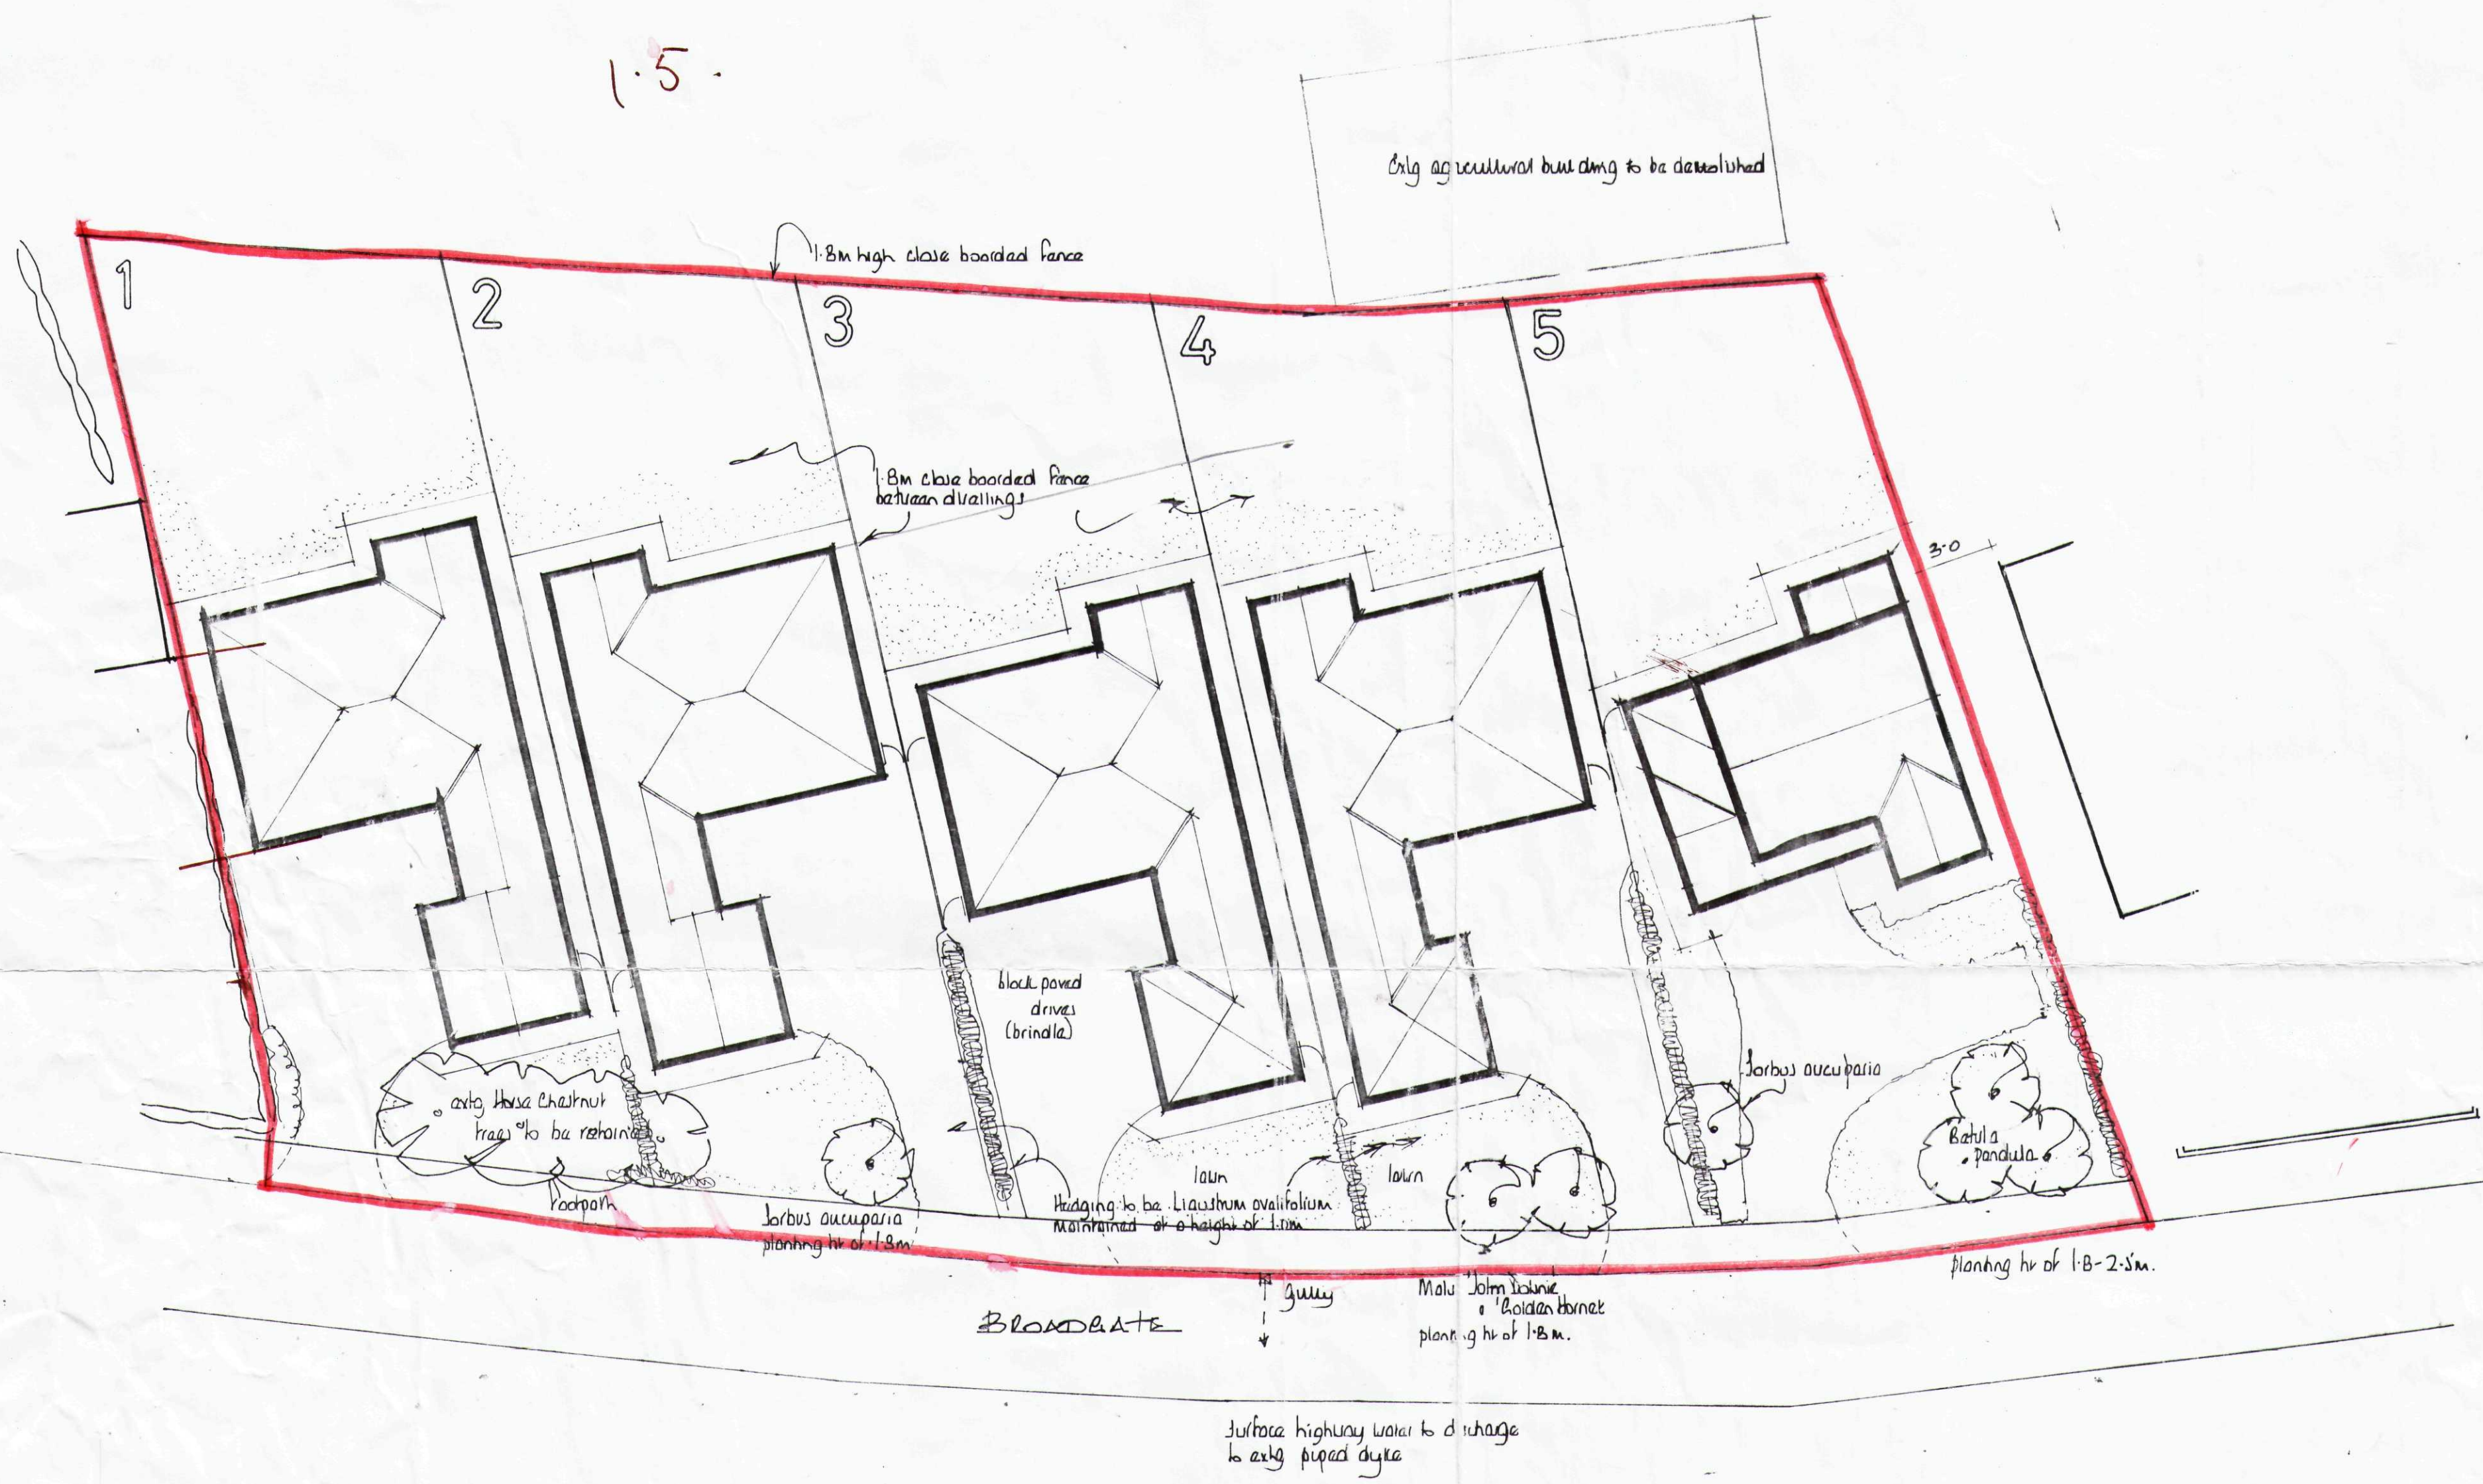

**EAST MIDLANDS  
DESIGN ASSOC.**  
Architectural Consultants

Willow Lodge  
Horseshoe Road  
Spalding  
Lines  
PE11 3JA

Tel/fax: 01775 767968  
E-mail: willowlodge@germ.co.uk  
Mobile phone: 07710 815044

Client  
**NORTHWOOD HOME DEVELOPMENTS  
LTD**  
Project  
**RESIDENTIAL DEVELOPMENT AT  
LAND BETWEEN  
314 & 328 BROADBATE  
WESTON THW. SPALDING.**

Drawing  
**Block Plan**

**SUPERSEDED**

SHDC  
**Planning & Development**  
08 DEC 2004  
Ref: 1614/04

Scale  
1:200  
Date  
Dec '04  
Dwg No.  
04/18/01