


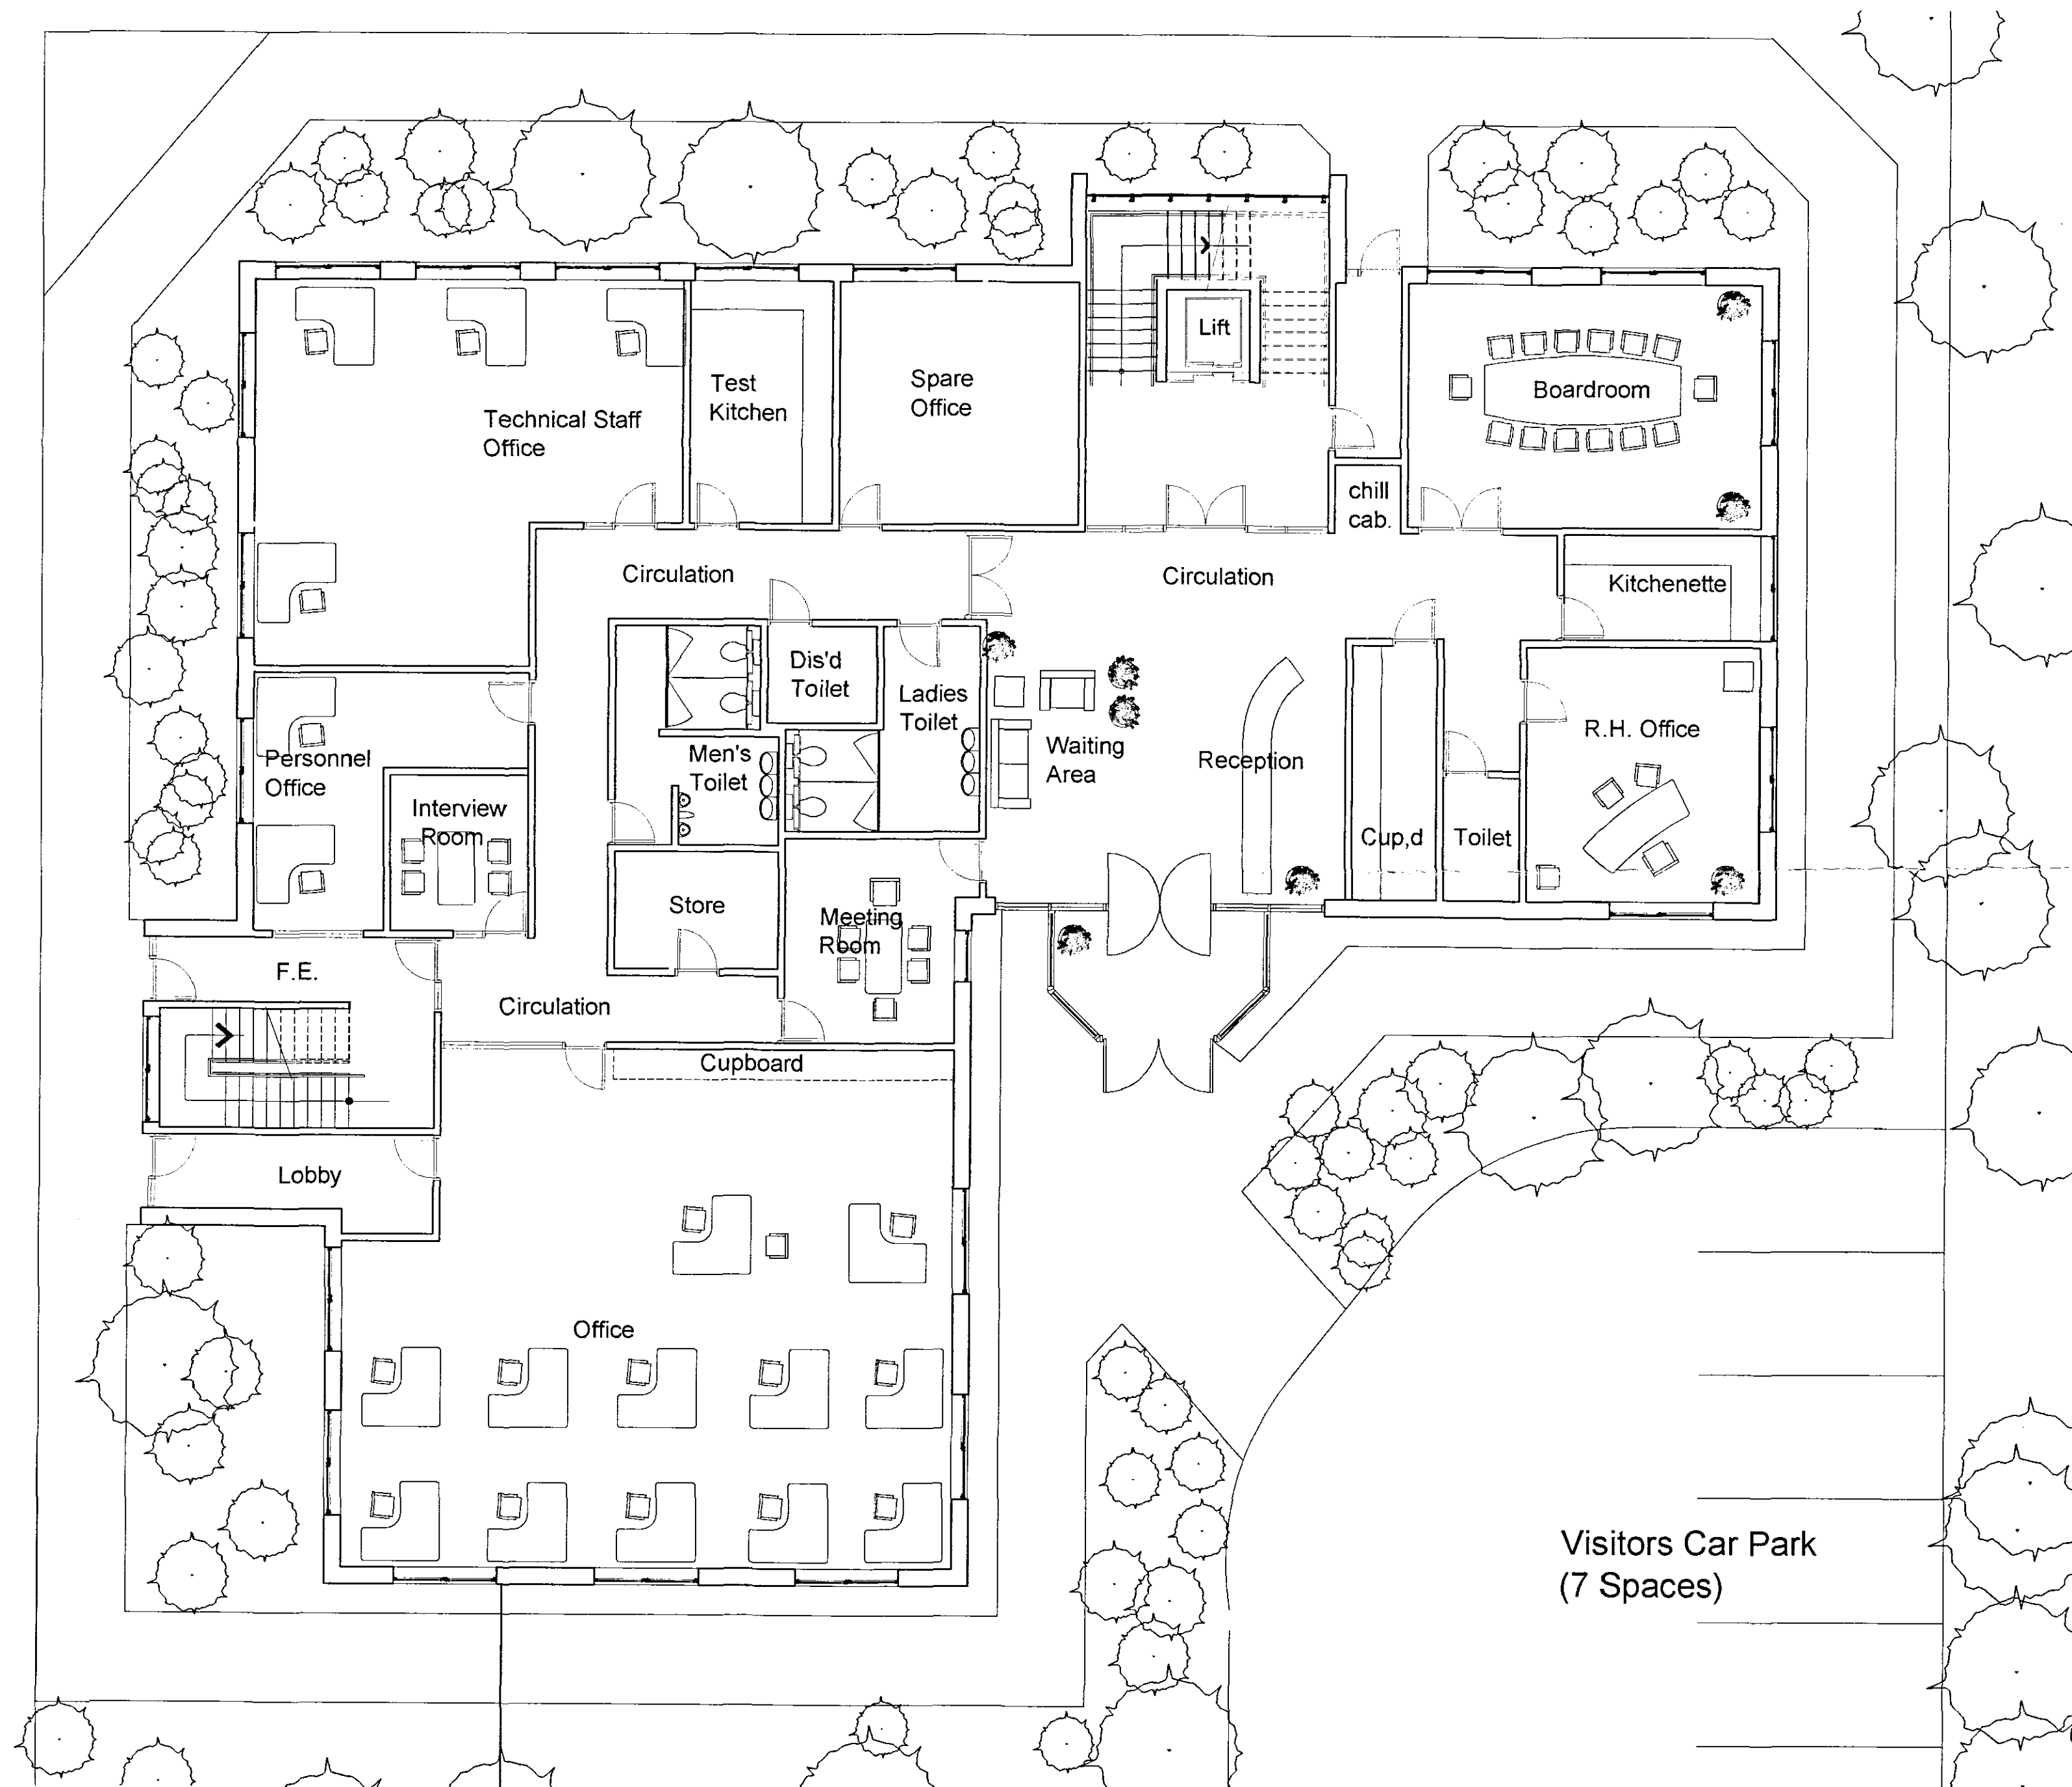

Roof

Dark Grey profiled metal roof sheeting
- Merlin Grey colour ref. 18B25

Eaves Gutter, Fascia and Soffit

'Merlin Grey' - 18B25 - flat HPS 200
finished sheeting

Wall cladding

Silver - 'Microrib' flat HPS 200 finished
sheeting fixed horizontally to band
above first floor windows and between
ground and first floor windows

Brise Soleil

Silver anodised aluminium louvred
panels fixed projecting horizontally
from wall panels supported by stainless
steel rods

Windows and infill panels to window bands

'Microrib' flat panels fixed vertically -
colour 'Merlin Grey' colour ref. 18B25
with matching colour window frames
glazed with 'Grey' tinted solar glass.

Wall panel/plinth below under ground floor level windows

Smooth blue facing bricks

Glazed Screens to Entrance Lobby

'Merlin Grey' - 18B25 polyester powder
coated aluminium frames to glazed
panels and with Silver anodised
aluminium entrance doors

SHDC
PLANNING & DEVELOPMENT
13 DEC 2006
Ref. 1721/06

copyright reserved ©

DC ARCHITECTURAL SOLUTIONS LIMITED

ARCHITECTURAL AND PLANNING SERVICES
26, SOUTHGATE, SLEAFORD, LINCOLNSHIRE, NG34 7RY
TEL NO. 01529 309611; FAX NO. 01529 309612
E-mail - dcarchitectural@btconnect.com



Client: Lincolnshire Field Produce Limited

Project: New Office Block

**DETERMINED
PLAN**

Drawing Title: Proposed Ground Floor Layout

Scale: 1:100
Date: Dec 06

Drawn: CPD
Checked:

Drawing number:
dc:045:L:11
Revision:

REVISIONS