


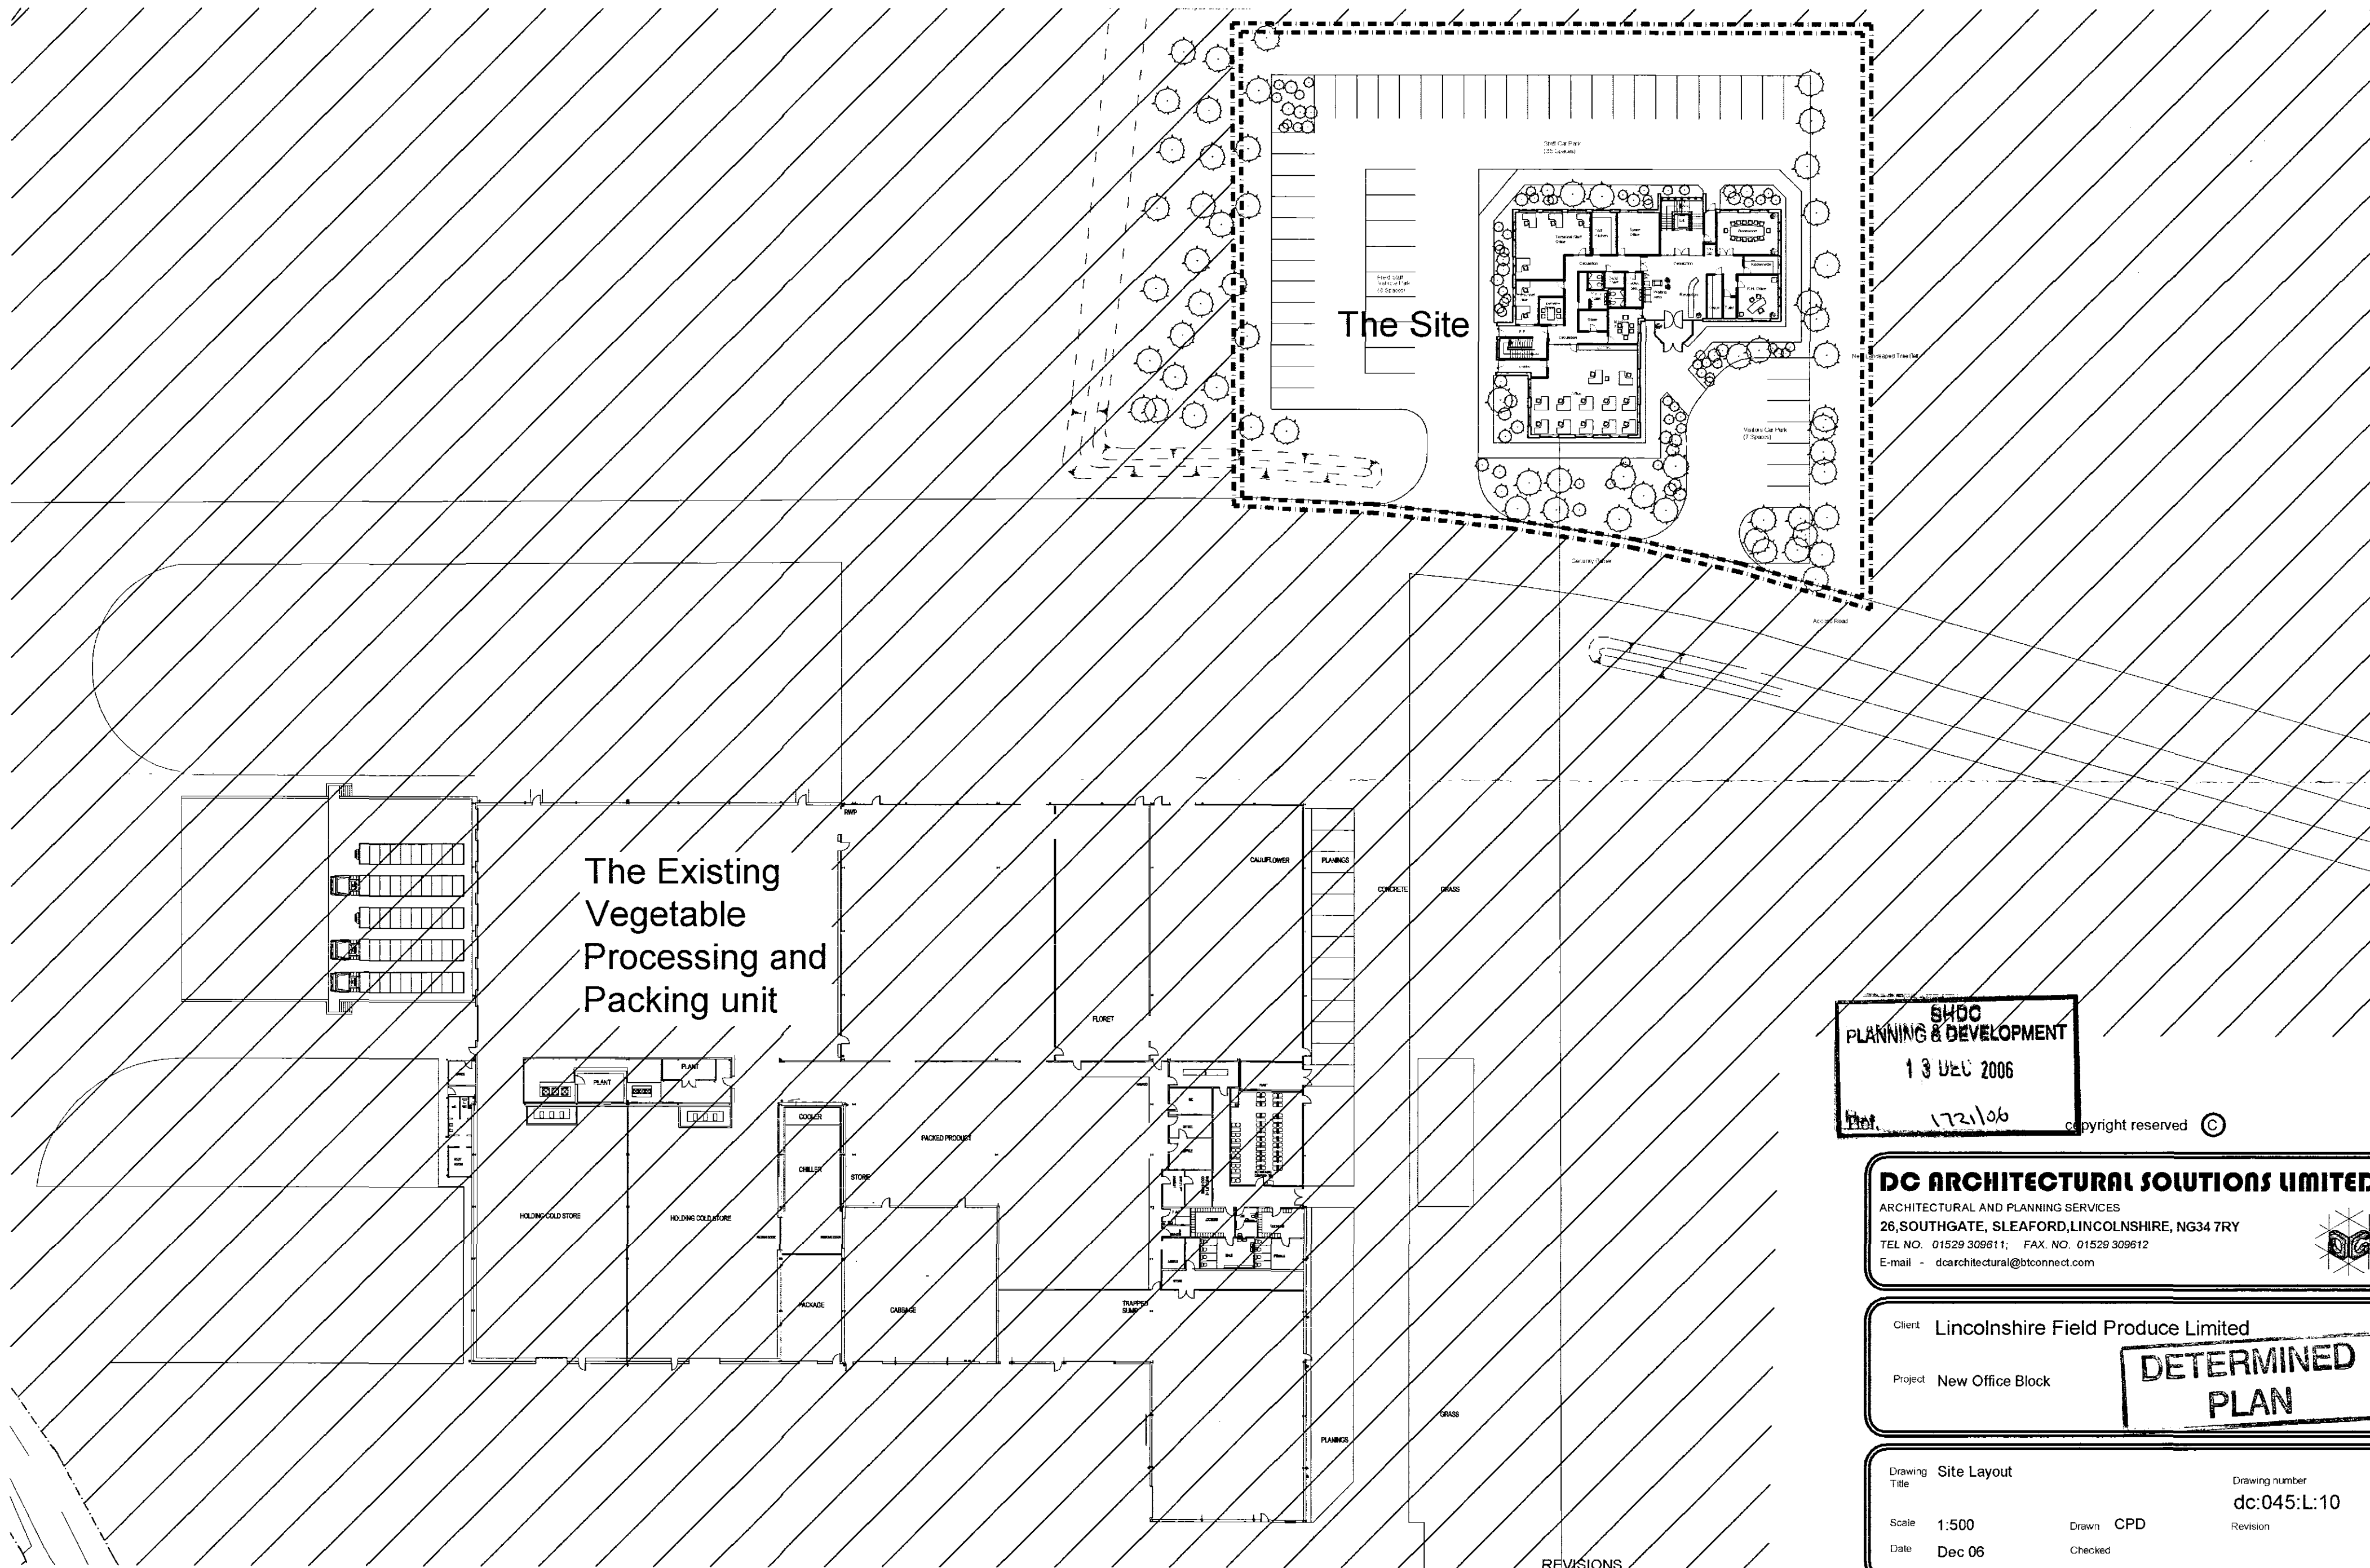

The Site

The Existing
Vegetable
Processing and
Packing unit

SHDC
PLANNING & DEVELOPMENT
13 DEC 2006
1721/06

copyright reserved ©

DC ARCHITECTURAL SOLUTIONS LIMITED
ARCHITECTURAL AND PLANNING SERVICES
26, SOUTHGATE, SLEAFORD, LINCOLNSHIRE, NG34 7RY
TEL NO. 01529 309611; FAX NO. 01529 309612
E-mail - dcarchitectural@btconnect.com

Client Lincolnshire Field Produce Limited
Project New Office Block
**DETERMINED
PLAN**

Drawing Title Site Layout
Scale 1:500
Date Dec 06
Drawing number dc:045:L:10
Revision
Drawn CPD
Checked

REVISIONS