


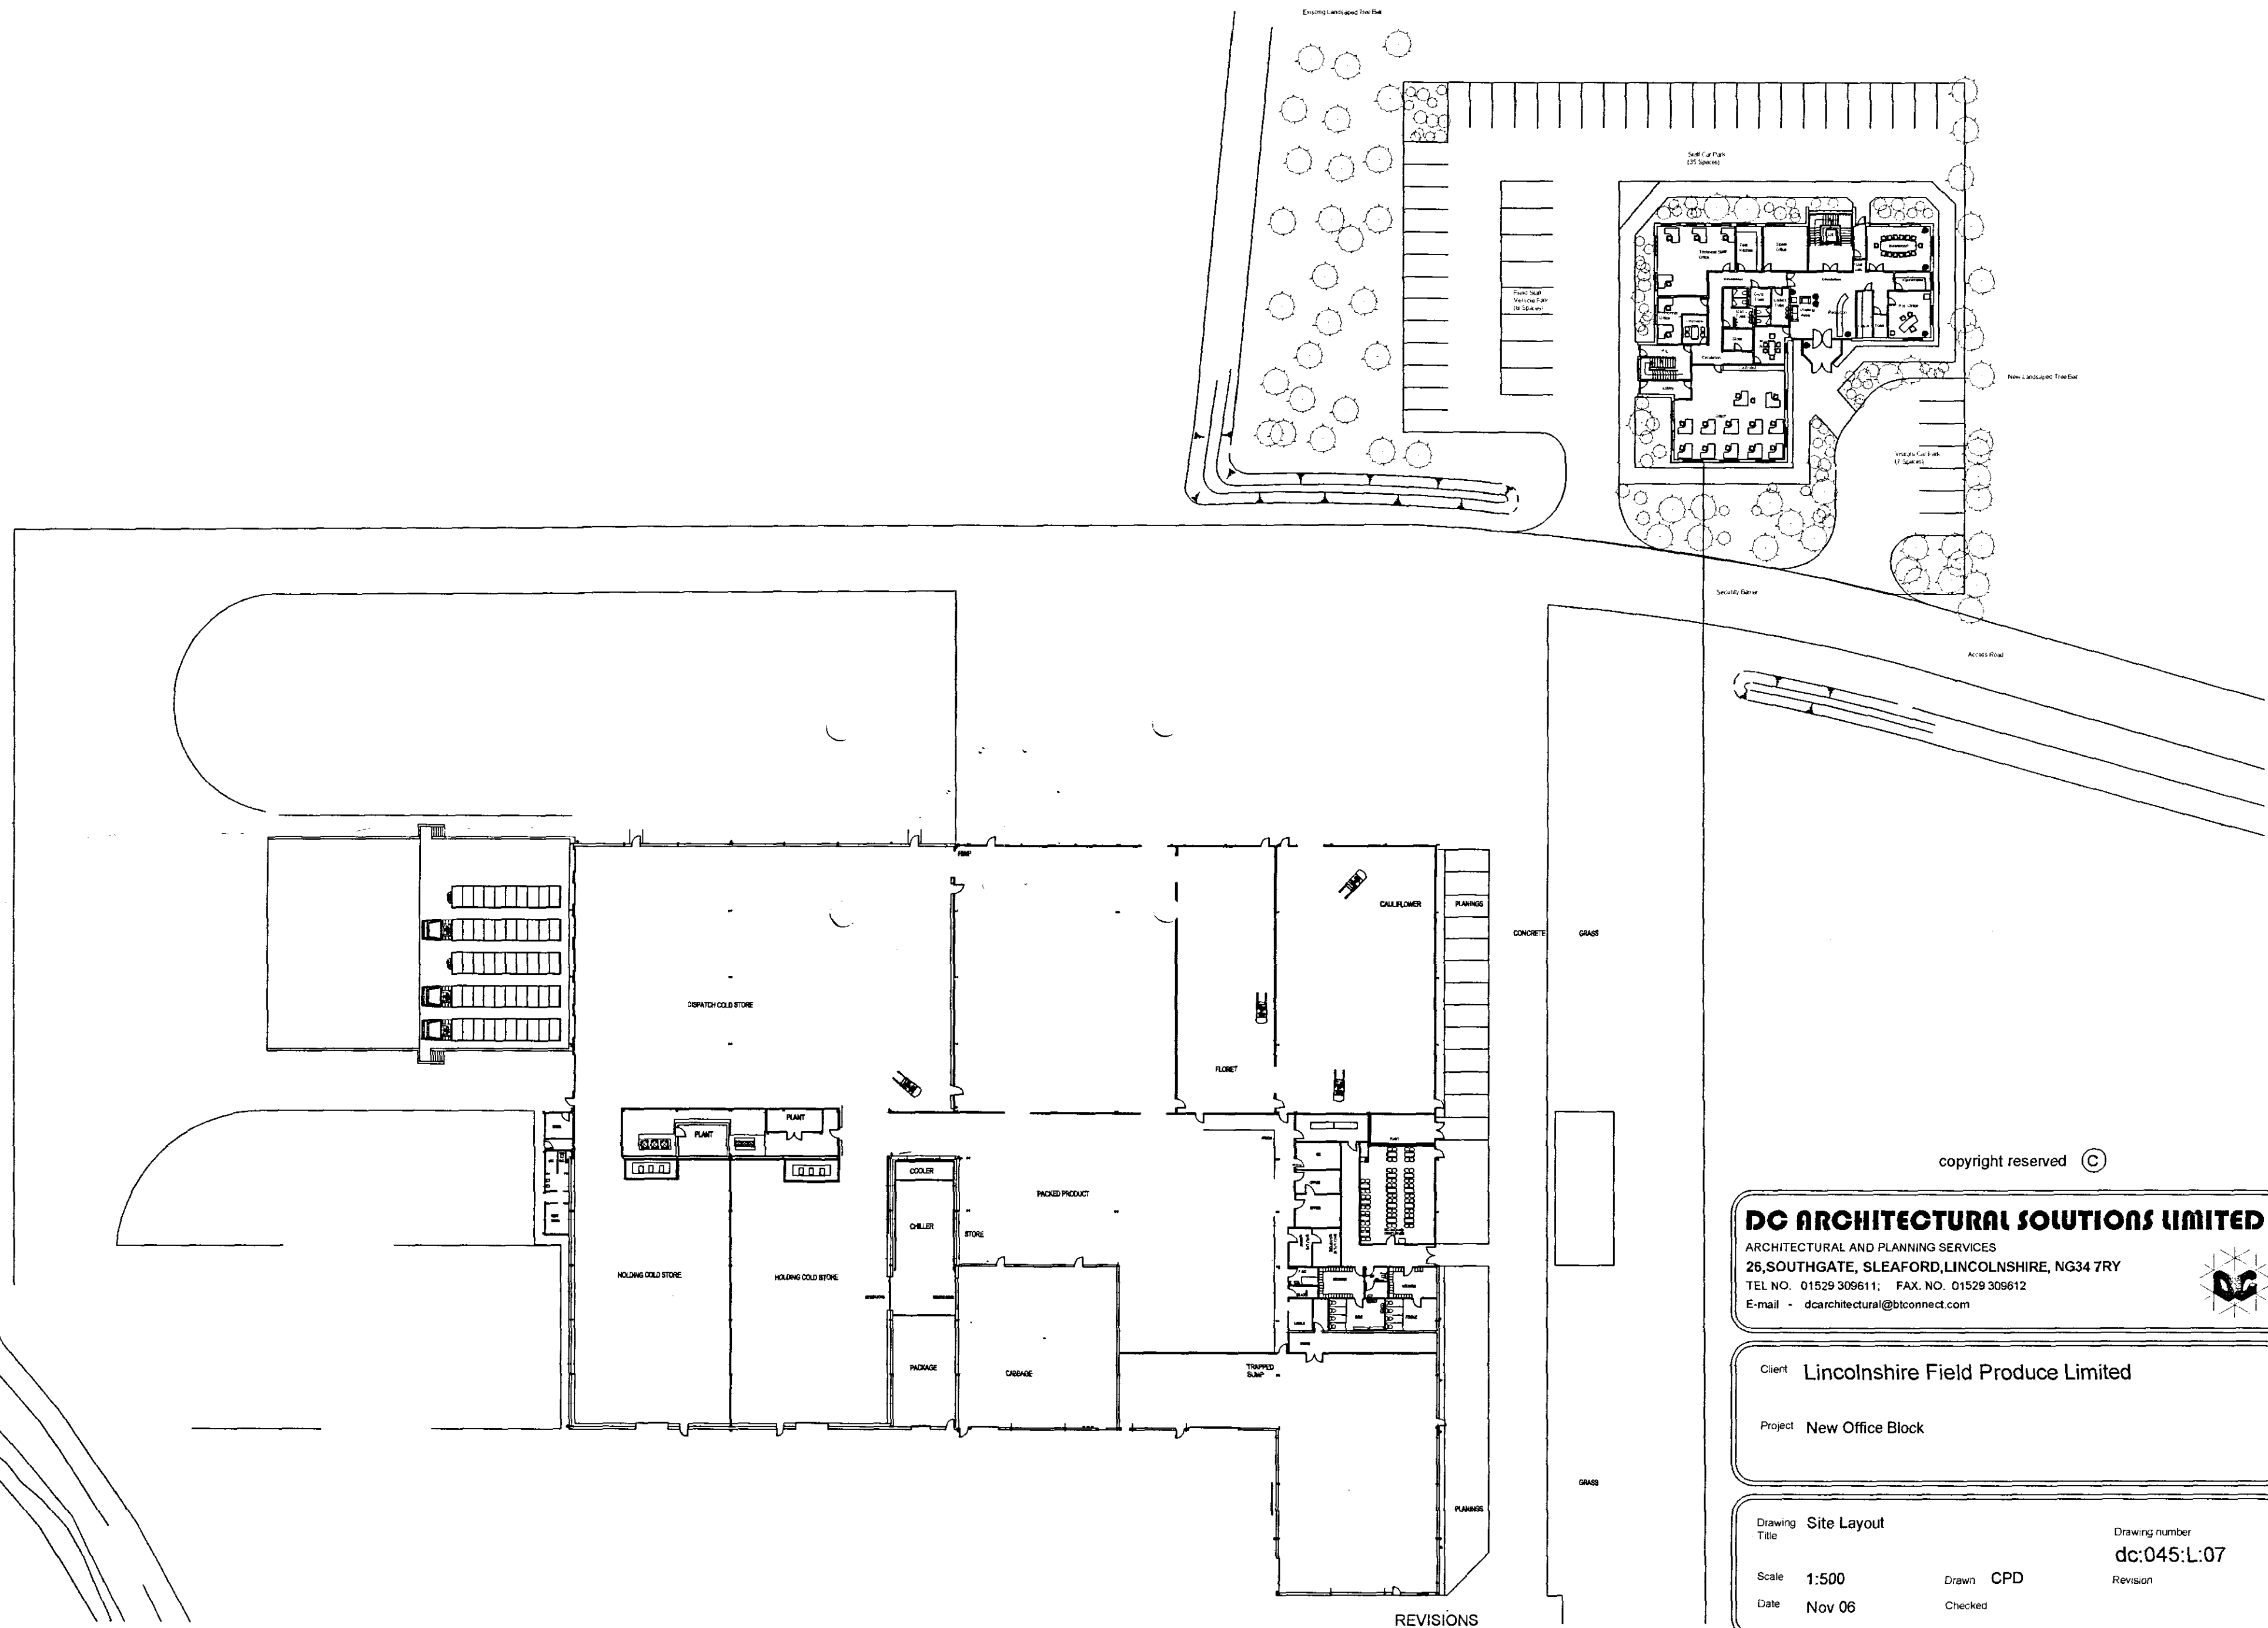

copyright reserved ©

DC ARCHITECTURAL SOLUTIONS LIMITED

ARCHITECTURAL AND PLANNING SERVICES
 26, SOUTHGATE, SLEAFORD, LINCOLNSHIRE, NG34 7RY
 TEL NO. 01529 309611; FAX NO. 01529 309612
 E-mail - dcarchitectural@btconnect.com



Client **Lincolnshire Field Produce Limited**

Project **New Office Block**

Drawing Title **Site Layout**

Drawing number
dc:045:L:07

Scale **1:500**
 Date **Nov 06**

Drawn **CPD**
 Checked

Revision