
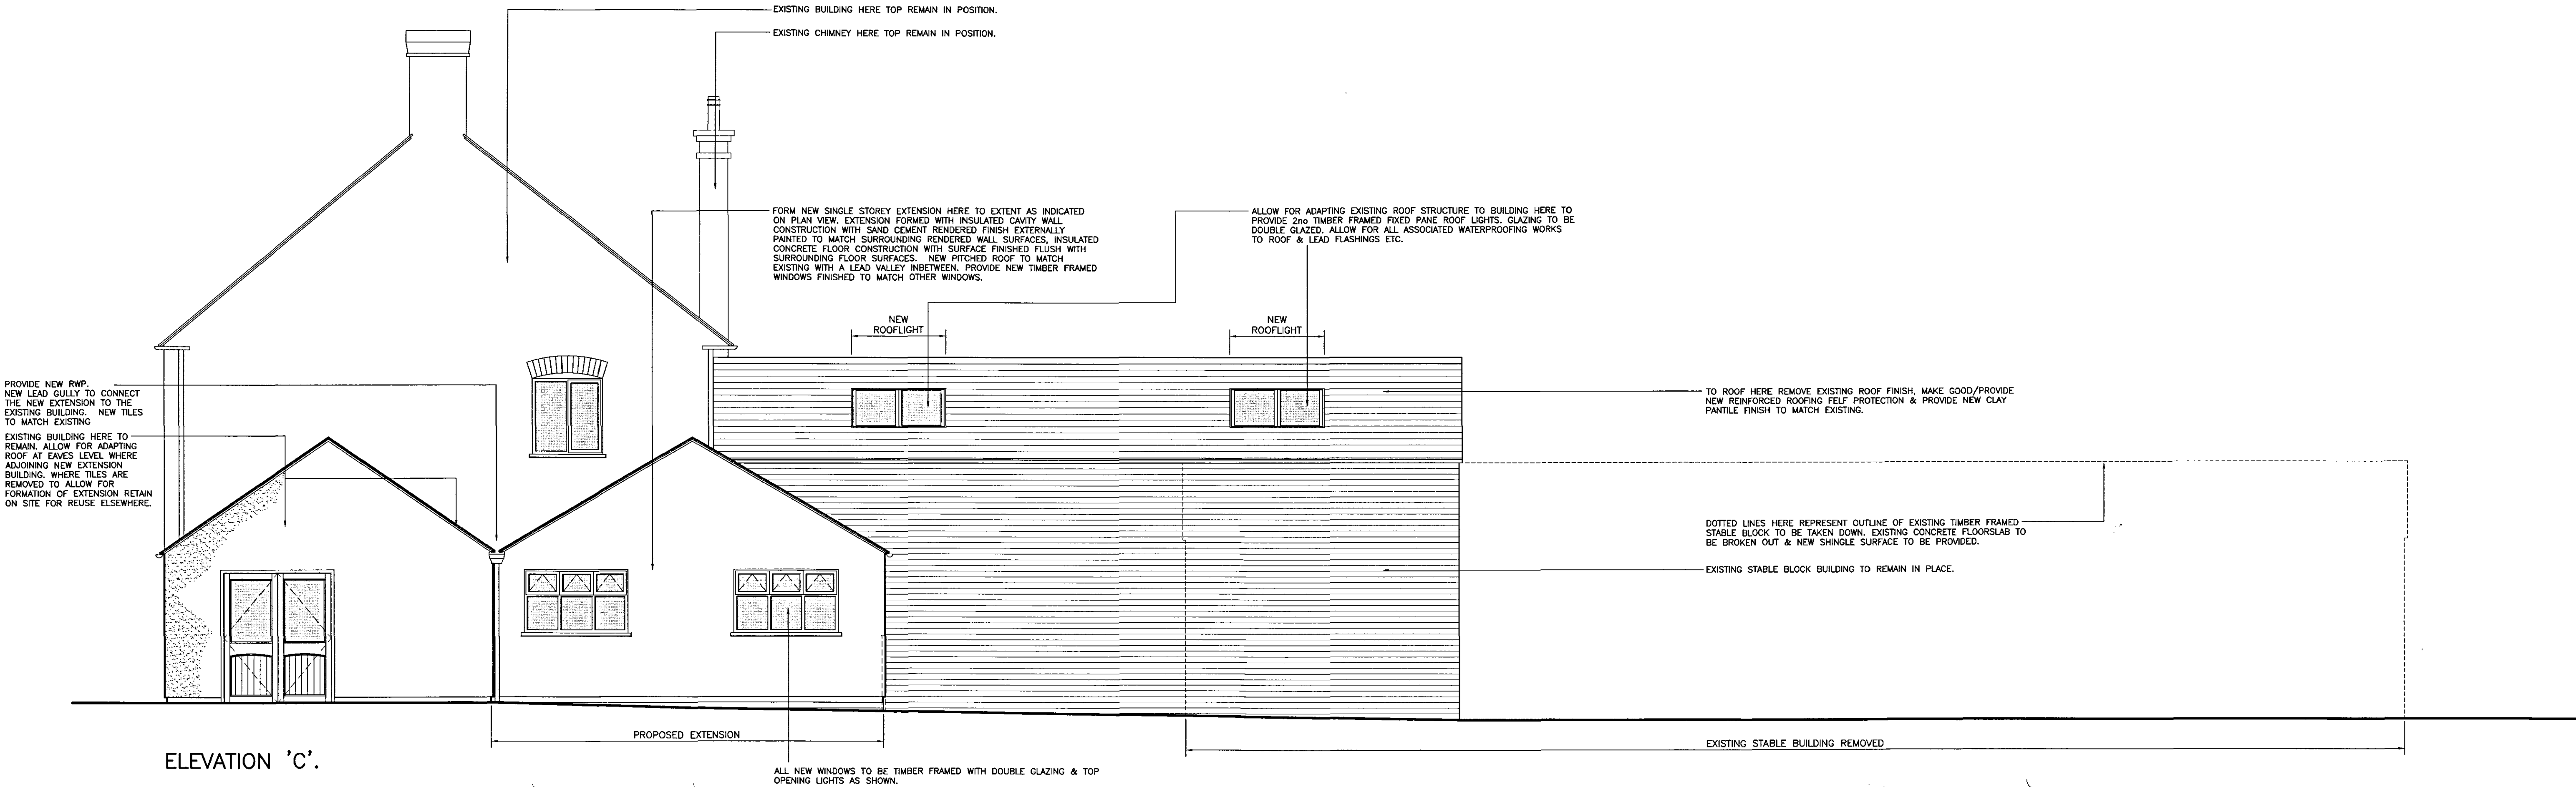


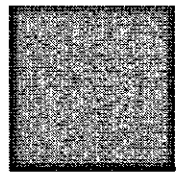

A		EXTERNAL ELEVATIONS REVISED TO MEET PLANNERS REQUIREMENTS	24.11.06	DJC
DO NOT SCALE. WRITTEN DIMENSIONS TO BE USED IN PREFERENCE TO SCALED DIMENSIONS. ALL DIMENSIONS TO BE CHECKED ON SITE BY CONTRACTOR & ALL DISCREPANCIES TO BE REPORTED TO HERON DESIGN.				
JOB TITLE THE CARTERS ARMS WESTON ENTERPRISE INNS				
DRAWING TITLE EXTERNAL ELEVATIONS AS PROPOSED SHEET 2 OF 3				
SCALE 1:50 @ A1		DRAWING No 2610/204 A		
DATE 06.09.06		DRAWN BY RGC		
				
HERON DESIGN		QUEEN STREET, NORMANTON, WEST YORKSHIRE, WF6 1AB T: 01924 893022 F: 01924 896078 E: innovation@herondesign.co.uk www.herondesign.co.uk		