



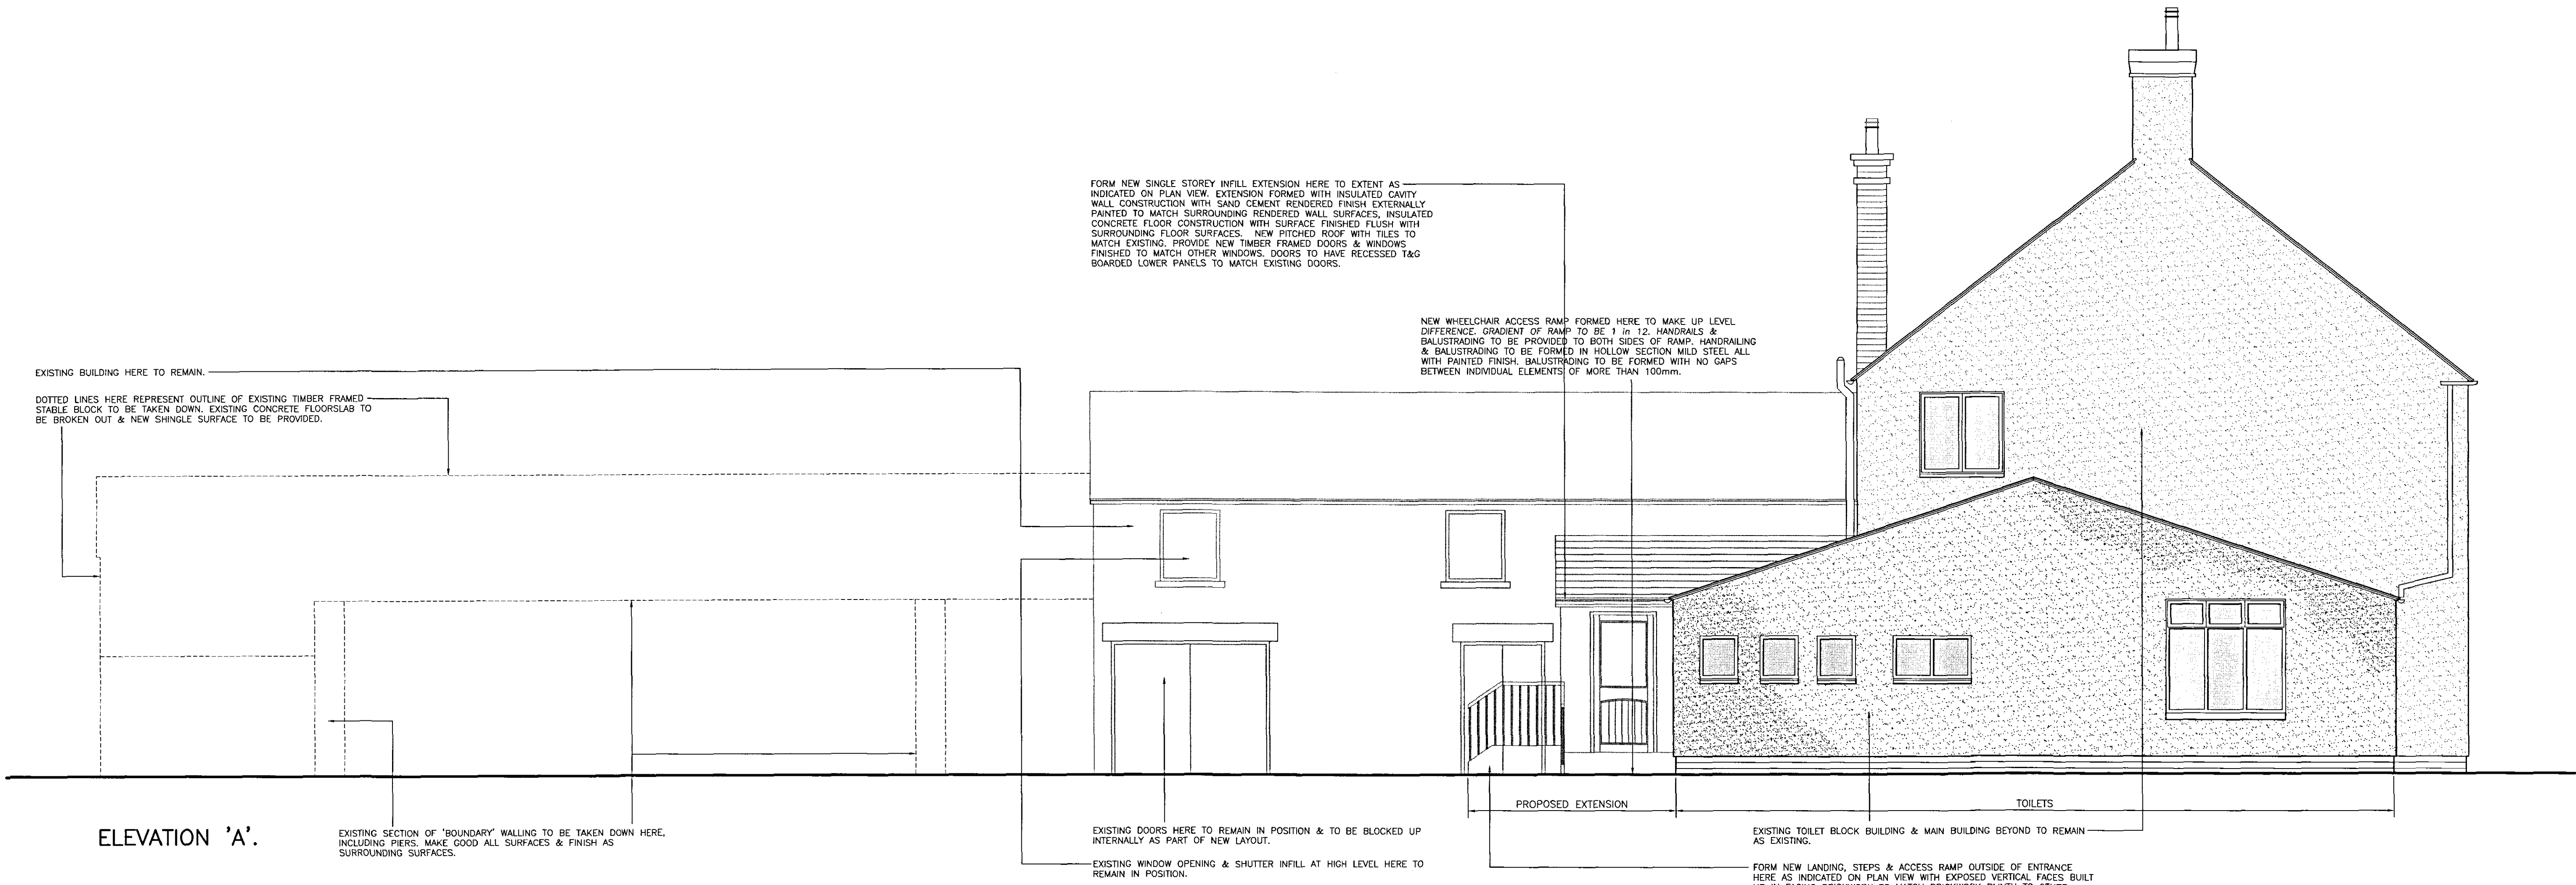

ELEVATION 'A'.

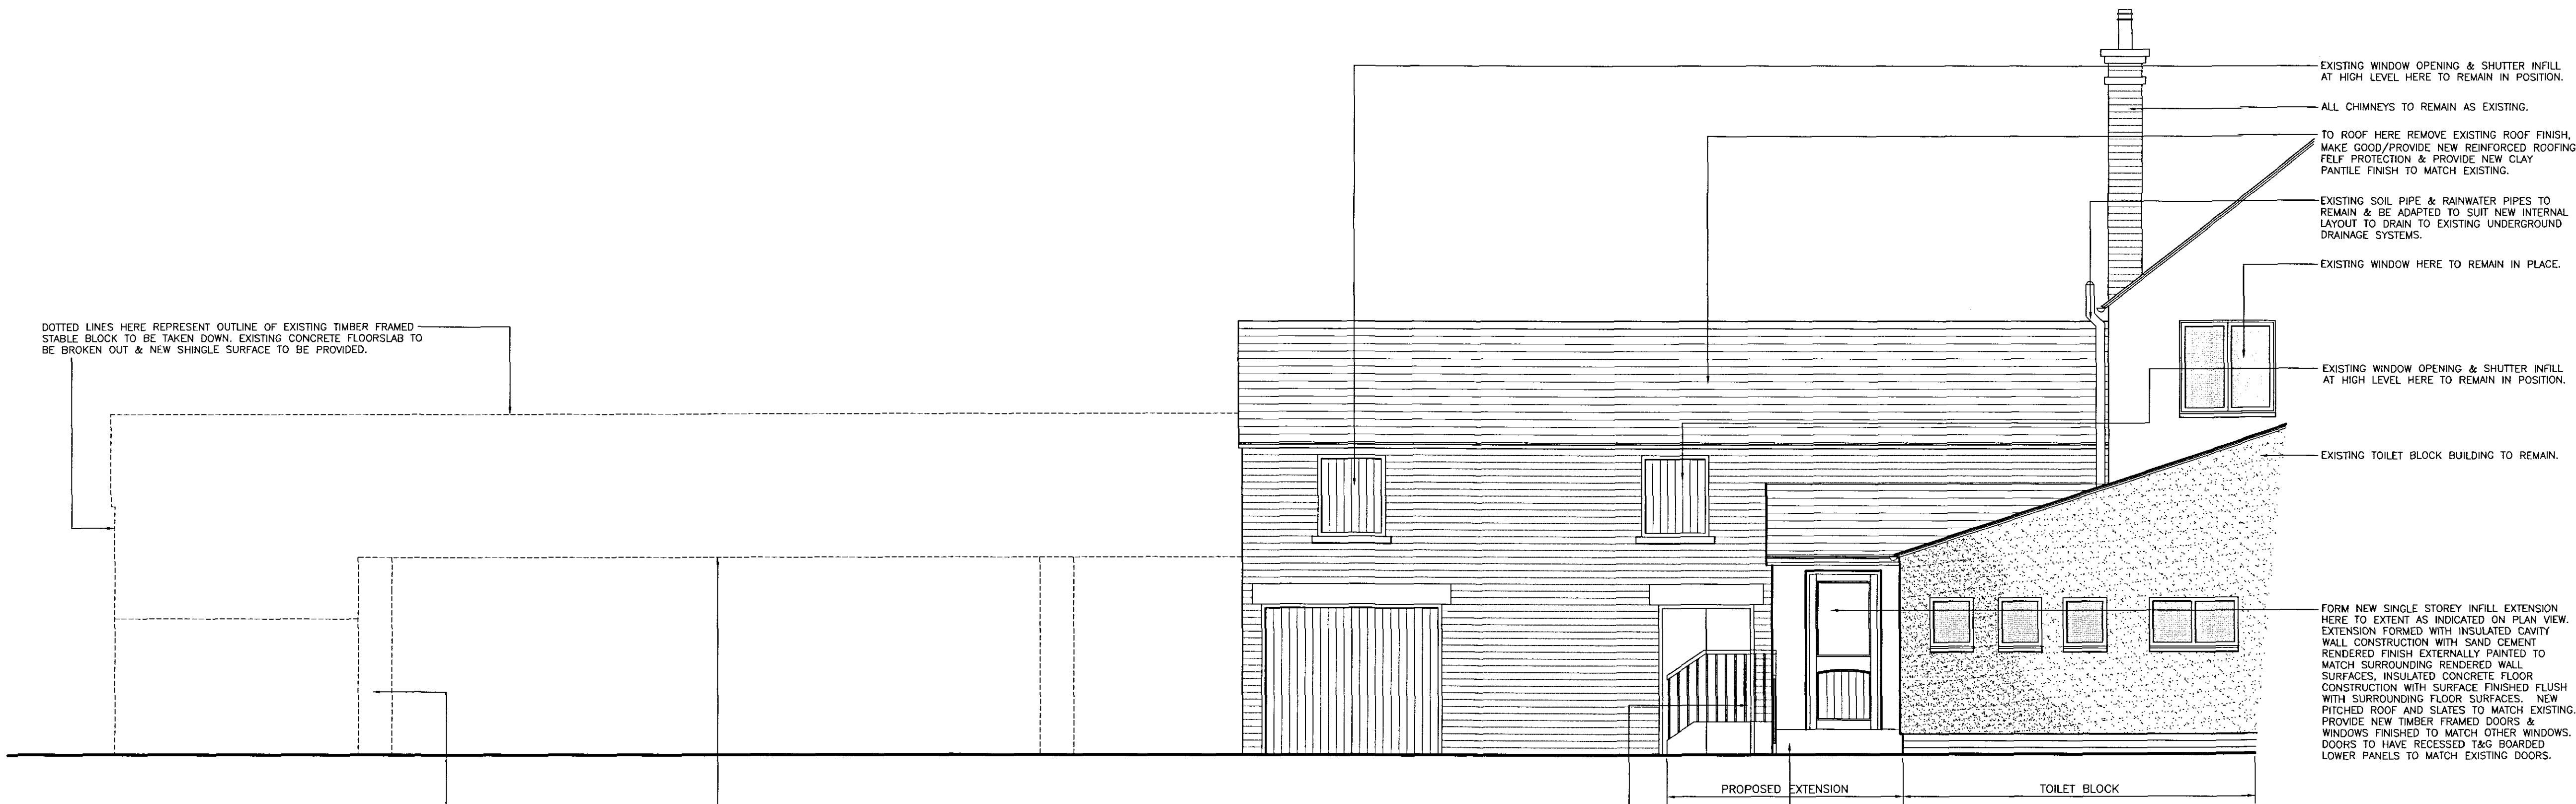

ELEVATION 'B'.

SHDC
PLANNING & DEVELOPMENT
13 DEC 2006
Ref. 1722106


A	EXTERNAL ELEVATIONS REVISED TO MEET PLANNERS' REQUIREMENTS	24.11.06	DJC
---	--	----------	-----

DO NOT SCALE. WRITTEN DIMENSIONS TO BE USED IN PREFERENCE TO SCALED DIMENSIONS. ALL DIMENSIONS TO BE CHECKED ON SITE BY CONTRACTOR & ALL DISCREPANCIES TO BE REPORTED TO HERON DESIGN.

JOB TITLE
**THE CARTERS ARMS
WESTON**
ENTERPRISE INNS

DRAWING TITLE
**EXTERNAL ELEVATIONS AS PROPOSED
SHEET 1 OF 3**

SCALE 1:50 @ A1	DRAWING No 2610/203 A
DATE 06.09.06	
DRAWN BY RG	

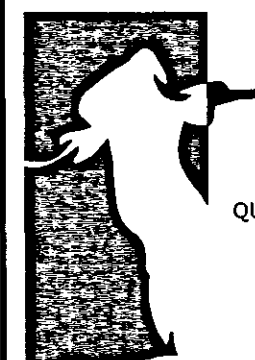

HERON
DESIGN

QUEEN STREET, NORMANTON, WEST YORKSHIRE, WF6 1AB

T: 01924 893022
F: 01924 896078
E: Innovation@herondesign.co.uk
www.herondesign.co.uk

**DETERMINED
PLAN**