
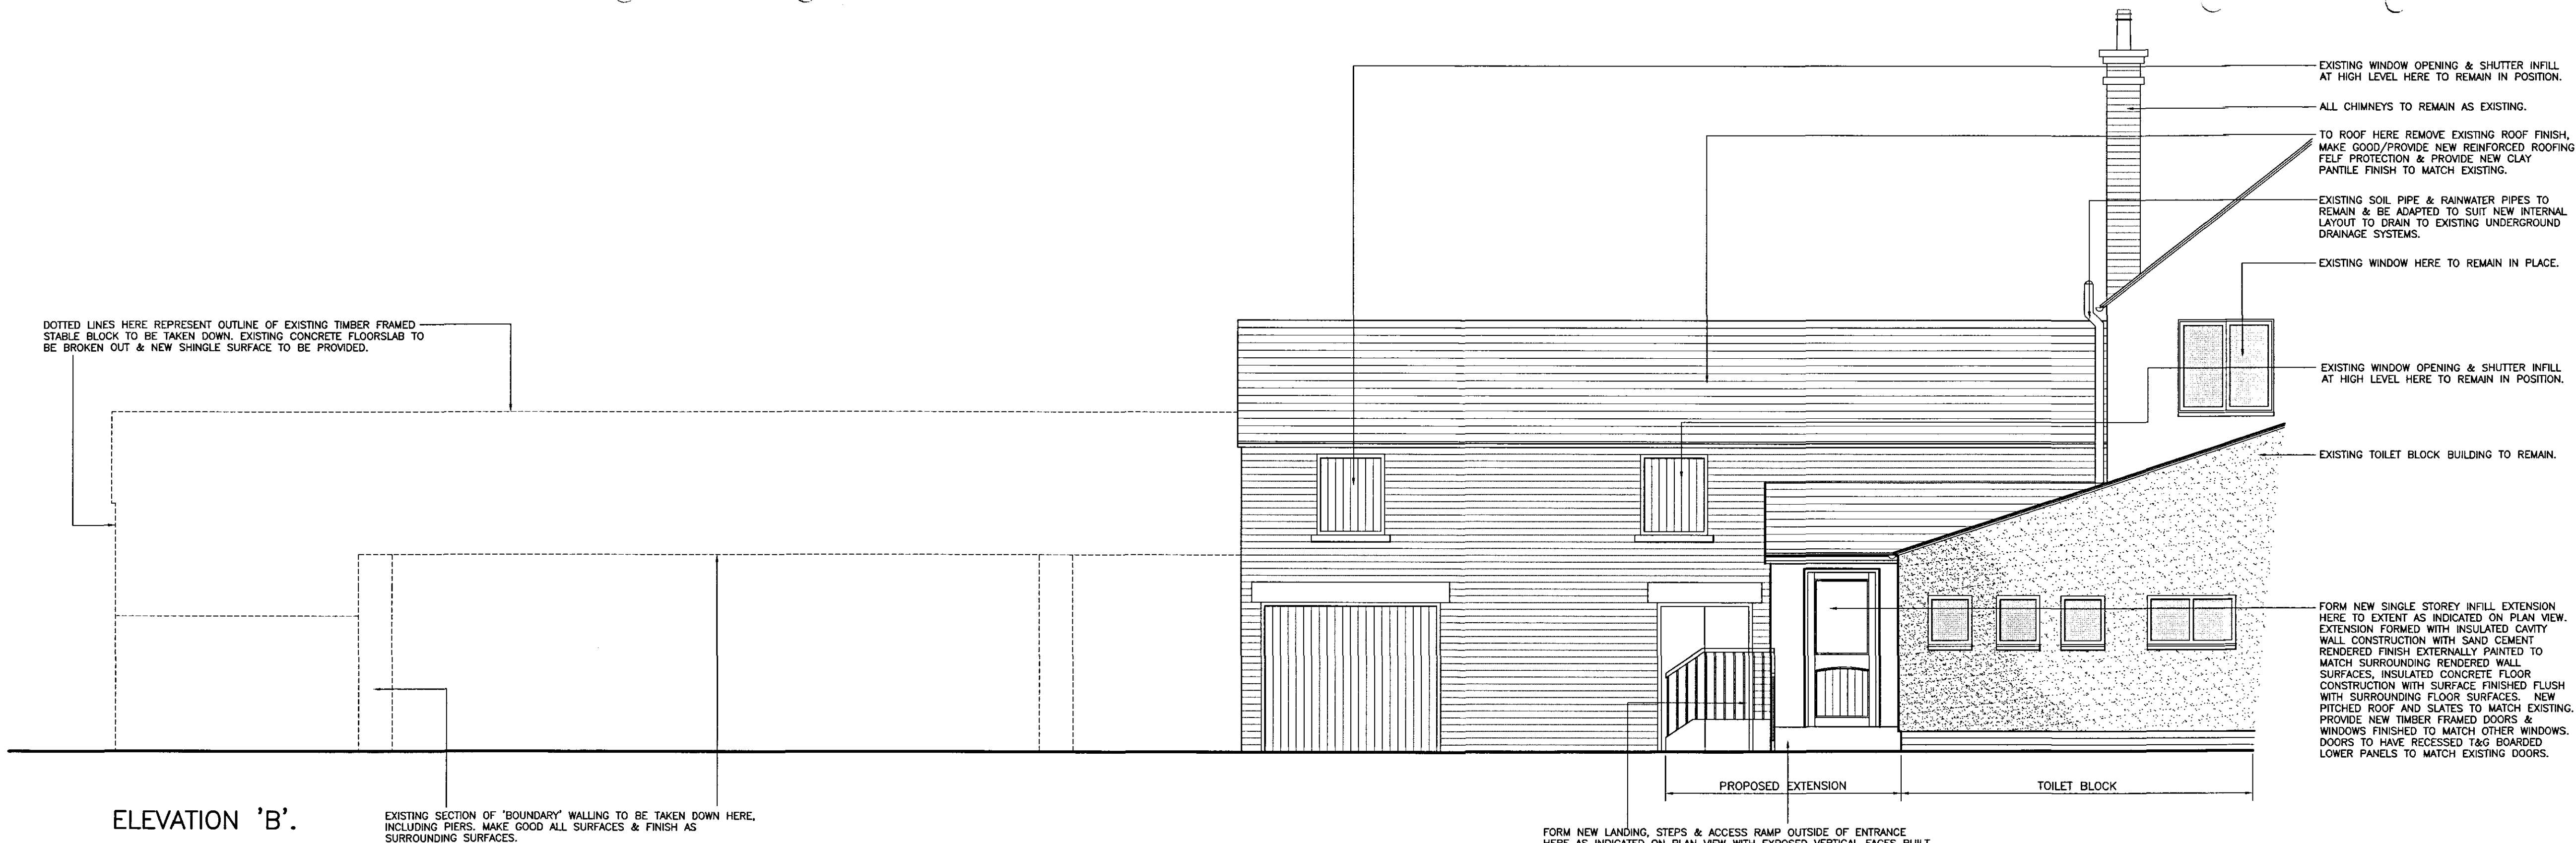
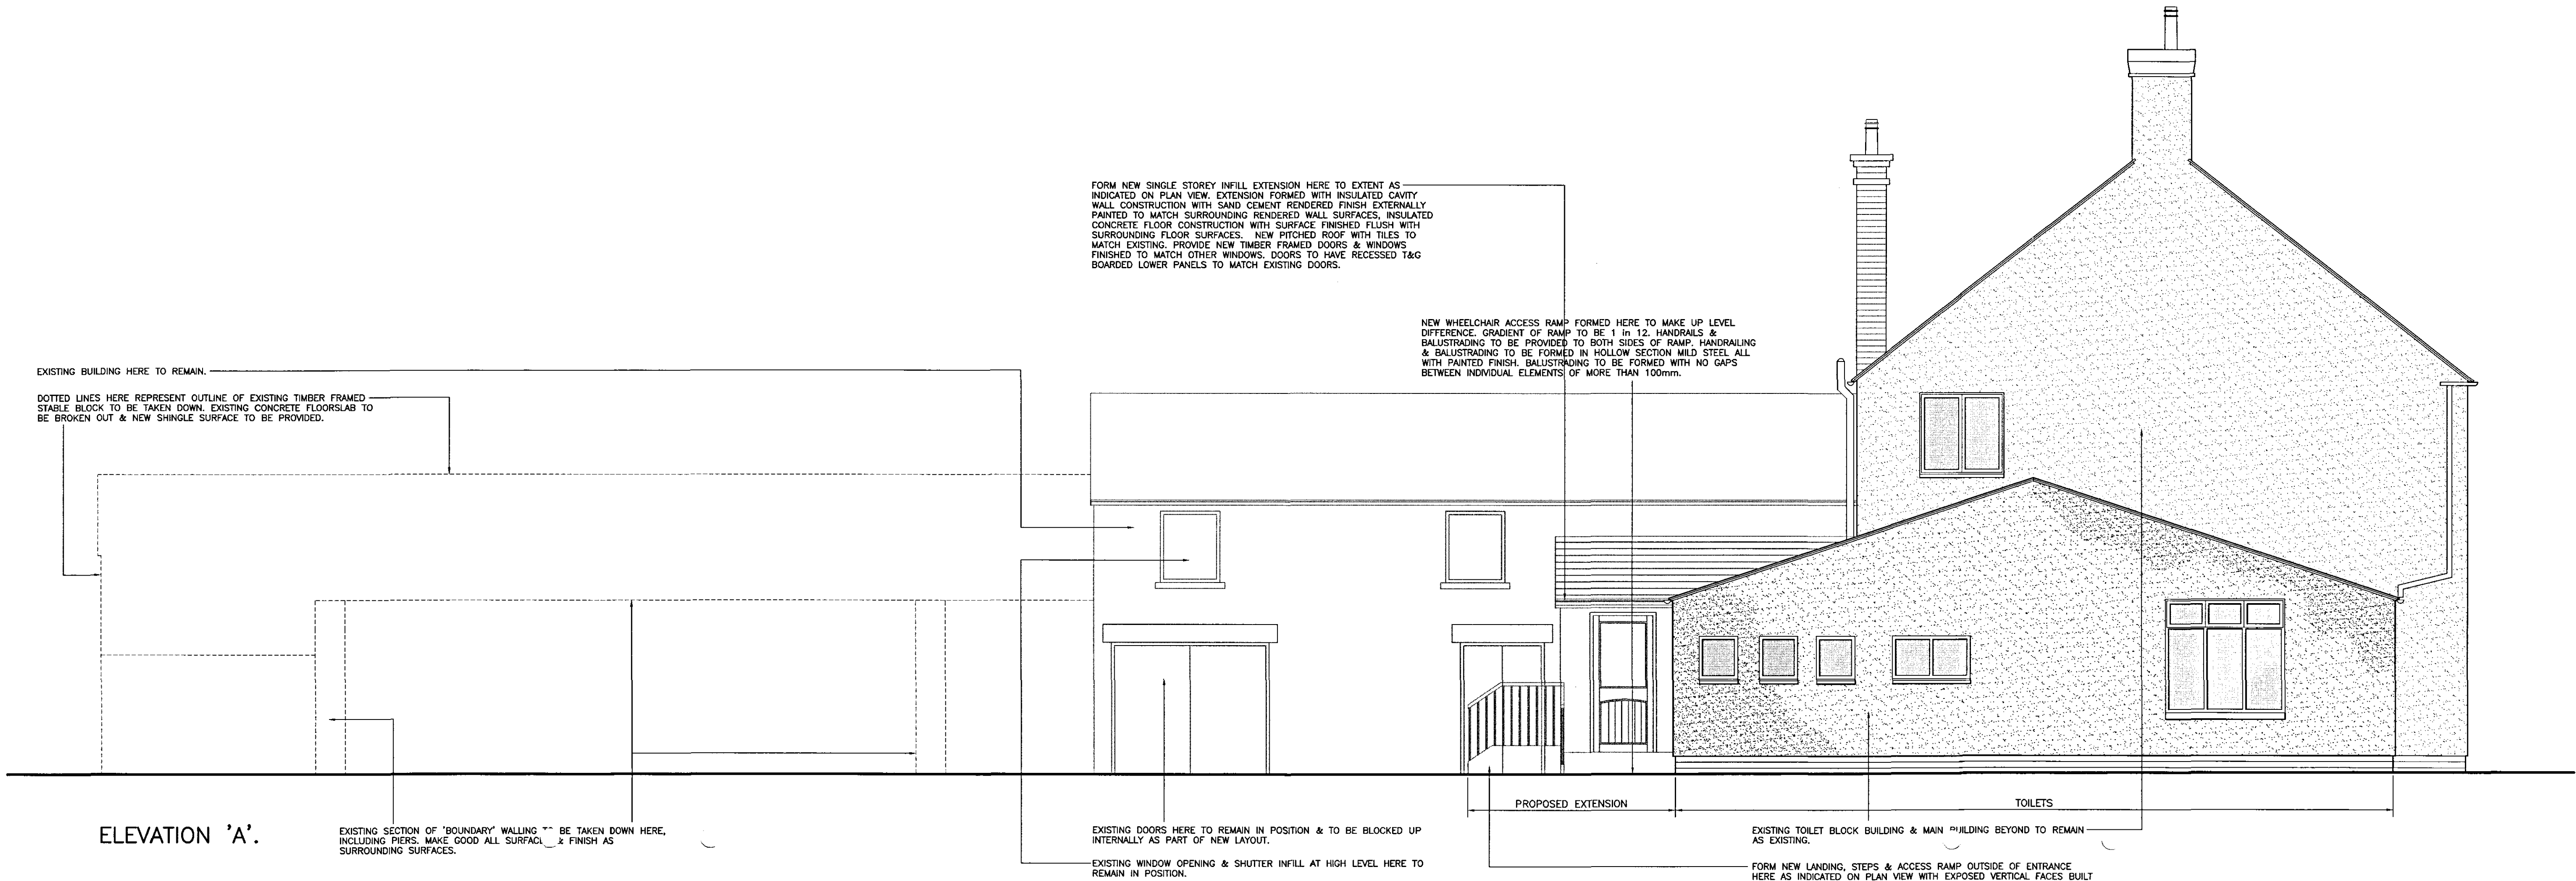


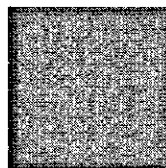

A	EXTERNAL ELEVATIONS REVISED TO MEET PLANNERS REQUIREMENTS	24.11.06	DJC
DO NOT SCALE. WRITTEN DIMENSIONS TO BE USED IN PREFERENCE TO SCALED DIMENSIONS. ALL DIMENSIONS TO BE CHECKED ON SITE BY CONTRACTOR & ALL DISCREPANCIES TO BE REPORTED TO HERON DESIGN.			
JOB TITLE			
THE CARTERS ARMS WESTON			
ENTERPRISE INNS			
DRAWING TITLE			
EXTERNAL ELEVATIONS AS PROPOSED SHEET 1 OF 3			
SCALE 1:50 @ A1		DRAWING No	
DATE 06.09.06		2610/203 A	
DRAWN BY RGC			
			
QUEEN STREET, NORMANTON, WEST YORKSHIRE, WF6 1AB			
T: 01924 893022			
F: 01924 896078			
E: innovation@herondesign.co.uk			
www.herondesign.co.uk			
HERON DESIGN		