


NOTES
1 Do not scale from the drawings.
2 All drawings are the copyright of sharmar architecture.
3 This drawing is to be read in conjunction with all relevant Detail Drawings, Architects Drawings, Structural Engineers Drawings & Design Specifications.
4 This drawing is intended to identify the main features and principal components. Construction work should be carried out and supervised by experienced and competent personnel and hence exhaustive detail is not required.

NOTES

TREE PLANTING SCHEDULE			
PLANT NAME	CODE	SIZE	
CRATEAGUS LAEVIGATA PAULS SCARLET	CLPS	200 - 300	3.0L
BETULA PENDULA JAQUAMONTII	BPJ	100 - 150	1.5L

SHRUB PLANTING SCHEDULE			
PLANT NAME	CODE	SIZE	
HYPERICUM CALYCINUM	HYP	200 - 300	3.0L
VINCA MAJOR	VM	100 - 150	1.5L
VINURNUM TINUS	VIB TIN	300	3.0L

9.100 ⊕	PROPOSED LEVELS
9.150 +	EXISTING LEVELS

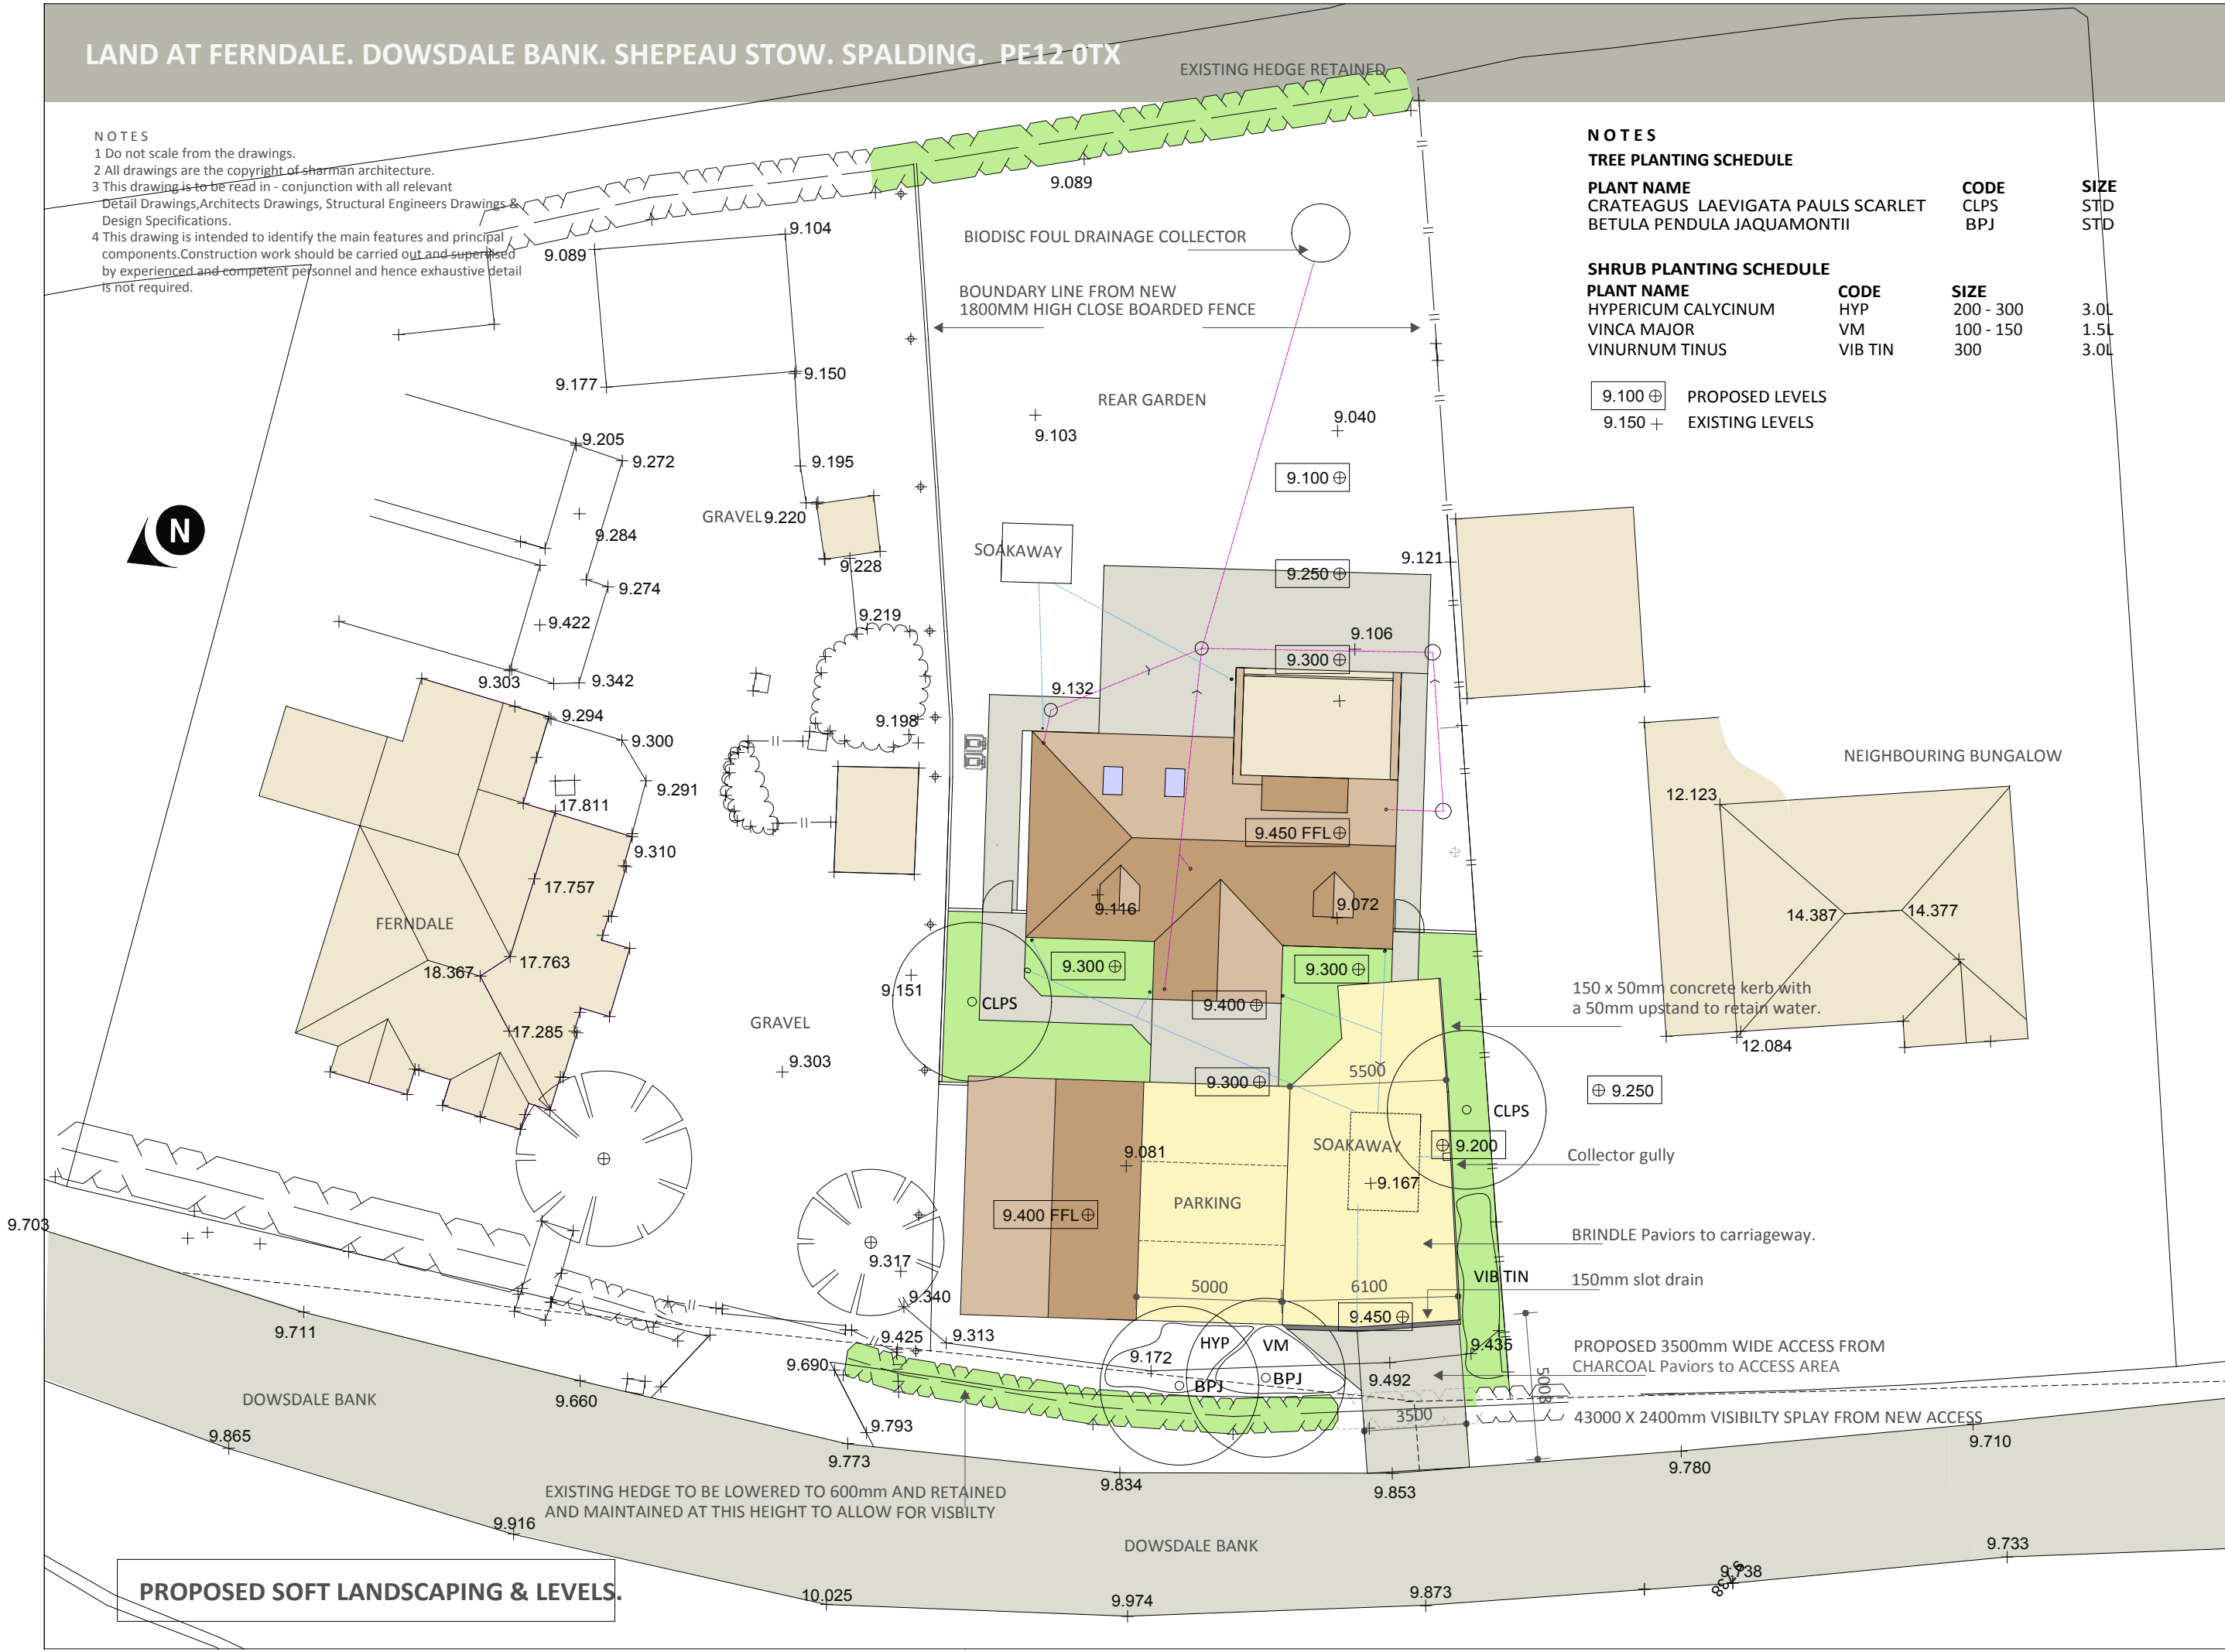

scale
1:200 Print at A3

date
APRIL 2019

title
SITE PLAN PROPOSED

contract
FERNDAL. SHEPEAU STOW