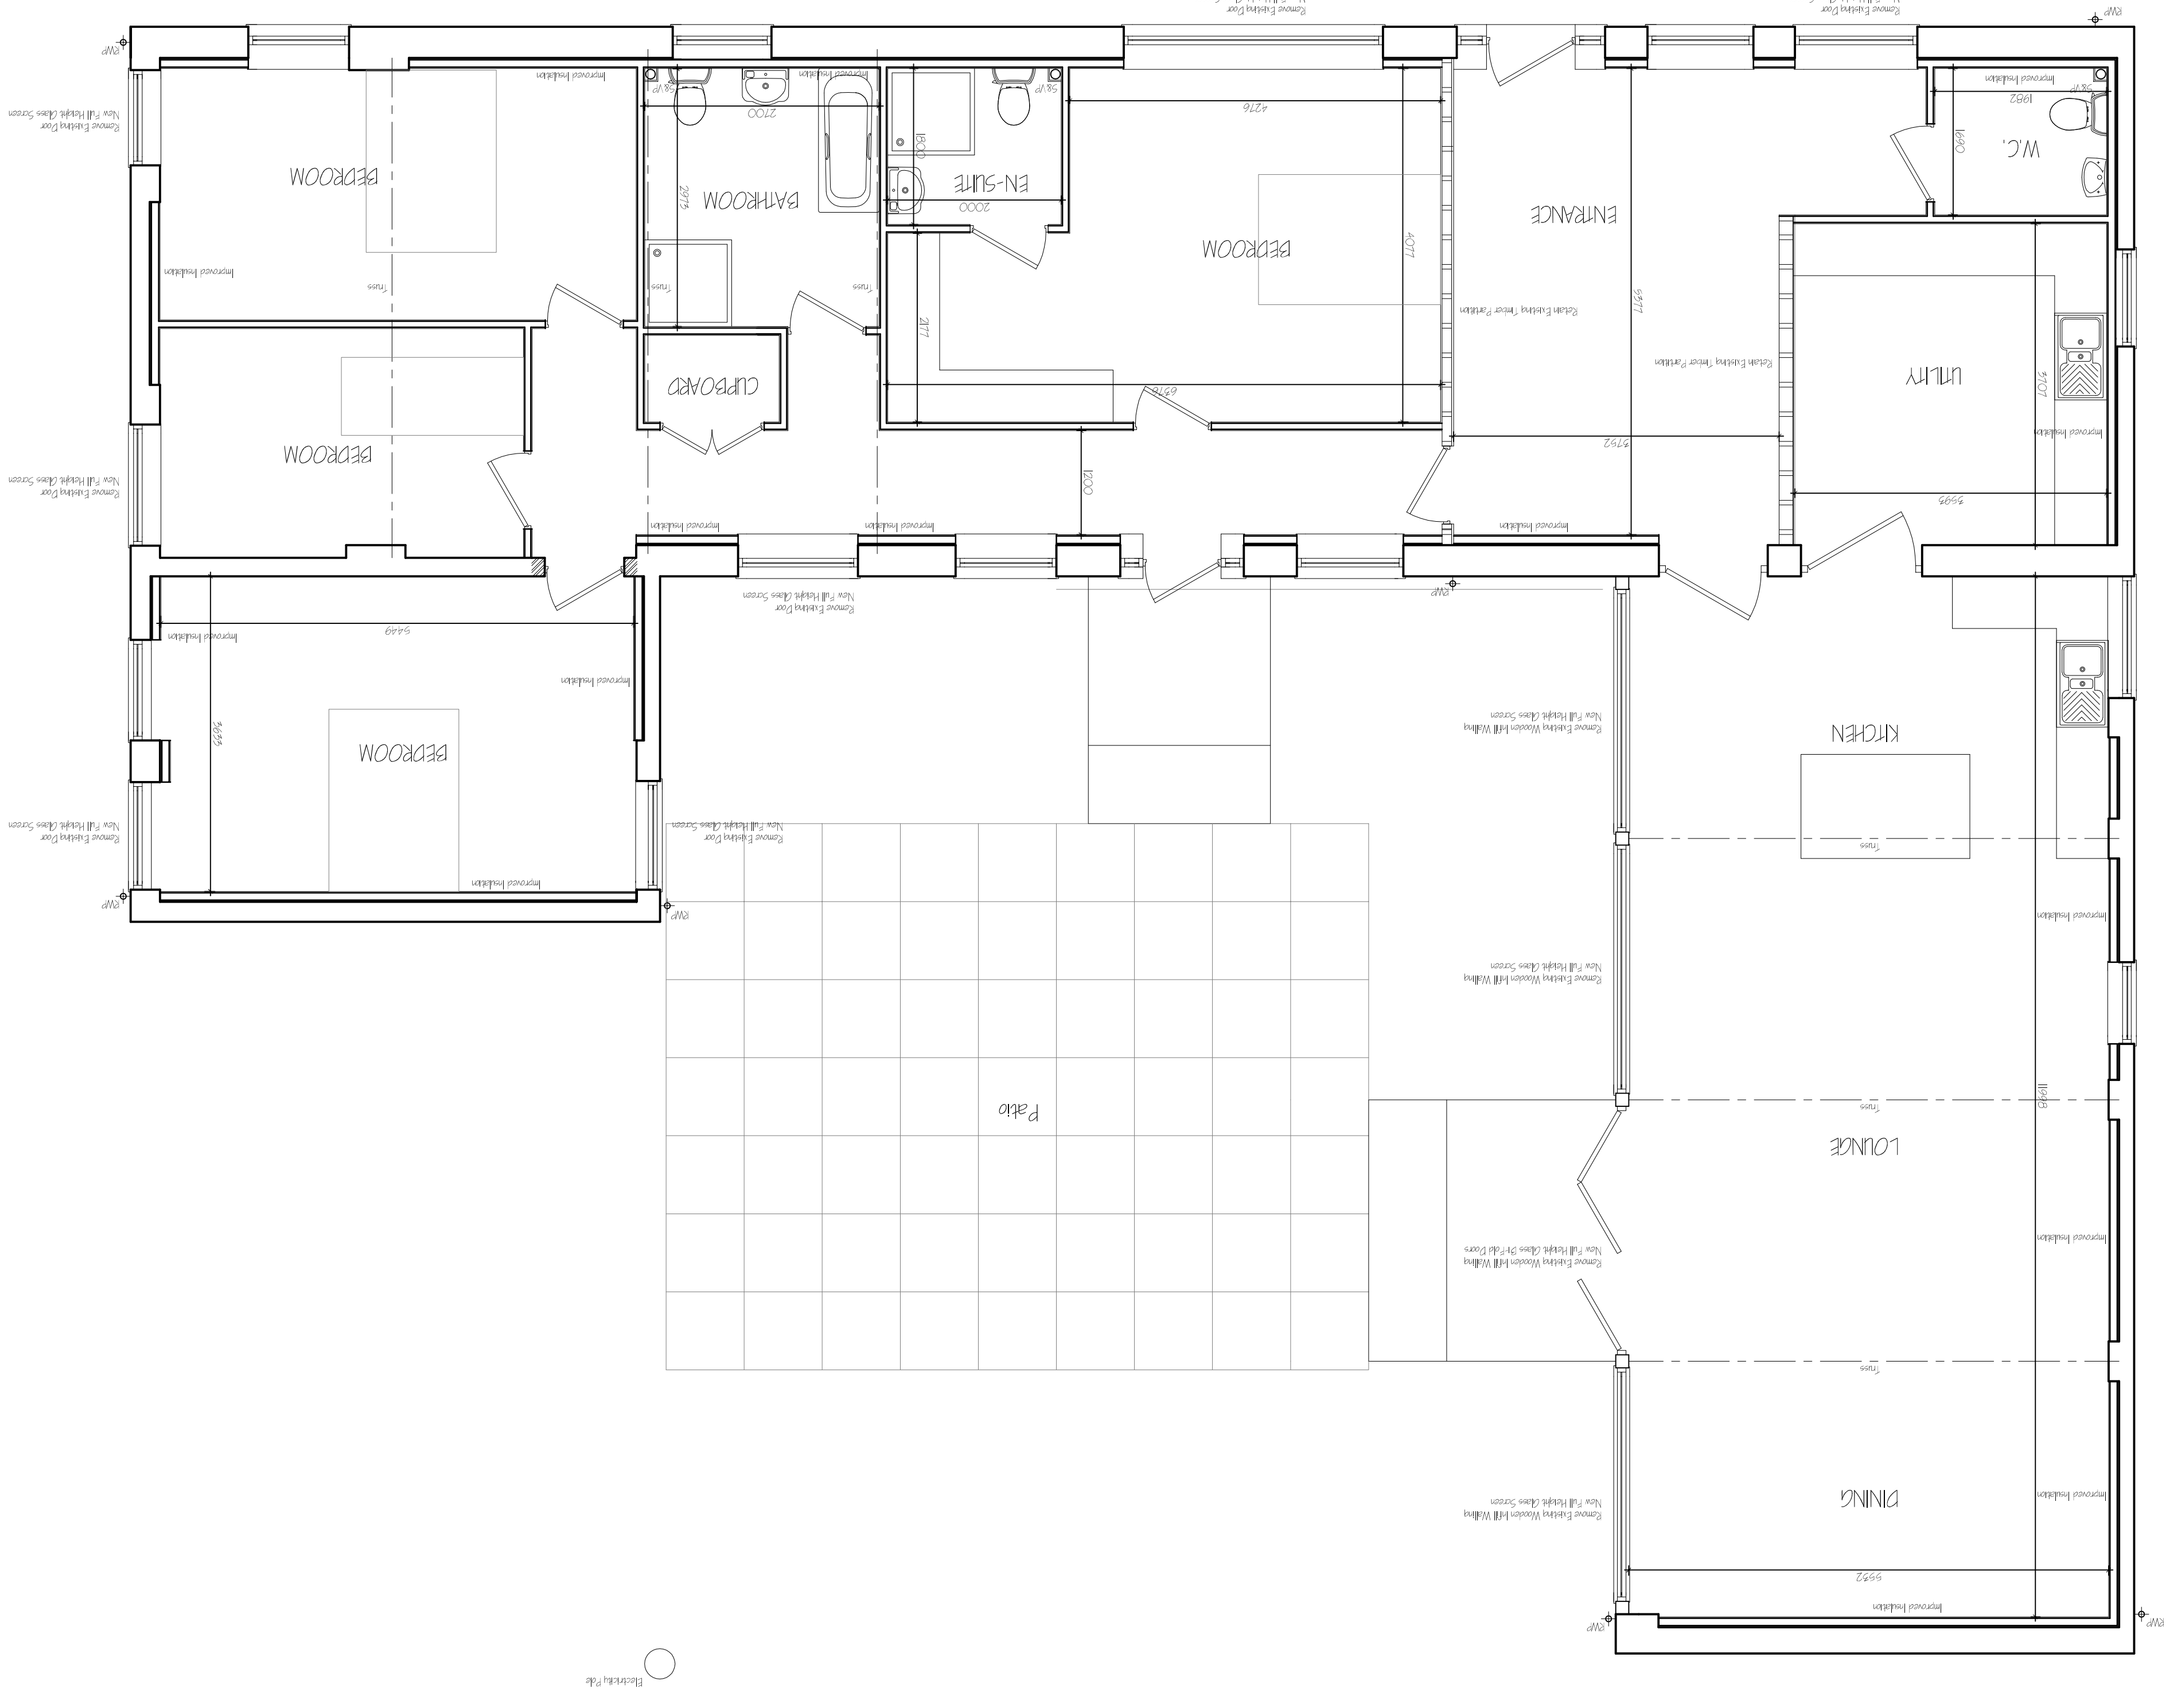
GROUND FLOOR PLAN


Remove Existing Floor
New Full Height Glass Screen
Remove Existing Wooden Infill Walling
New Full Height Glass Screen
Remove Existing Wooden Infill Walling
New Full Height Glass Sliding Doors & Fixed Panels
