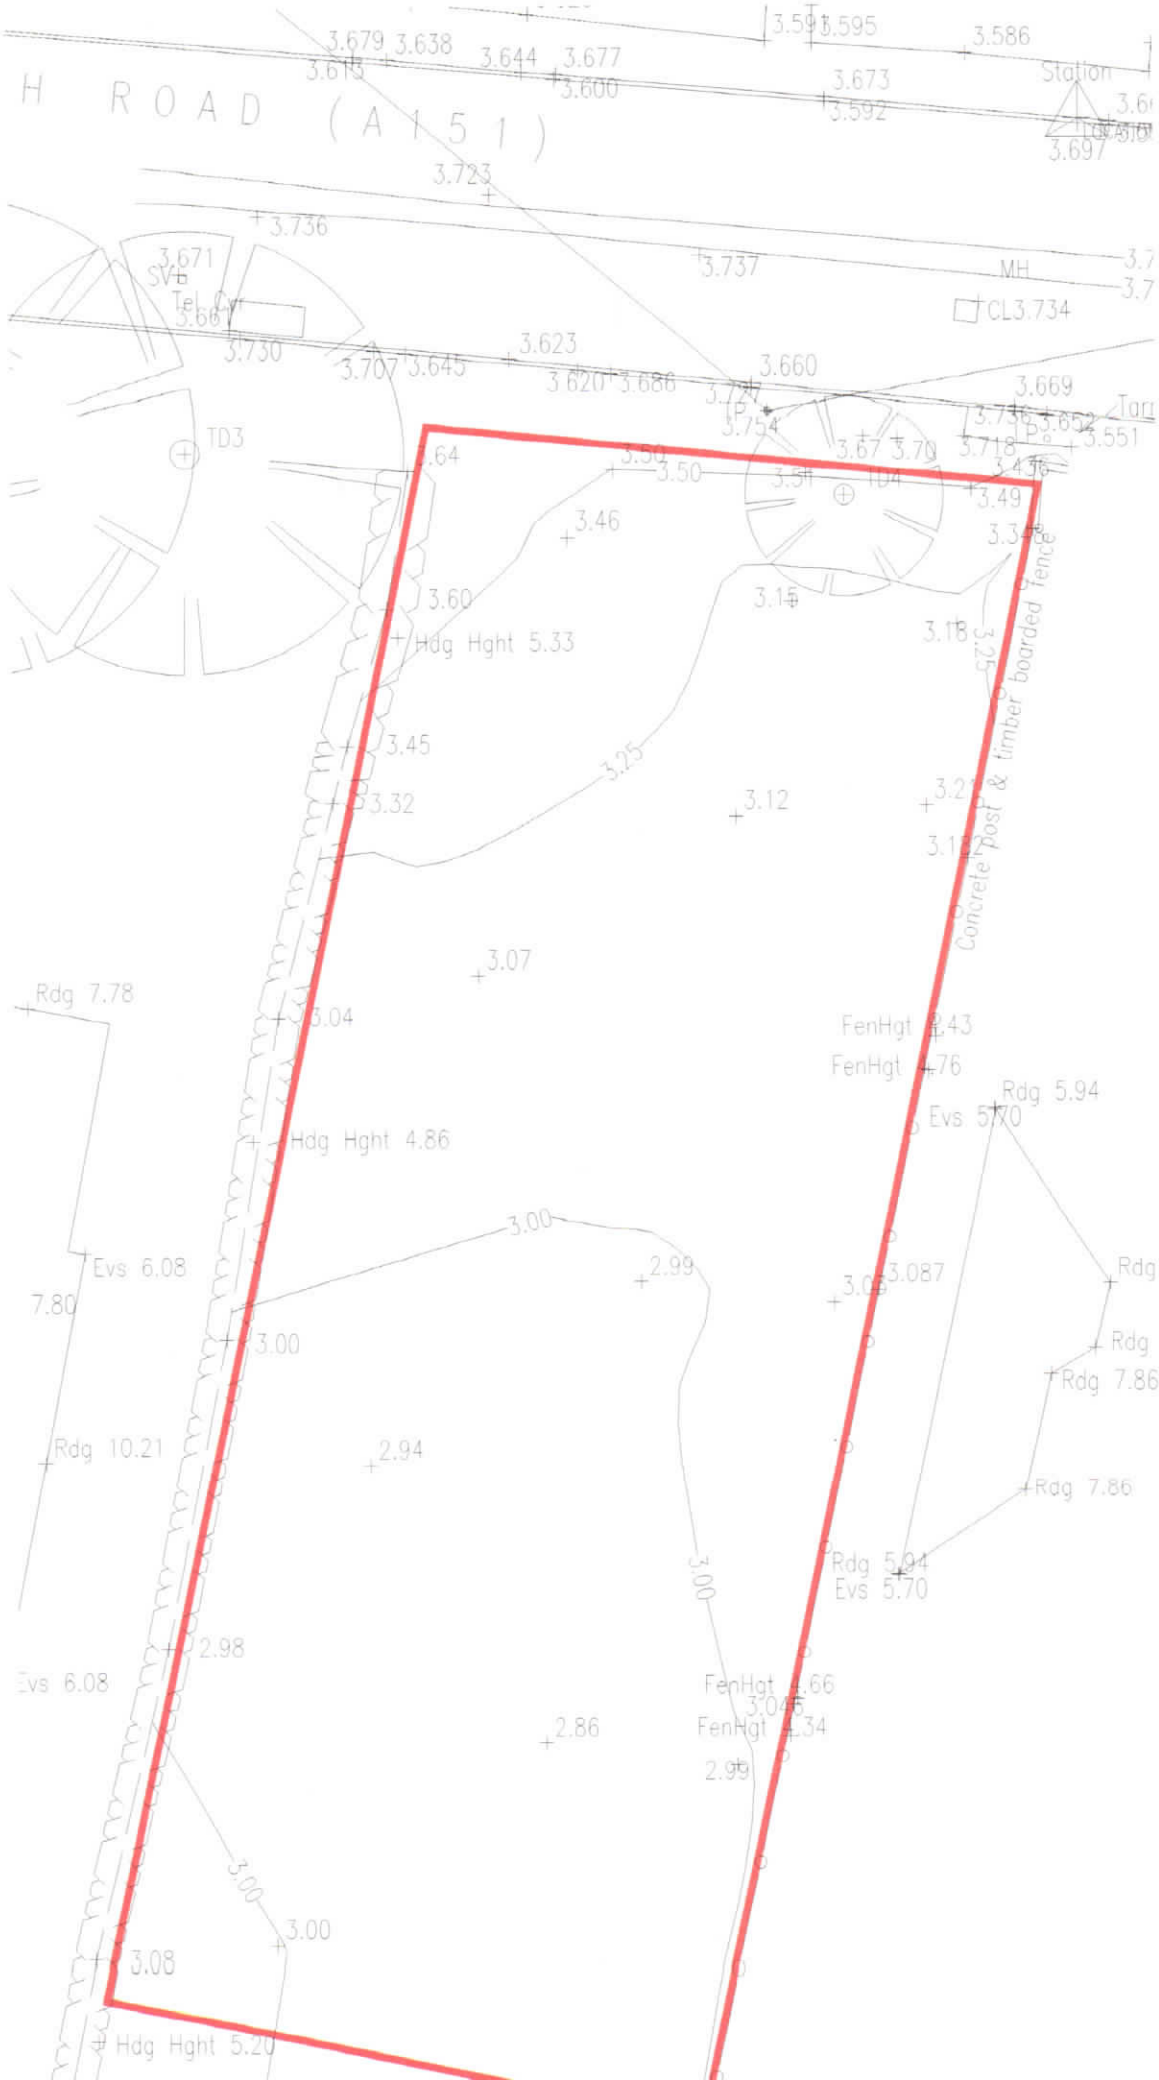

362
358
352
350
342
336
326
324
FB
A 151
El
Sub Sta
335
355
347
343
339
333
329
2
ST MARY'S GARDENS
9
13
6
N


H ROAD (A151)
3.679
3.638
3.644
3.677
3.600
3.595
3.586
3.673
3.592
Station
3.697
3.723
3.736
3.671
SVB
Tel Cvr
3.737
MH
CL3.734
3.730
3.707
3.645
3.623
3.620
3.686
3.660
3.669
3.754
3.718
3.551
TD3
3.64
3.50
3.49
3.46
3.60
Hdg Hght 5.33
3.15
3.18
3.45
3.25
3.32
3.12
Concrete post & timber boarded fence
3.07
Rdg 7.78
3.04
FenHgt 2.43
FenHgt 2.76
Rdg 5.94
Evs 5.70
Hdg Hght 4.86
3.00
Evs 6.08
2.99
3.087
Rdg
7.80
Rdg
Rdg 7.86
Rdg 10.21
2.94
Rdg 7.86
Rdg 5.94
Evs 5.70
2.98
Evs 6.08
FenHgt 2.66
FenHgt 2.34
2.86
2.99
3.00
3.08
Hdg Hght 5.20

Environment Agency

Enter a postcode or place name:

Whaplode, Lincolnshire

Go

Other topics for this area...

Flood Map for Planning (Rivers and Sea)

Flood Map for Planning (Rivers and Sea)


Map legend

Click on the map to see what Flood Zone (National Planning Policy Guidance definitions) the proposed development is in.

- Flood Map for Planning (Rivers and Sea)
  - Flood Zone 3
  - Flood Zone 2
  - Flood defences (Not all may be shown*)
  - Areas benefiting from flood defences (Not all may be shown*)
- Main River
  - Main River
- Other national environmental organisations
  - Natural Resources Wales Area of responsibility
  - Scottish Environment Protection Agency Area of responsibility


Whaplode, Lincolnshire at scale 1:10,000

Other maps | Data search | Text only version

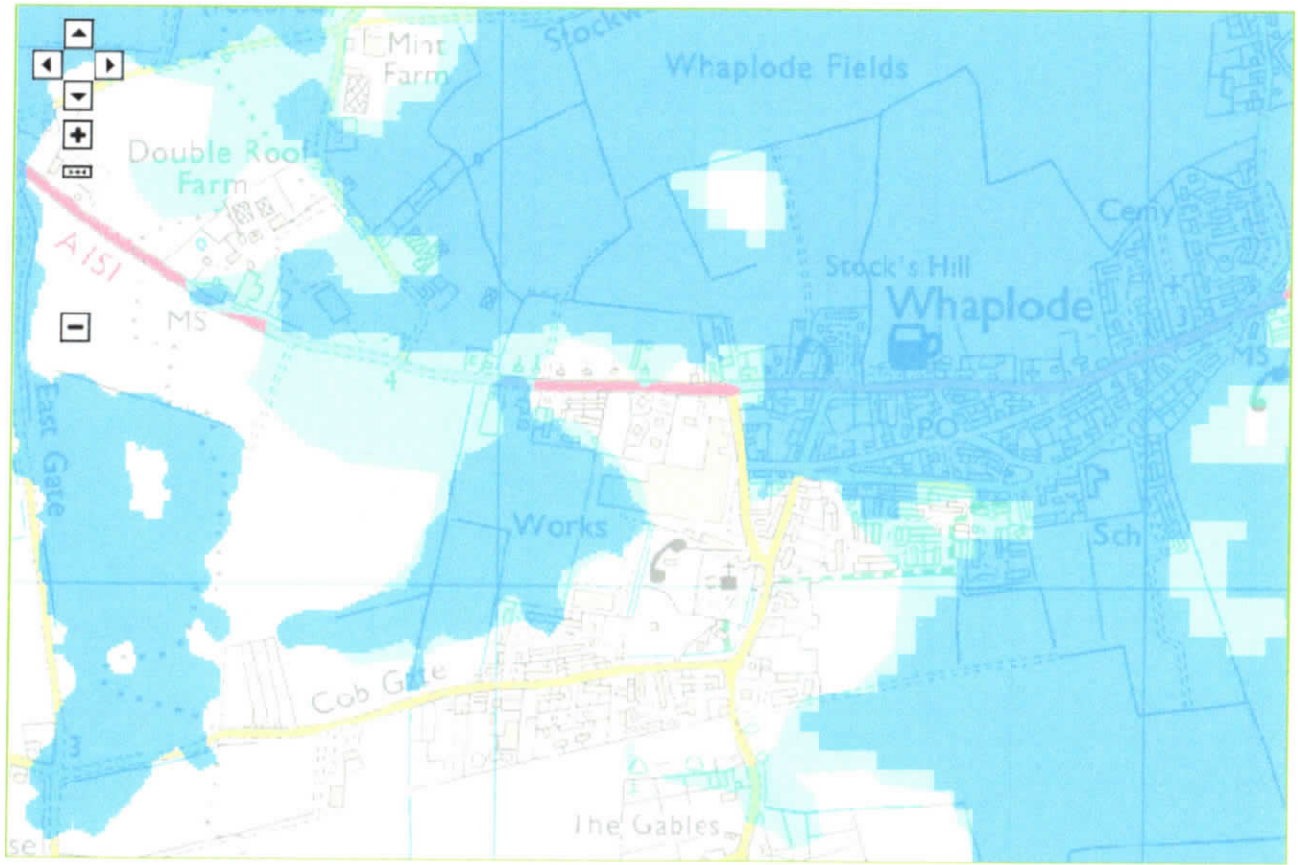

Customers in Wales - From 1 April 2013 Natural Resources Wales (NRW) has taken over the responsibilities of the Environment Agency in Wales.

© Environment Agency copyright and database rights 2016. © Ordnance Survey Crown copyright. All rights reserved. Environment Agency, 100026380.

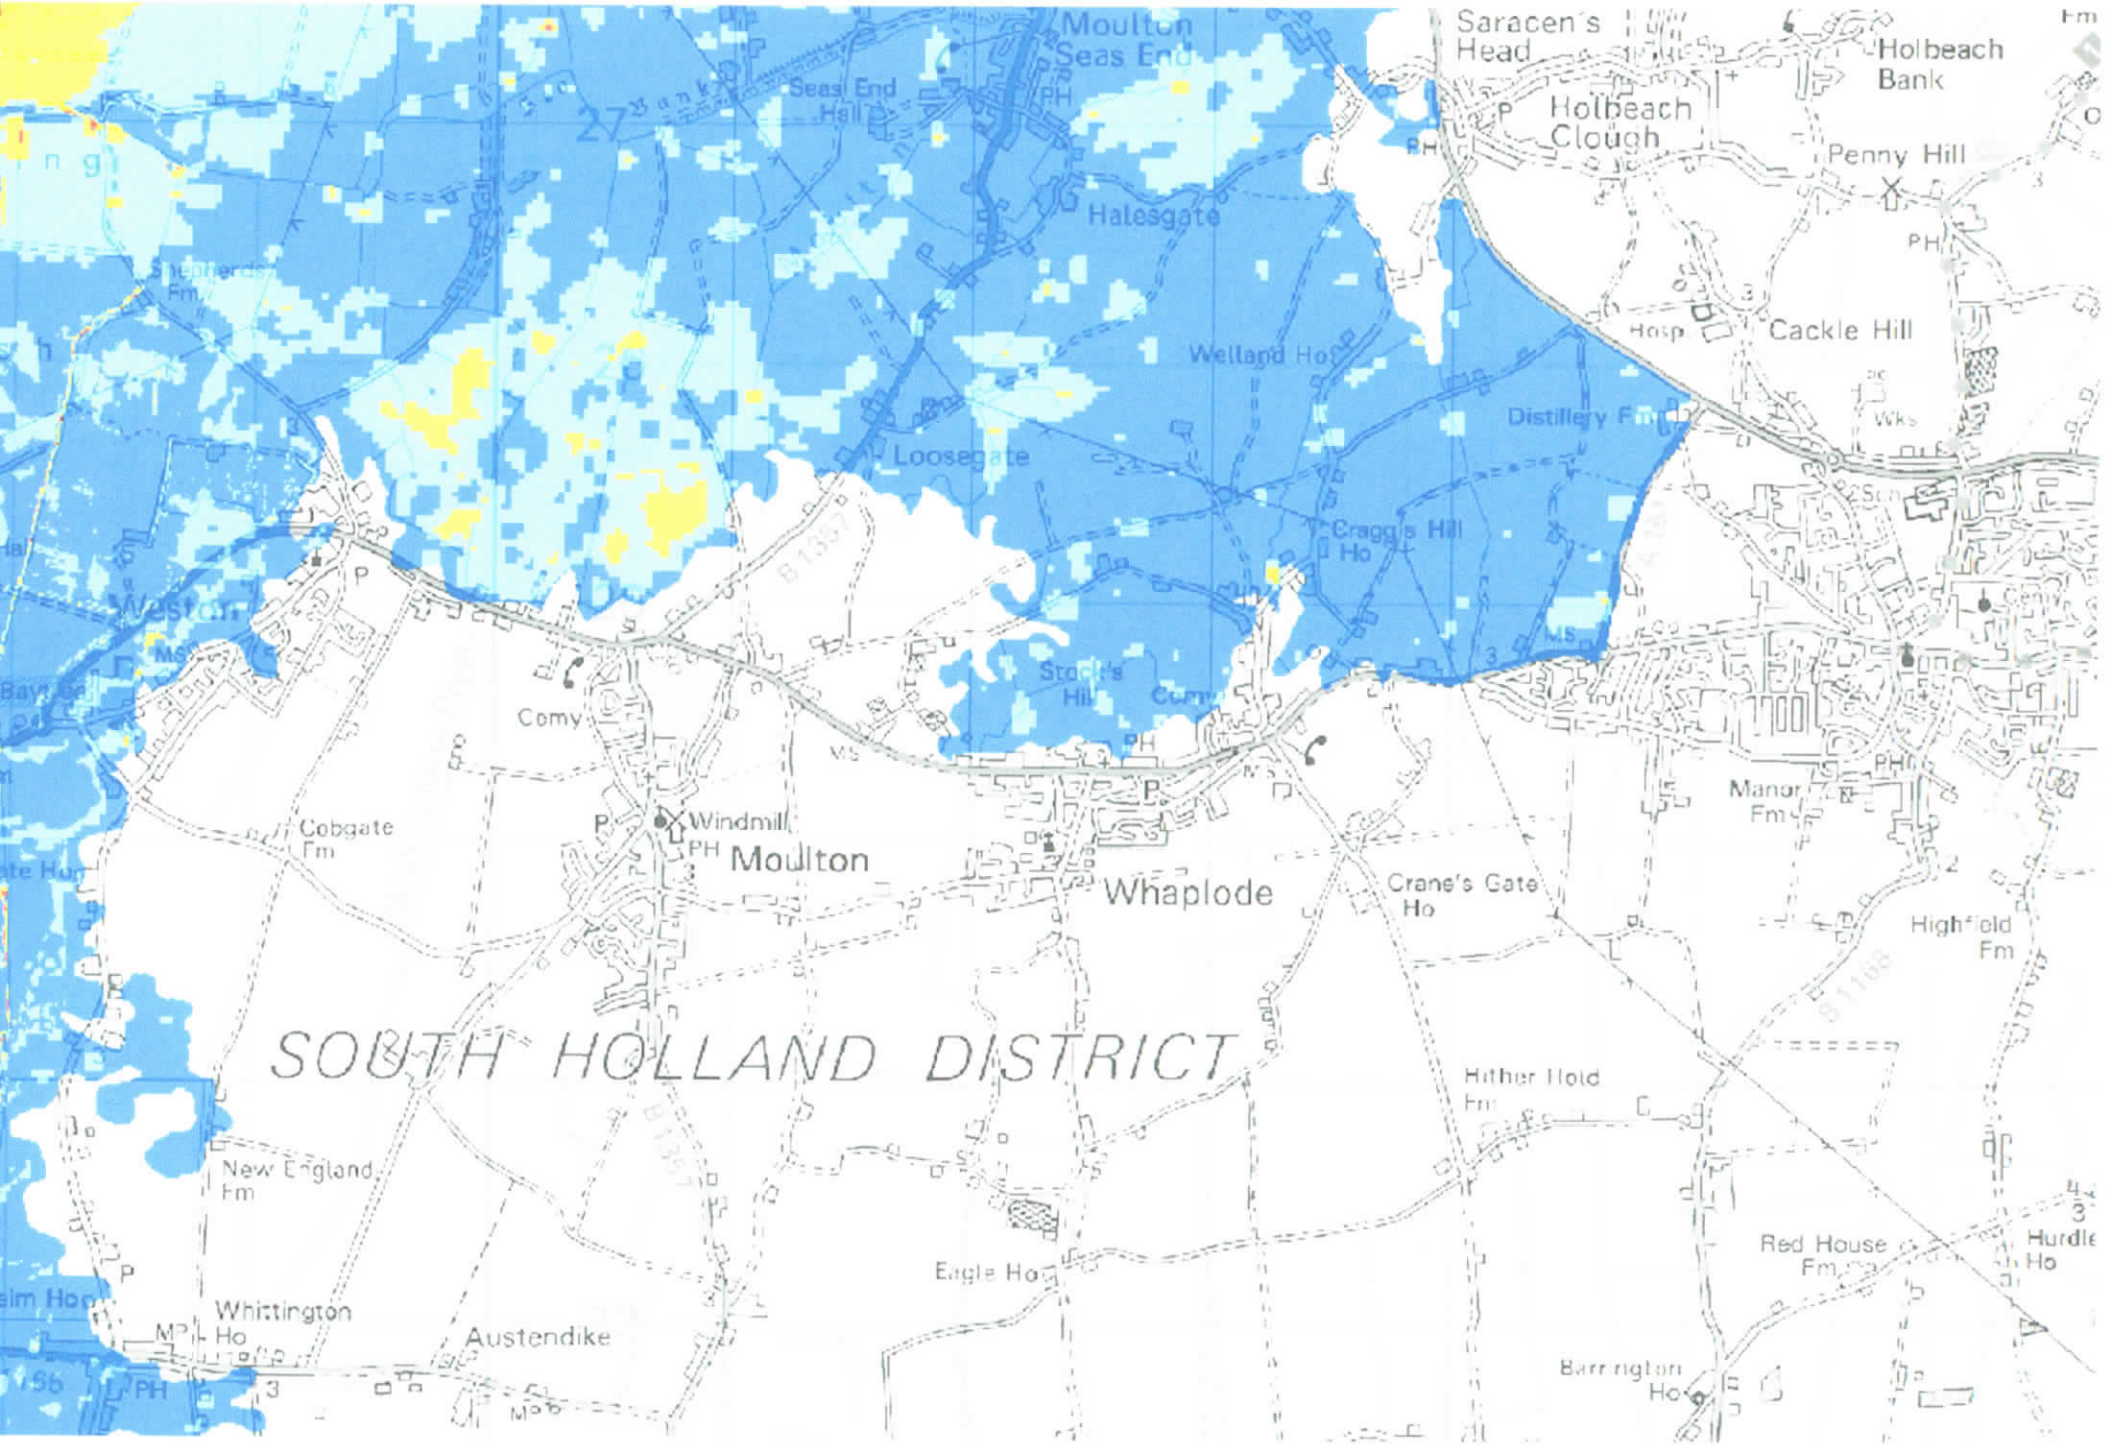
Moulton Seas End
Seas End Hall
Saracen's Head
Holbeach Bank
Holbeach Clough
Penny Hill
Halesgate
Cackle Hill
Hosp
Welland Ho
Distillery Fm
Loosegate
Cragg's Hill Ho
Stocking Hill
Comy
Cobgate Fm
Windmill PH
Moulton
Whaplode
Manor Fm
Crane's Gate Ho
Highfield Fm
SOUTH HOLLAND DISTRICT
Hither Hold Fm
New England Fm
Eagle Ho
Red House Fm
Whittington Ho
Austendike
Barrington Ho



rown copyright and database rights 2016 Ordnance Survey 100022432

Date: 12/12/16 Scale: 1:1250 Map Centre: 532073,324269 Data updated: 24/10/16 Our Ref: 207580 - 1 Wastewater Plan A4

lan is provided by Anglian Water pursuant its obligations under the Water Industry Act 1991 ns 198 or 199. It must be used in conjunction with any search results attached. The information plan is based on data currently recorded but position must be regarded as approximate. e pipes, private sewers and drains are generally not shown. Users of this map are strongly d to commission their own survey of the area shown on the plan before carrying out any works. ctual position of all apparatus MUST be established by trial holes. No liability whatsoever, ng liability for negligence, is accepted by Anglian Water for any error or inaccuracy or omission, ng the failure to accurately record, or record at all, the location of any water main, discharge ewer or disposal main or any item of apparatus. This information is valid for the date printed. lan is produced by Anglian Water Services Limited (c) Crown copyright and database rights 2016 nce Survey 100022432 This map is to be used for the purposes of viewing the location of n Water plant only. Any other uses of the map data or further copies is not permitted. This notice ntended to exclude or restrict liability for death or personal injury resulting from negligence.

Foul Sewer
Surface Sewer
Combined Sewer
Final Effluent
Rising Main (Colour denotes effluent type)
Private Sewer (Colour denotes effluent type)
Decommissioned Sewer (Colour denotes effluent type)

Outfall (Colour denotes effluent type)
Inlet (Colour denotes effluent type)
Manhole (Colour denotes effluent type)
Sewage Treatment Works
Pumping Station


geoff.beel@tiscali.co.uk

St Marys Gardens

love every drop anglianwater

lanhole Reference	Liquid Type	Cover Level	Invert Level	Depth to Invert
201	F	-	-	-
301	F	3.73	1.6	2.13
302	F	3.85	1.89	1.96
201	F	-	-	-
301	F	3.8	1.22	2.58
301	F	3.81	1.02	2.79

Manhole Reference	Liquid Type	Cover Level	Invert Level	Depth to Invert

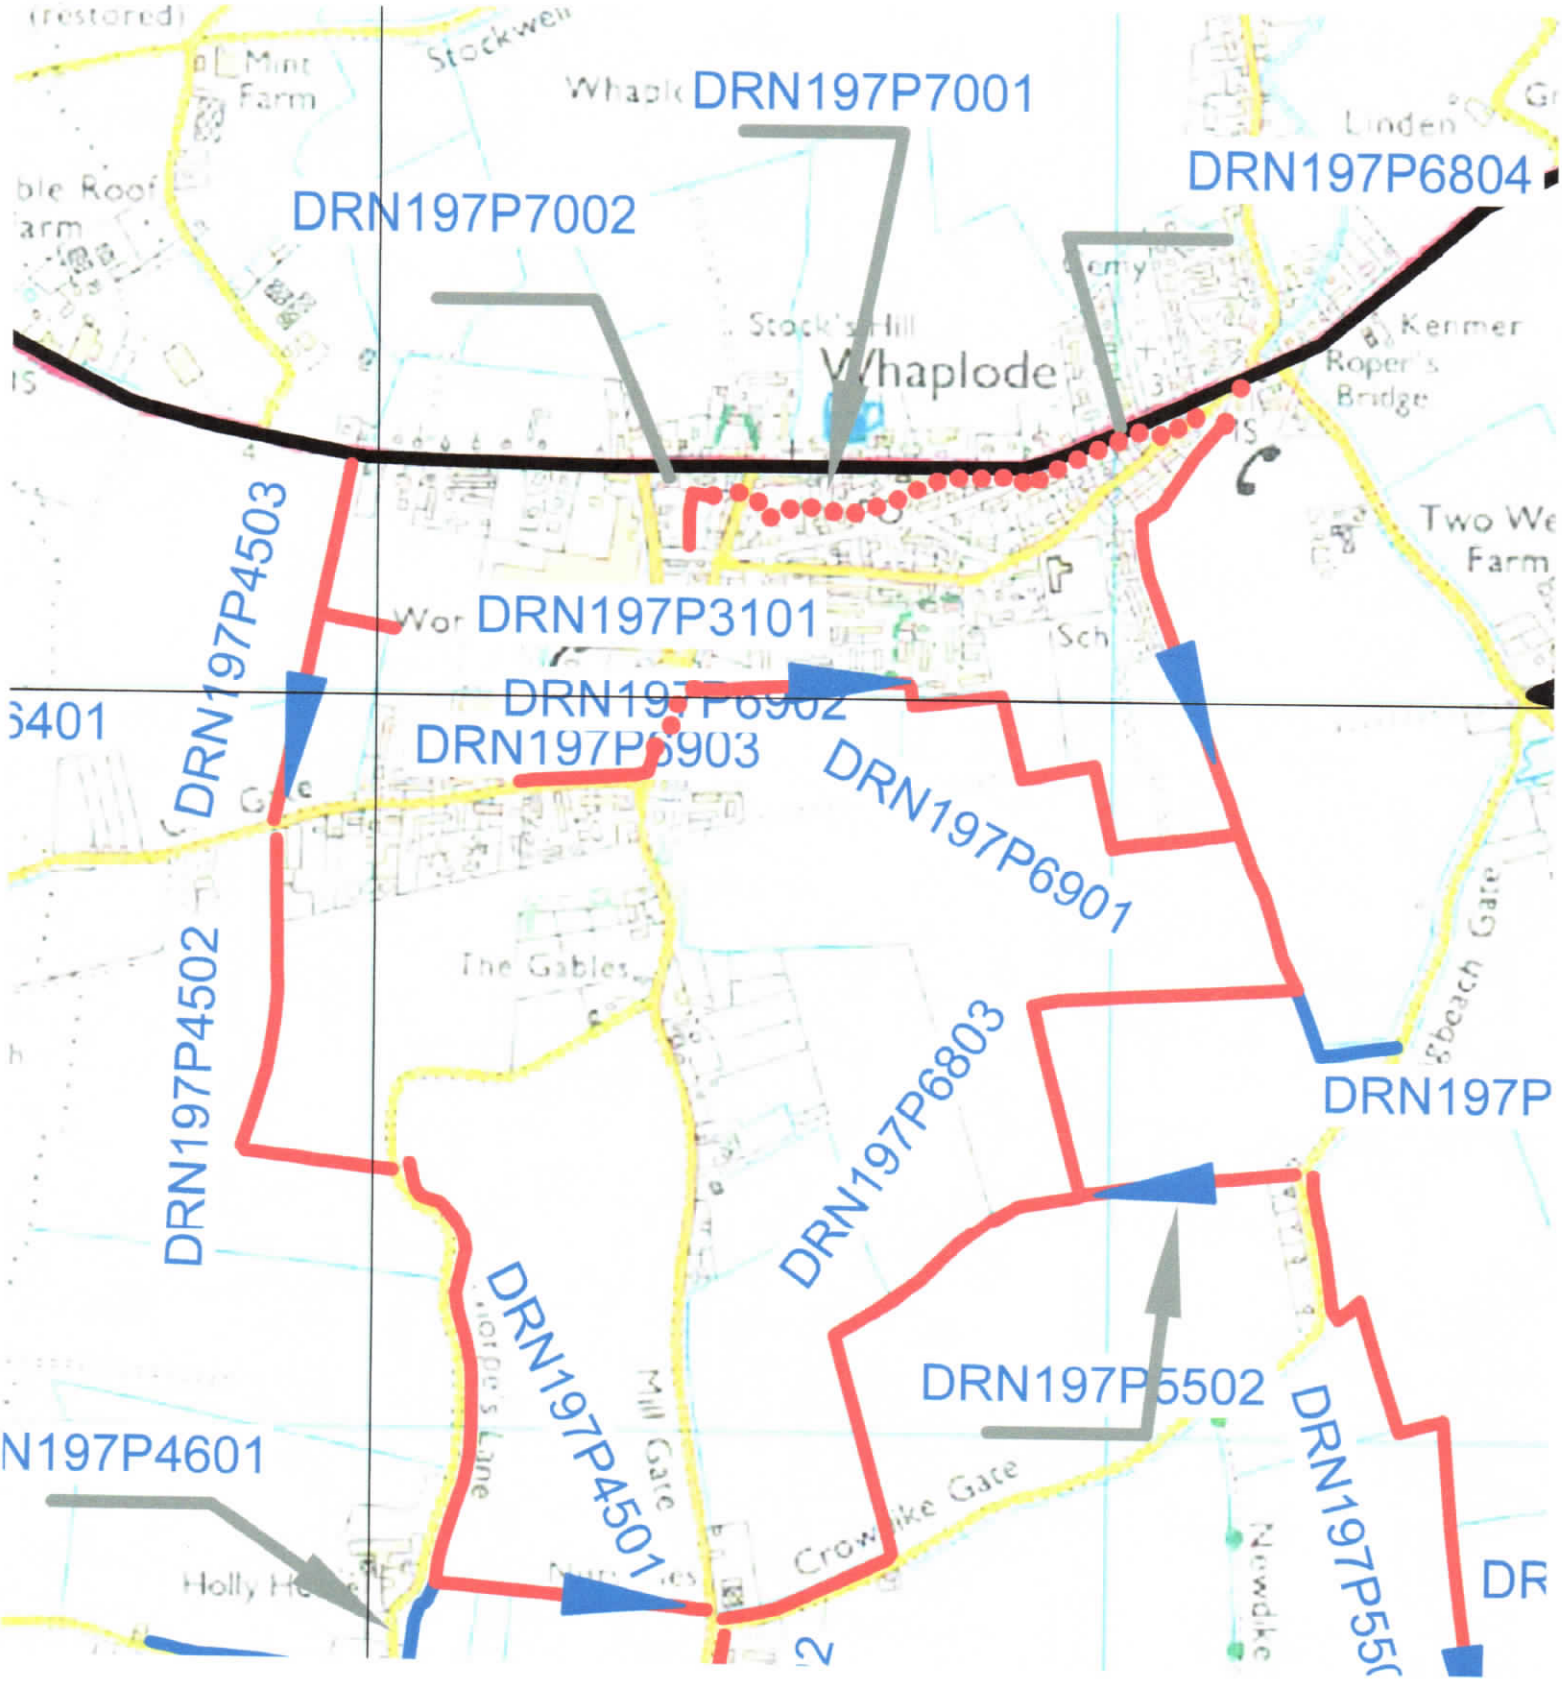
DRN197P7001
DRN197P6804
DRN197P7002
Whaplode
DRN197P4503
DRN197P3101
DRN197P6902
DRN197P6903
DRN197P6901
DRN197P4502
DRN197P6803
DRN197P
DRN197P6502
DRN197P4501
DRN197P4601
DRN197P55
Mill Gate
Crowtake Gate
The Gables
Kenmer
Roper's Bridge
Two We
Farm
Mint
Farm
Stockwell