


North

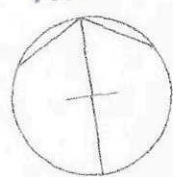

Tree to be protected with Chestnut fencing during demolition & construction

Species to be confirmed

Hatched area to have concrete base removed and covered with grass

Wood shed

Garage

Overhead tank

Assumed position of existing cess pit

Storage area for horse manure


Millgate Farm

AMENDED PLAN

Ref. A1

SHDC
Planning & Development
18 FEB 2009
Ref: 0059/09

DETERMINED PLAN

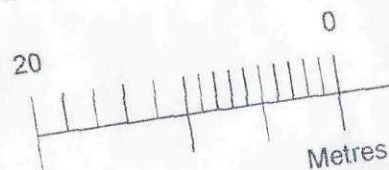

NOTES
DO NOT SCALE OFF THIS DRAWING.
CHECK ALL DIMENSIONS ON SITE BEFORE ANY WORK IS COMMENCED.
ALL GOODS MATERIALS AND WORKMANSHIP MUST CONFORM WITH
CURRENT BUILDING REGULATIONS, BRITISH STANDARDS AND GOOD
PRACTICE.
COPYRIGHT OF THIS DRAWING IS RETAINED BY THE AUTHOR AND
NOT BE REPRODUCED WITHOUT HIS WRITTEN CONSENT.

REV	DATE	BY	AMENDMENT
A	16.02.09	GC	Red line amend
B	16.02.09	GC	Red line incre paddocks
C	17.02.09	GC	Red line incre reduced to 0

CLIENT
Sarah Church

JOB TITLE
Millgate Farm, Millgate,
Whaplode St Catherine,
Spalding,
Lincolnshire

DRAWING TITLE
Block Plan

DATE
Jan 2009

SCALE
1:500

JOB NO.
80/08

DRAW

BLOCK PLAN 1:500