





THIS DRAWING IS NOT TO BE USED FOR CONSTRUCTION.
DO NOT SCALE FROM THIS DRAWING.

Rev Date Notes
A 26/01/2021 Site location plan added
B 21/01/2022 Updated to include new dwellings

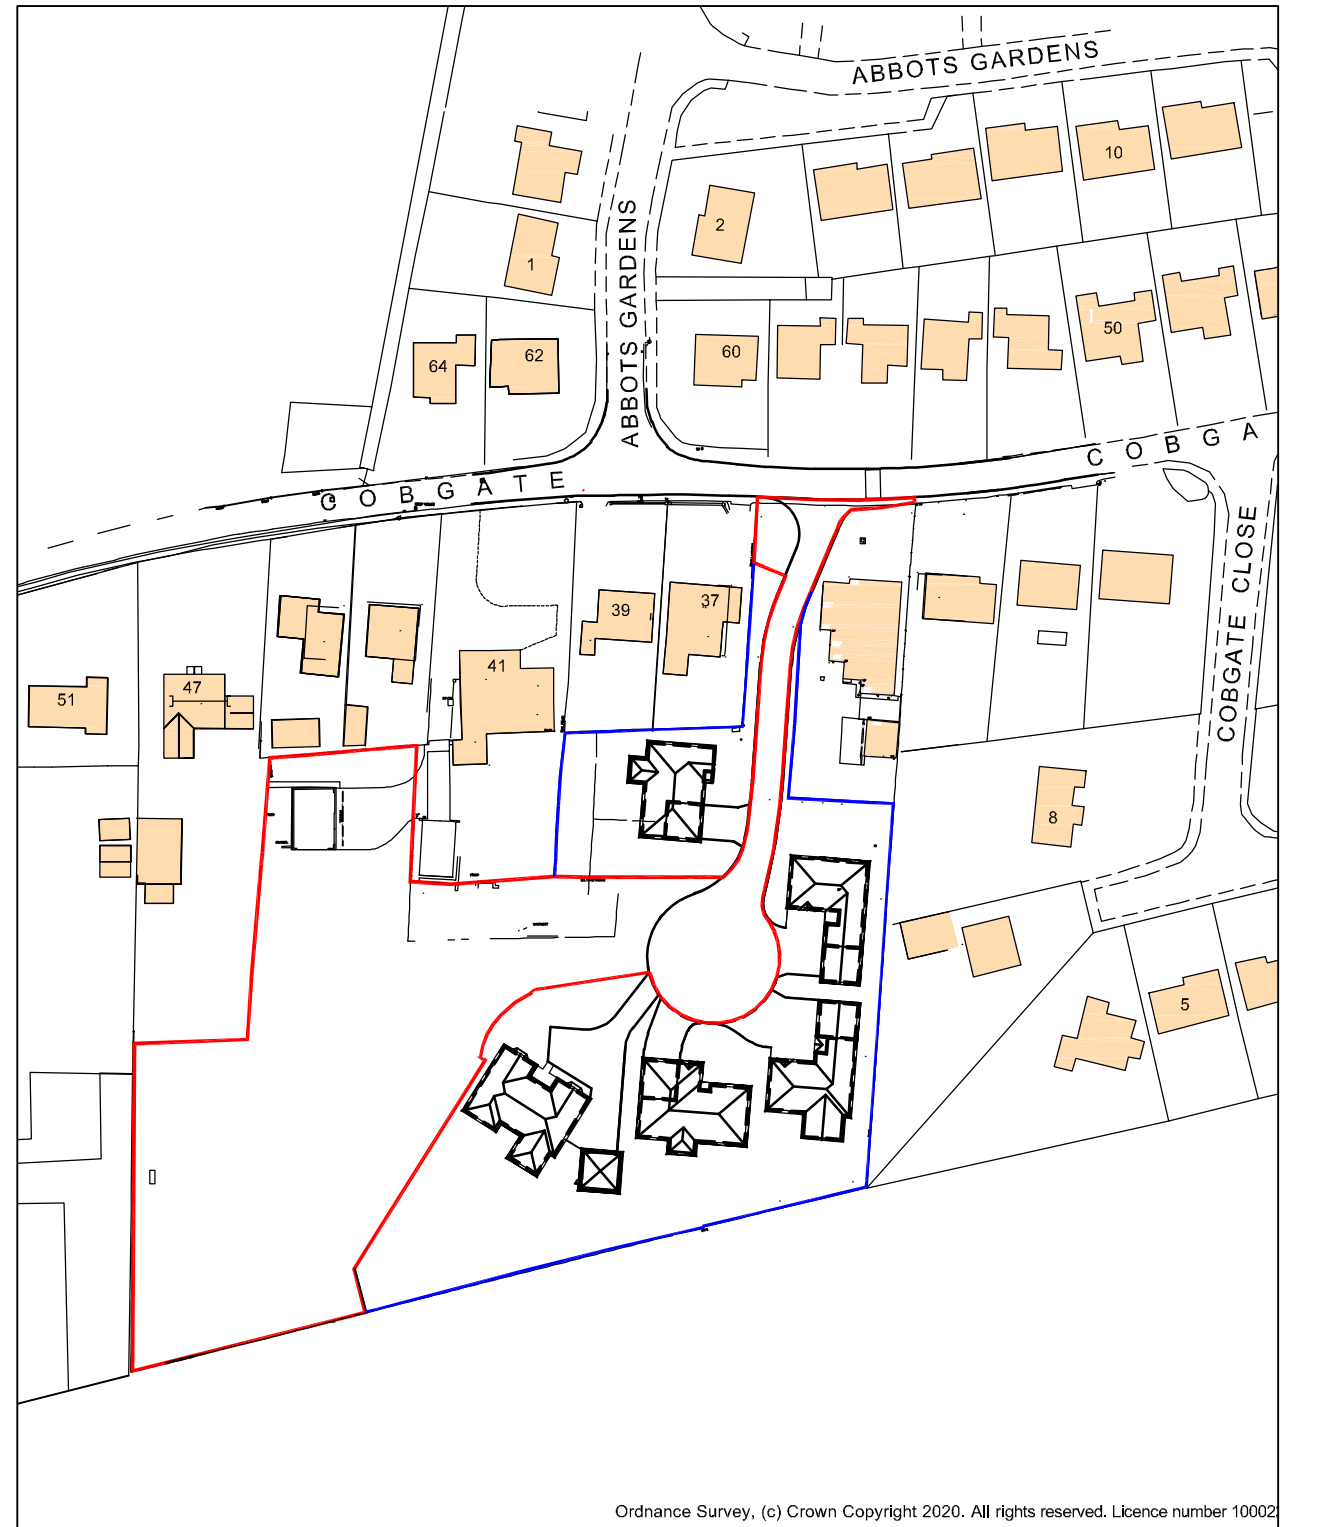

Site Location Plan

Scale 1:1250

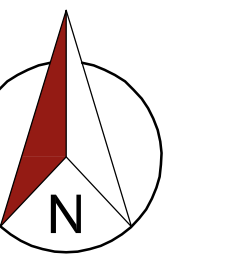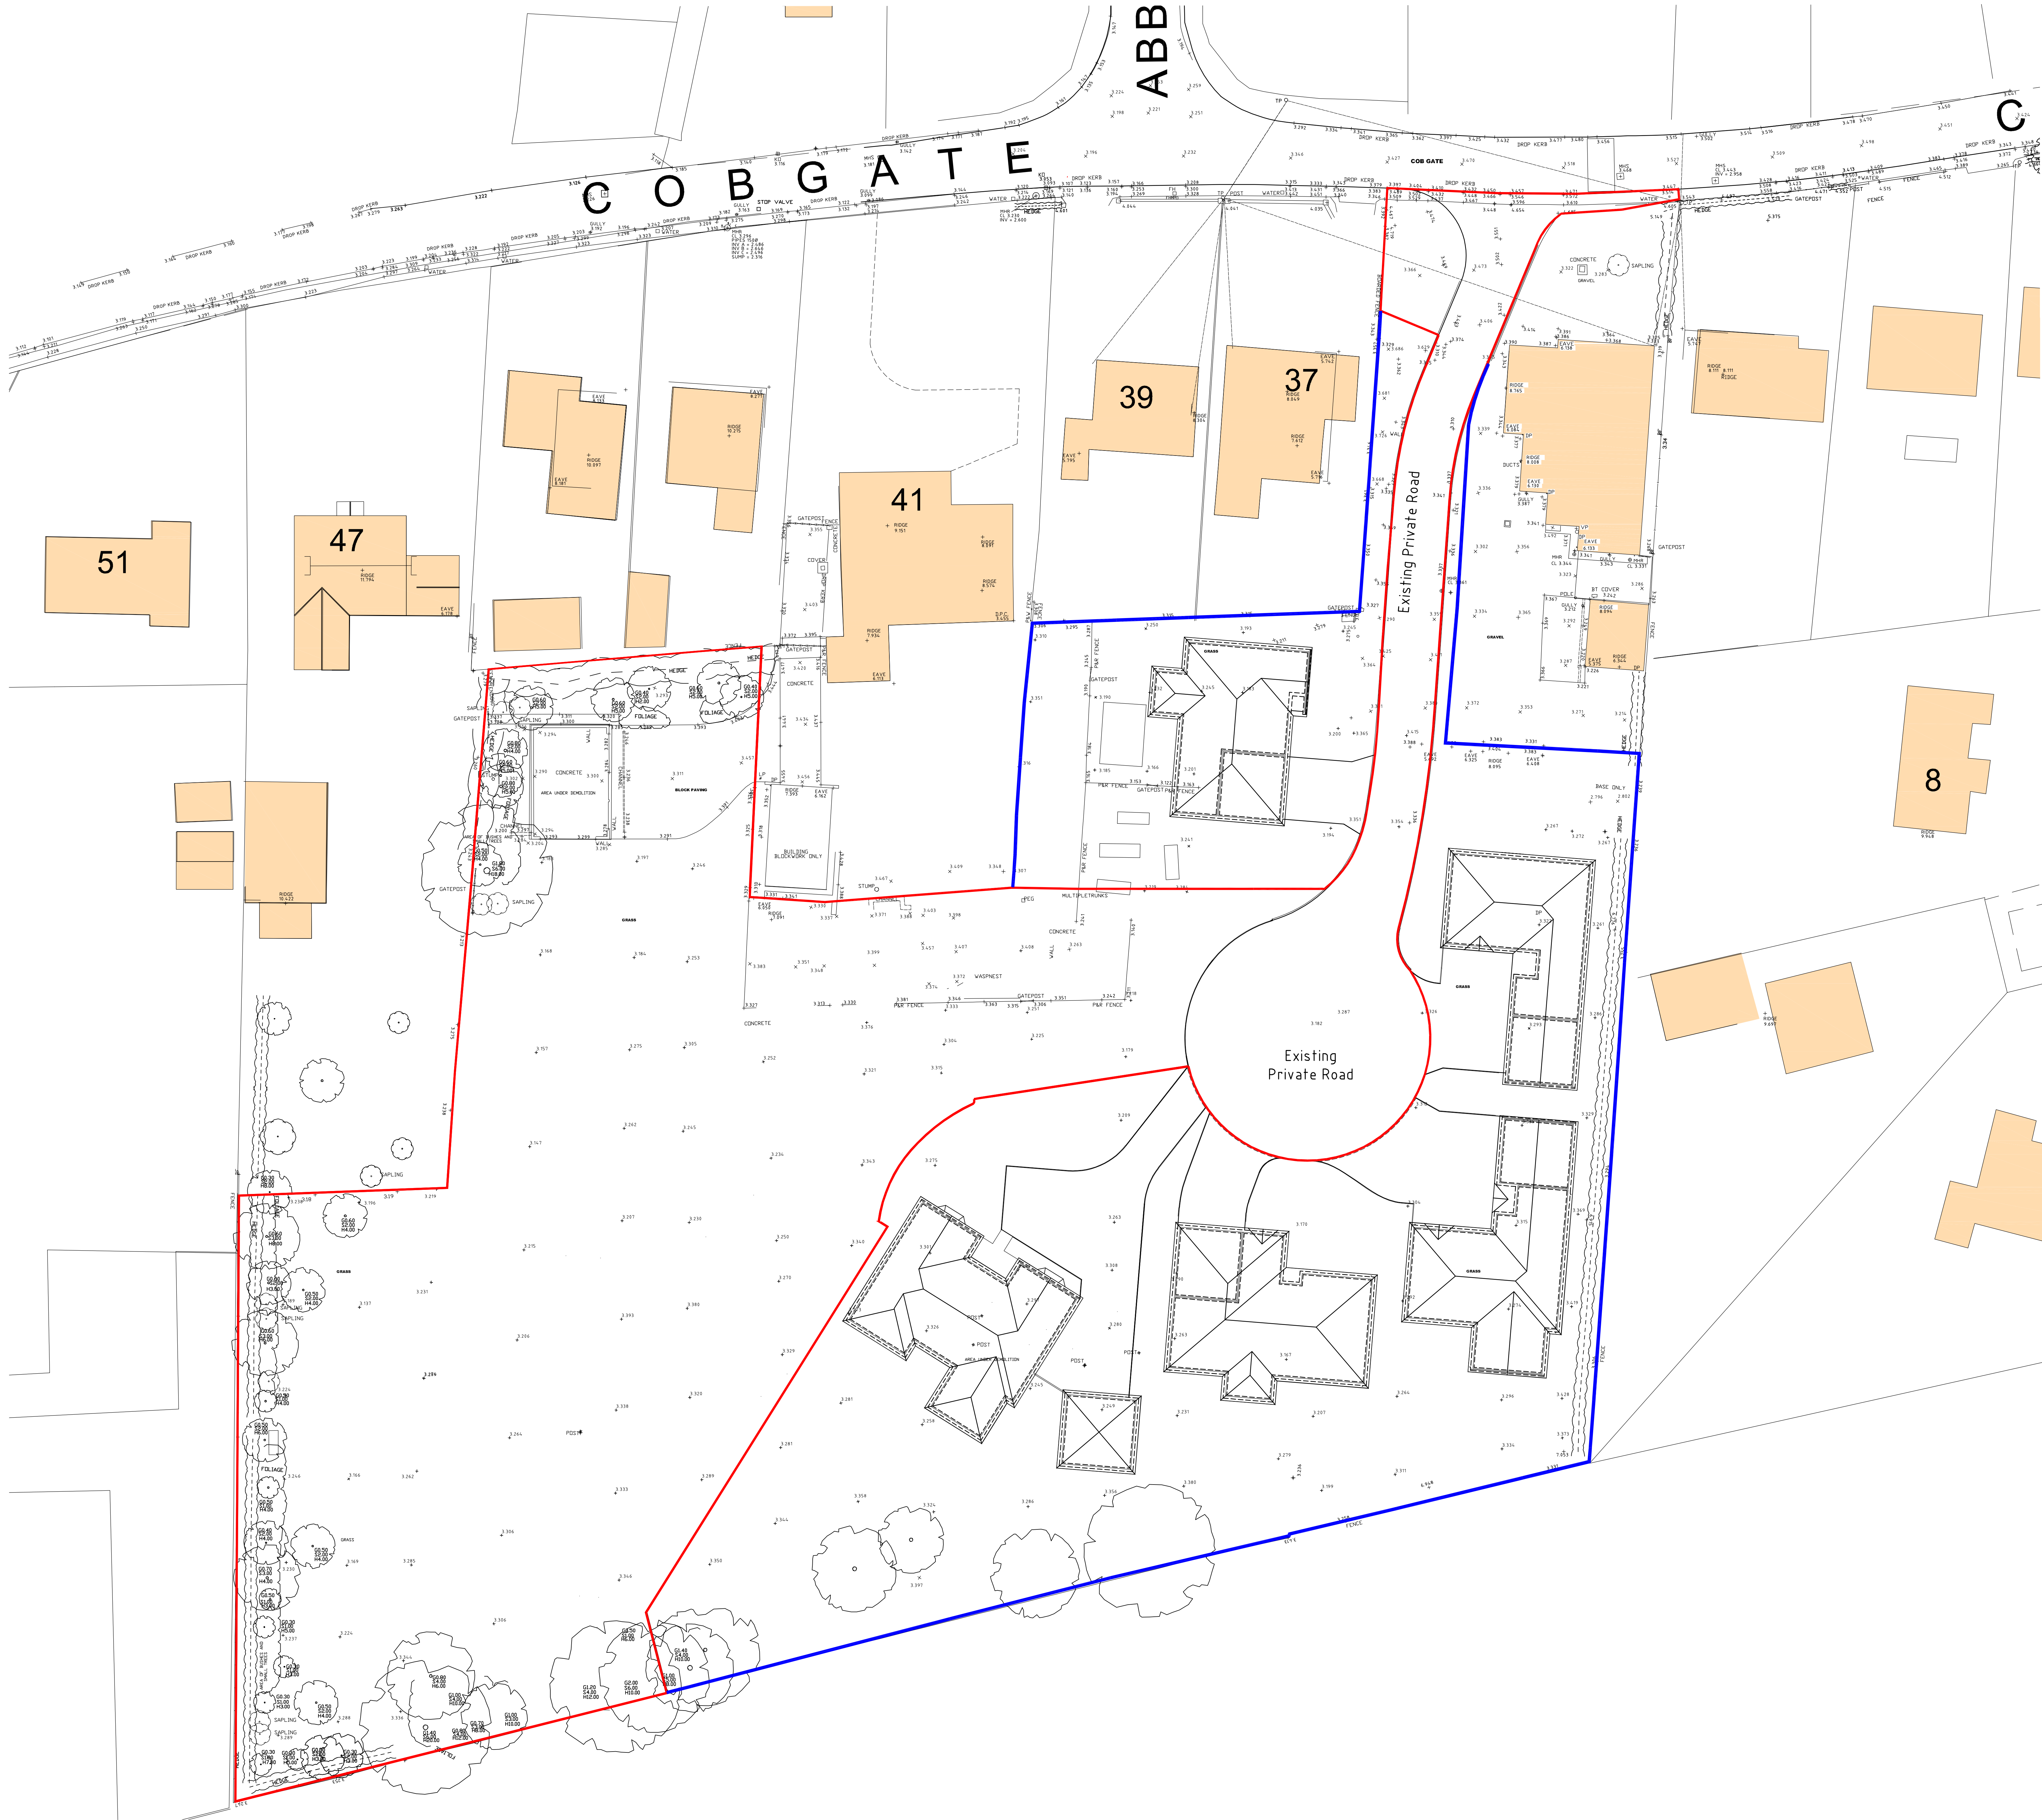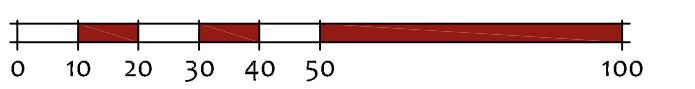

0 1 2 3 4 5 10 20
Scale 1:200

seven22
ARCHITECTURE LTD

22 SHORE VIEW, PETERBOROUGH
CAMBRIDGESHIRE, PE7 8FS
E:info@seven22.co.uk - T:07799 585277

PROJECT
PROPOSED RESIDENTIAL DEVELOPMENT
LAND OFF COB GATE
WHAPLODE
LINCOLNSHIRE
PE12 6TD

CLIENT
HIGHGROVE HOMES (SPALDING) LTD

TITLE
SITE LOCATION & TOPOGRAPHIC SURVEY

DRAWING No.
028a S01

SCALE
1:1250 & 1:200 @ A0

DATE
JAN 2022

REV
B