




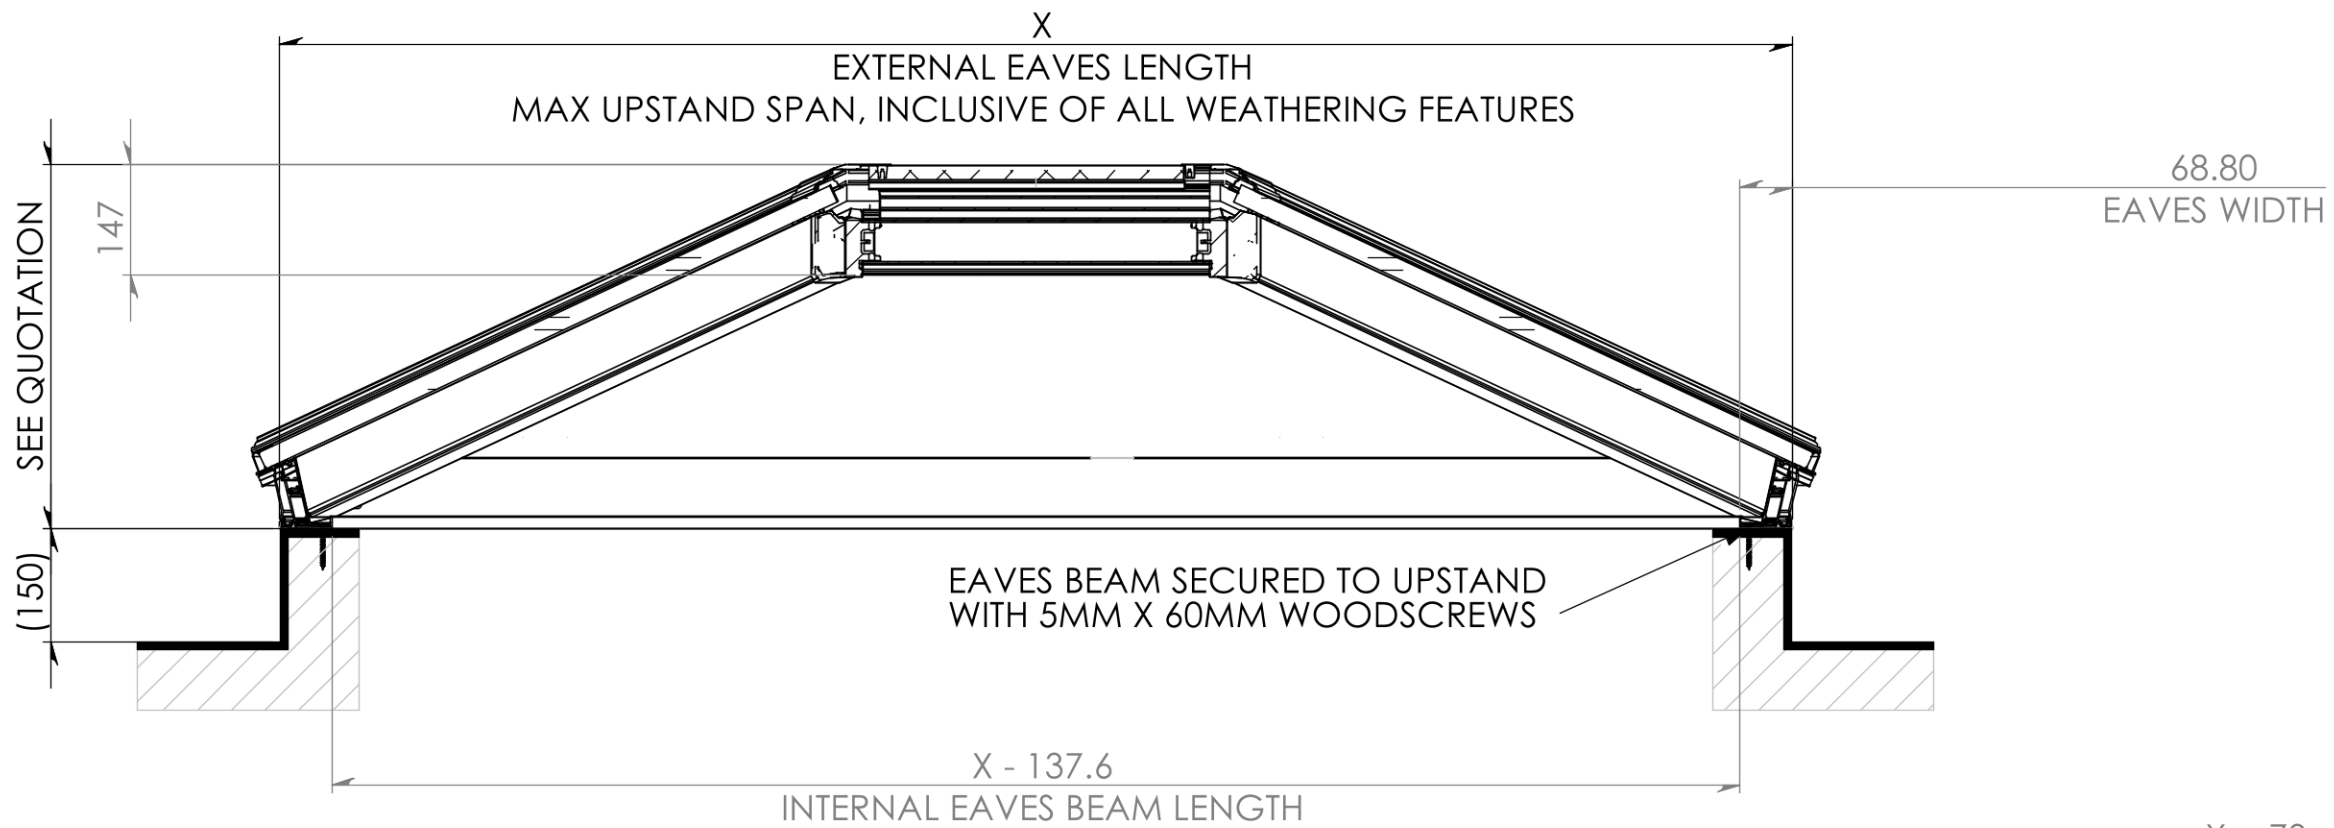

SECTION A-A
SCALE 1 : 10

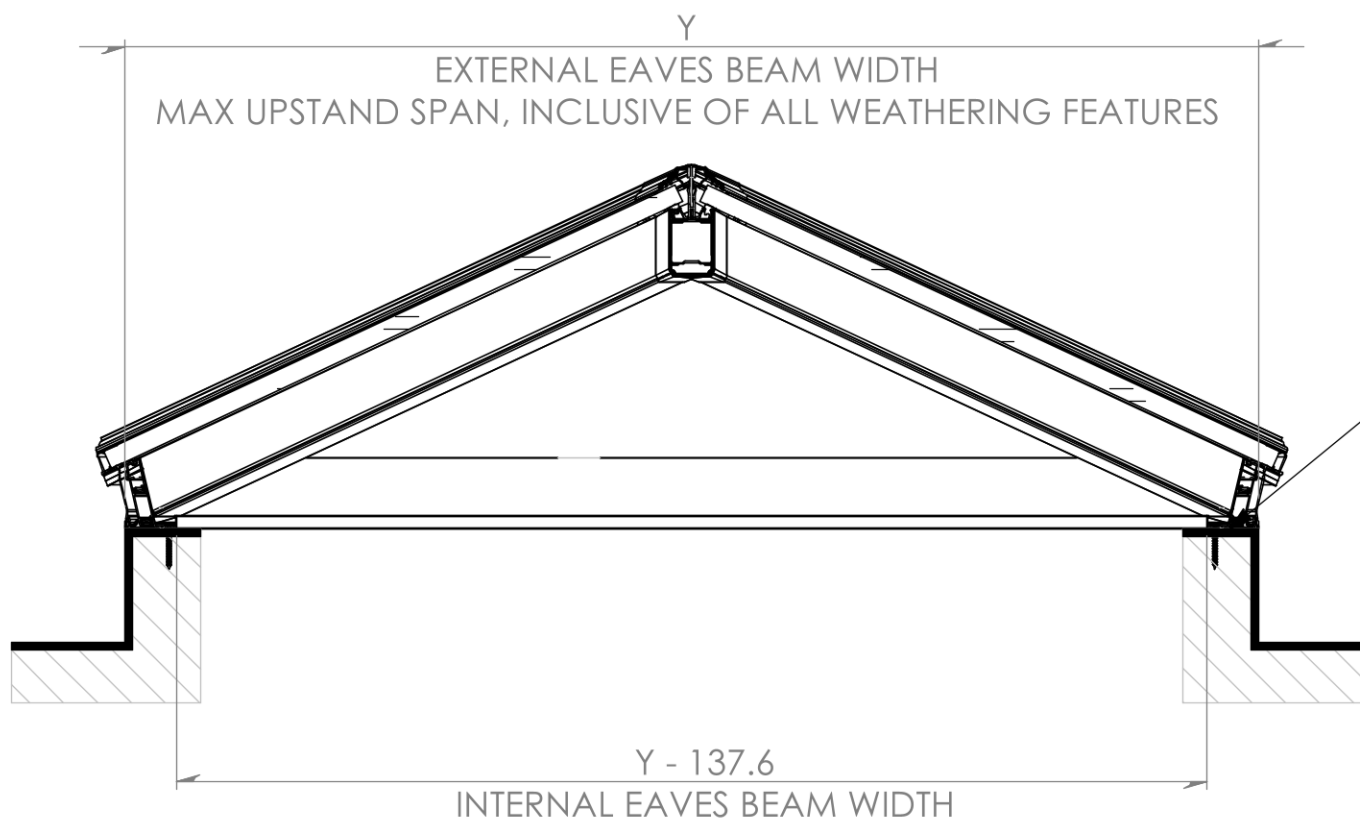

SECTION B-B
SCALE 1 : 10
VIEW ROTATED

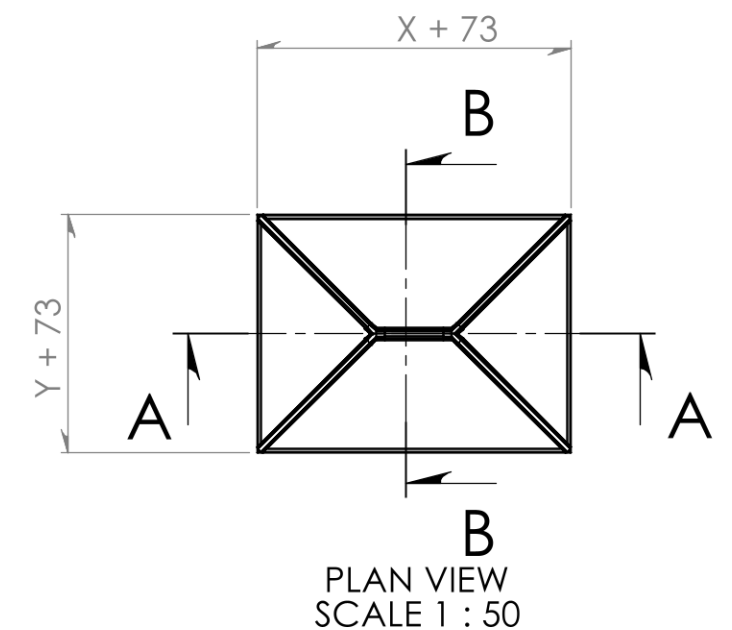

PLAN VIEW
SCALE 1 : 50

DO NOT SCALE
TOLERANCE DIMS ± 0.25
TOLERANCE ANGULAR $\pm 0.5^\circ$
DRESS ALL EDGES TO $\approx 0.25\text{MM}$ RADIUS
IF IN DOUBT ASK

NOTES:

ALL DIMENSIONS IN MM

MATERIAL: N/A

SF: N/A

DRG: KORNICHE REFERENCE

DESCRIPTION: KORNICHE REFERENCE DIMS



Made For Trade
Limeoak Way, Stockton-on-Tees. TS18 2LS
Tel: 01642 988626

LAST REVISION : 09 April 2018 11:27:35

A3

SHEET 1 OF 1

DO NOT SCALE