

Quote Ref: 4232/1 V2

Date: Wednesday 14 January 2026

Quotation Prepared for:
Mr Andrew Nicholls
Hagbeach Manor
Millgate
Whaplode
Spalding
Lincolnshire
PE12 6RT

Scope of Project:

Replacement - Carefully remove existing items, prepare openings and supply and fit replacements. To include all making good of aperture ready for final decoration by others. All installed in full compliance with Building Regulations Document L (2021 edition incorporating 2023 amendments) by our trained and experienced installers.

Site Address: As above

Technical Specification:

All products in multi-layer Finger Jointed Redwood sections for added stability. Factory glazed with krypton gas filled double glazed units featuring soft-coat energy saving glass. Fully factory finished with high performance, micro-porous paint treatments. French doors fitted with multi-point claw locks to master doors, flush bolts to slave door. Robust, adjustable hinges. Flush casement windows with high security multi-point locking systems and locking handles.

Item	Qty	Item Reference	Product	Style	Remarks
1	1	L/H Side Window 1	Flush Casement Window	One Off	Newbury - Black. Astragal Squares. White Finished.
2	1	L/H Side Window 2	Flush Casement Window	One Off	Astragal Squares. White Finished.
3	1	L/H Side Window 3	Flush Casement Window	One Off	Astragal Squares. White Finished.
4	1	R/H Side Window 1	Flush Casement Window	One Off	Newbury - Black. Astragal Squares. White Finished.
5	1	R/H Side Window 2	Flush Casement Window	One Off	Astragal Squares. White Finished.
6	1	R/H Side Window 3	Flush Casement Window	One Off	Astragal Squares. White Finished.
7	1	French Doors	French Door	OUT-H-Bard/Bard	Newbury on Plain Rose - Black. White Finished.

All prices shown include our Winter promotion discount.

Prepared By:

Maria Charles
Sales Executive

Your Project is covered by:



Showroom: Stamford

Valid upon registration. Ask for full details

QUOTATION VALID FOR: 60 DAYS

Lead Time:

* Approximately 9-11 weeks from Sign Off of Final Detail.

Terms:

Deposit with Order: 50%

Stage Payment required before delivery due: 40%

Balance to installers on day of completion: 10%


Your Guarantees:

Fungal & Insect	Sealed Unit	14mm Listed Sealed Unit	Hardware	Workmanship	Paint	Stain
						
30 YEARS GUARANTEE	10 YEARS GUARANTEE	5 YEARS GUARANTEE	10 YEARS GUARANTEE	10 YEARS GUARANTEE	12 YEARS GUARANTEE	UP TO 6 YEARS* GUARANTEE

*6 years for Meranti and Redwood, 1 year for Oak.

Item: 7	FRENCH DOOR IN FINGER JOINTED REDWOOD	●	Quantity: 1
Style: OUT-H-Bard/Bard	Item Reference: French Doors	Quote Ref: 4232/1 V2	

Key Features:

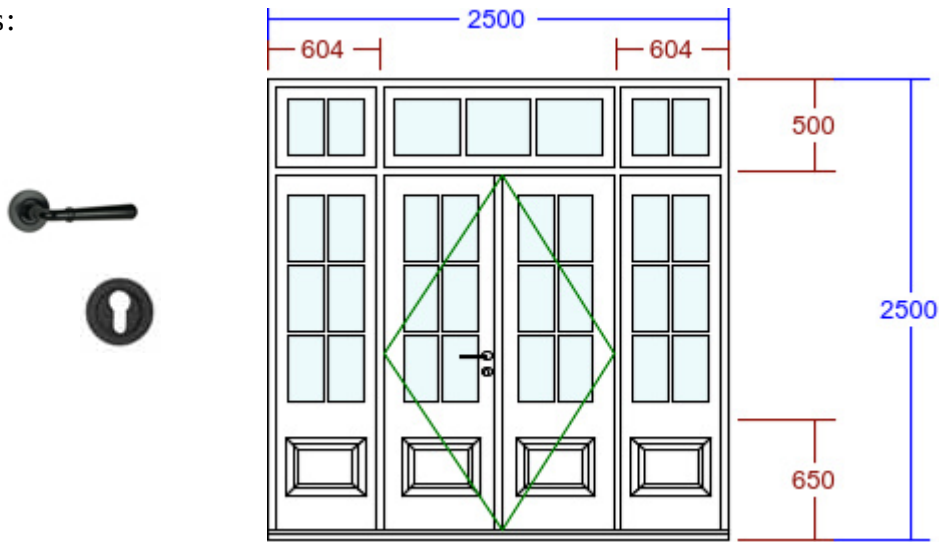


DRAWING NOTES: VIEWED FROM OUTSIDE. ARROW DENOTES HINGE POSITION.
 DRAWINGS DO NOT DEPICT KNOCKERS, SPY HOLES, SECURITY CHAINS OR DOORKNOBS. REFER TO BROCHURE FOR FULL GLAZING CONFIGURATIONS.

Detailed Specification:

Overall Width (mm)	2500	Head Drip	None	Door Sash Glass Pattern	Clear
Overall Height (mm)	2500			Side Panel Glass Pattern	Clear
Frame Head Size	60mm	Cill Type	Projecting Cill	Toplights Glass Pattern	Clear
Stiles & Rails	110mm	Cill	145mm x 35mm (inc. in overall ht)	Glass Type	4mm Tgh/6mm Krypton/4mm Tgh LowE (Putty Glazed)
		Cill Horns	No	Door Panel(s)	Raised & Fielded (Putty Bolection Mould)
Feature Mould	Ovolo	Cill Species	Engineered Meranti	Side Panel(s)	Raised & Fielded (Putty Bolection Mould)
Transom Drop (mm)	500	Factory Fit Cill	Yes		
Mid-Rail Height (mm)	650			Door Sash Glazing Features	Astragal Squares
Mullion Width (mm)	604	Add Ons Required	No	Side Panel Glazing Features	Astragal Squares
		Trickle Vents Required	No	Door Sash Toplights	Astragal Squares
Primary	Left	Threshold Board Required	No	Side Panel Toplights	Astragal Squares
Door Opens	Out			Size Of Bar	24mm (True Bar)
Door Sash Style	Bardwell				
Side Panel Style	Bardwell	Hinge Colour	Black	Escutcheon	Round Euro Escutcheon - Plain - Black (Dark Kaba)
Dummy Vents Toplights	Yes	Aluminium Threshold Colour	Black	Door Handle	Newbury on Plain Rose - Black (Dark Kaba)
		External Access	Yes	Door Knocker	No
Colour	White (RAL 9003)			Letterbox	None
				Cabin Hooks	None
				Security Chain	None
				Thumb Turn Required	Yes (Dark Kaba)
				CoC Certified	No

Notes: Top light astragal bars will line through with the doors.

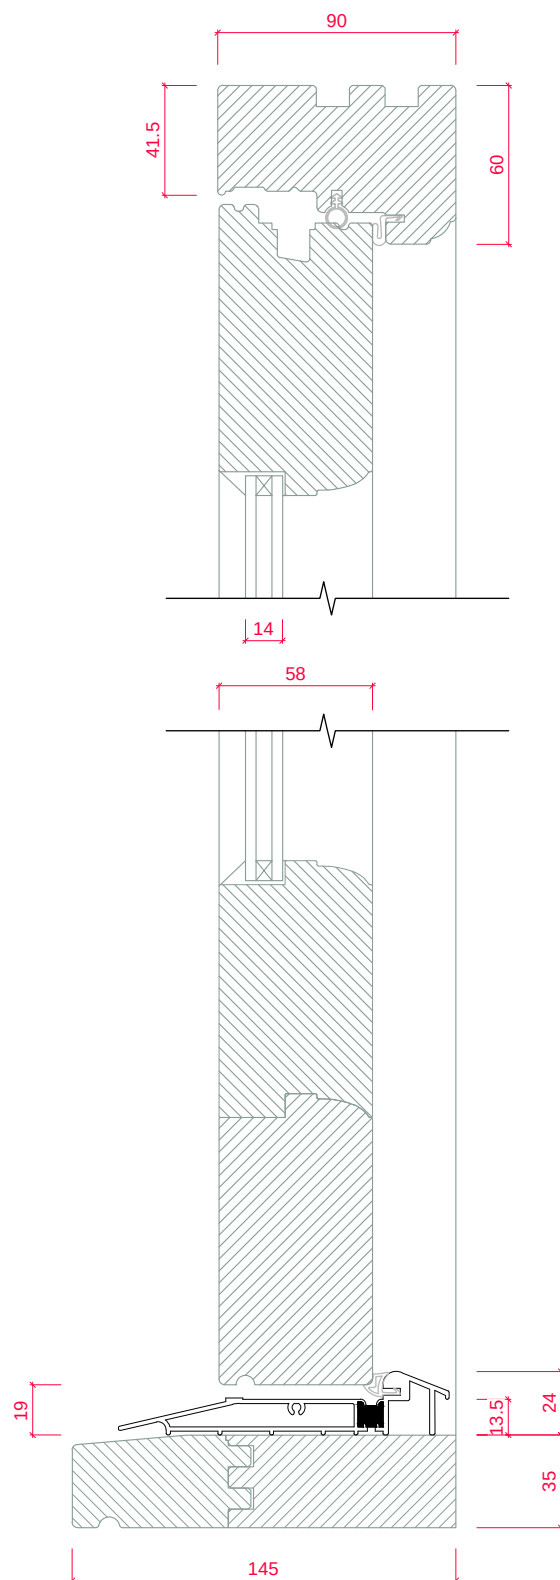

14mm Putty Glazed - Open Out
Feature Mould: Ovolo
Vertical Section
Standard Threshold with 145mm x 35mm Projecting Cill