


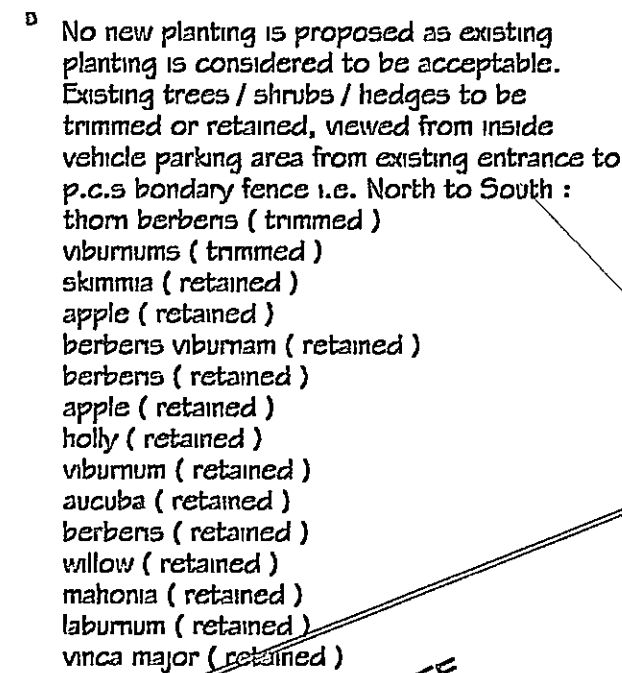

~~retained~~)

KIRK GATE

Proposed electric
rising arm barrier

Proposed bicycle / motorcycle shelter
floor/area = 27m²

Site Area
site area approx. = .016ha

GENERAL NOTES :
Copies of drawing 1G1/1/2006 must not be taken, traced or altered for any purpose other than that for which they are issued without written permission of MW Architectural - Detailing Services & D.A.Green & Sons Ltd. The drawing is produced only for the purpose of obtaining Planning Permission & does not contain a full specification for the proposed works. The drawing is not to be used for steelwork fabrication purposes etc alone & all dimns. given are to be checked & confirmed prior to the steelwork fabrication. All works & materials to be fitted & installed to the manf. instructions & comply with the manuals, technical requirements, codes of practice & British Standards. All measurements on this drawing are not to be scaled for construction / ordering purposes. All dimns & set out of the works as shown on the drawing to be checked by the Builder / Contractor prior to the commencement of work & any discrepancies reported immediately.

All existing service pipes, cables etc. are not shown on this drawing, their positions etc. are to be confirmed prior to commencement of the proposed work to ensure they do not affect the building design etc.

HEALTH & SAFETY :
The client is to ensure that the appointed contractor is familiar with & complies with Health & Safety for Building Sites & Work Places.

NEW BICYCLE / MOTORCYCLE SHELTER :

VERTICAL CLADDING :
Open on all elevations except for curved roof eaves @ btm. of mono pitched roof slope

ROOF CLADDING :
Single skin pcs colour : Merlin Grey BS 18B25

RAINWATER GOODS :
None

STEELWORK :
Exposed steelwork colour : Grey

B SHDC Planning Approval
comments added
Personnel hand gate added

A Revised to suit clients comments mjw 16/8/06

[illegible]

DRAWN	MJW	DATE	21/6/06
SCALE	1/100 1/200	CHECKED	

CLIENT	D. A. Green & Sons Ltd High Road Whaplode Spalding Lincs PE12 6TL
--------	--

PROJECT

Proposed bicycle / motorcycle shelter &
electric rising arm barrier to existing employees
vehicle parking area

DETAILS

Block Plan & Proposed Elevations / Floor Plan



Malcolm Watson
architectural - detailing services
 Residential - Commercial - Industrial - Agricultural
 Planning & Building Regulations Submissions

13 Wimberley Way, Pinchbeck, Spalding, Lincs. PE11 3RY.
Tel / Fax : 01775 767650
email : miw.13@btinternet.com

missions
Local Authority
BUILDING
CONTROL
Partner

DRWG No. 161/1/2006^B

DETERMINED
PLAN