
BLOCK PLAN


SITE: HILL HOUSE,
MANOR HOUSE ROAD,
SARACENS HEAD,
LINCS.

CLIENTS: MR & MRS PLAYFORTH

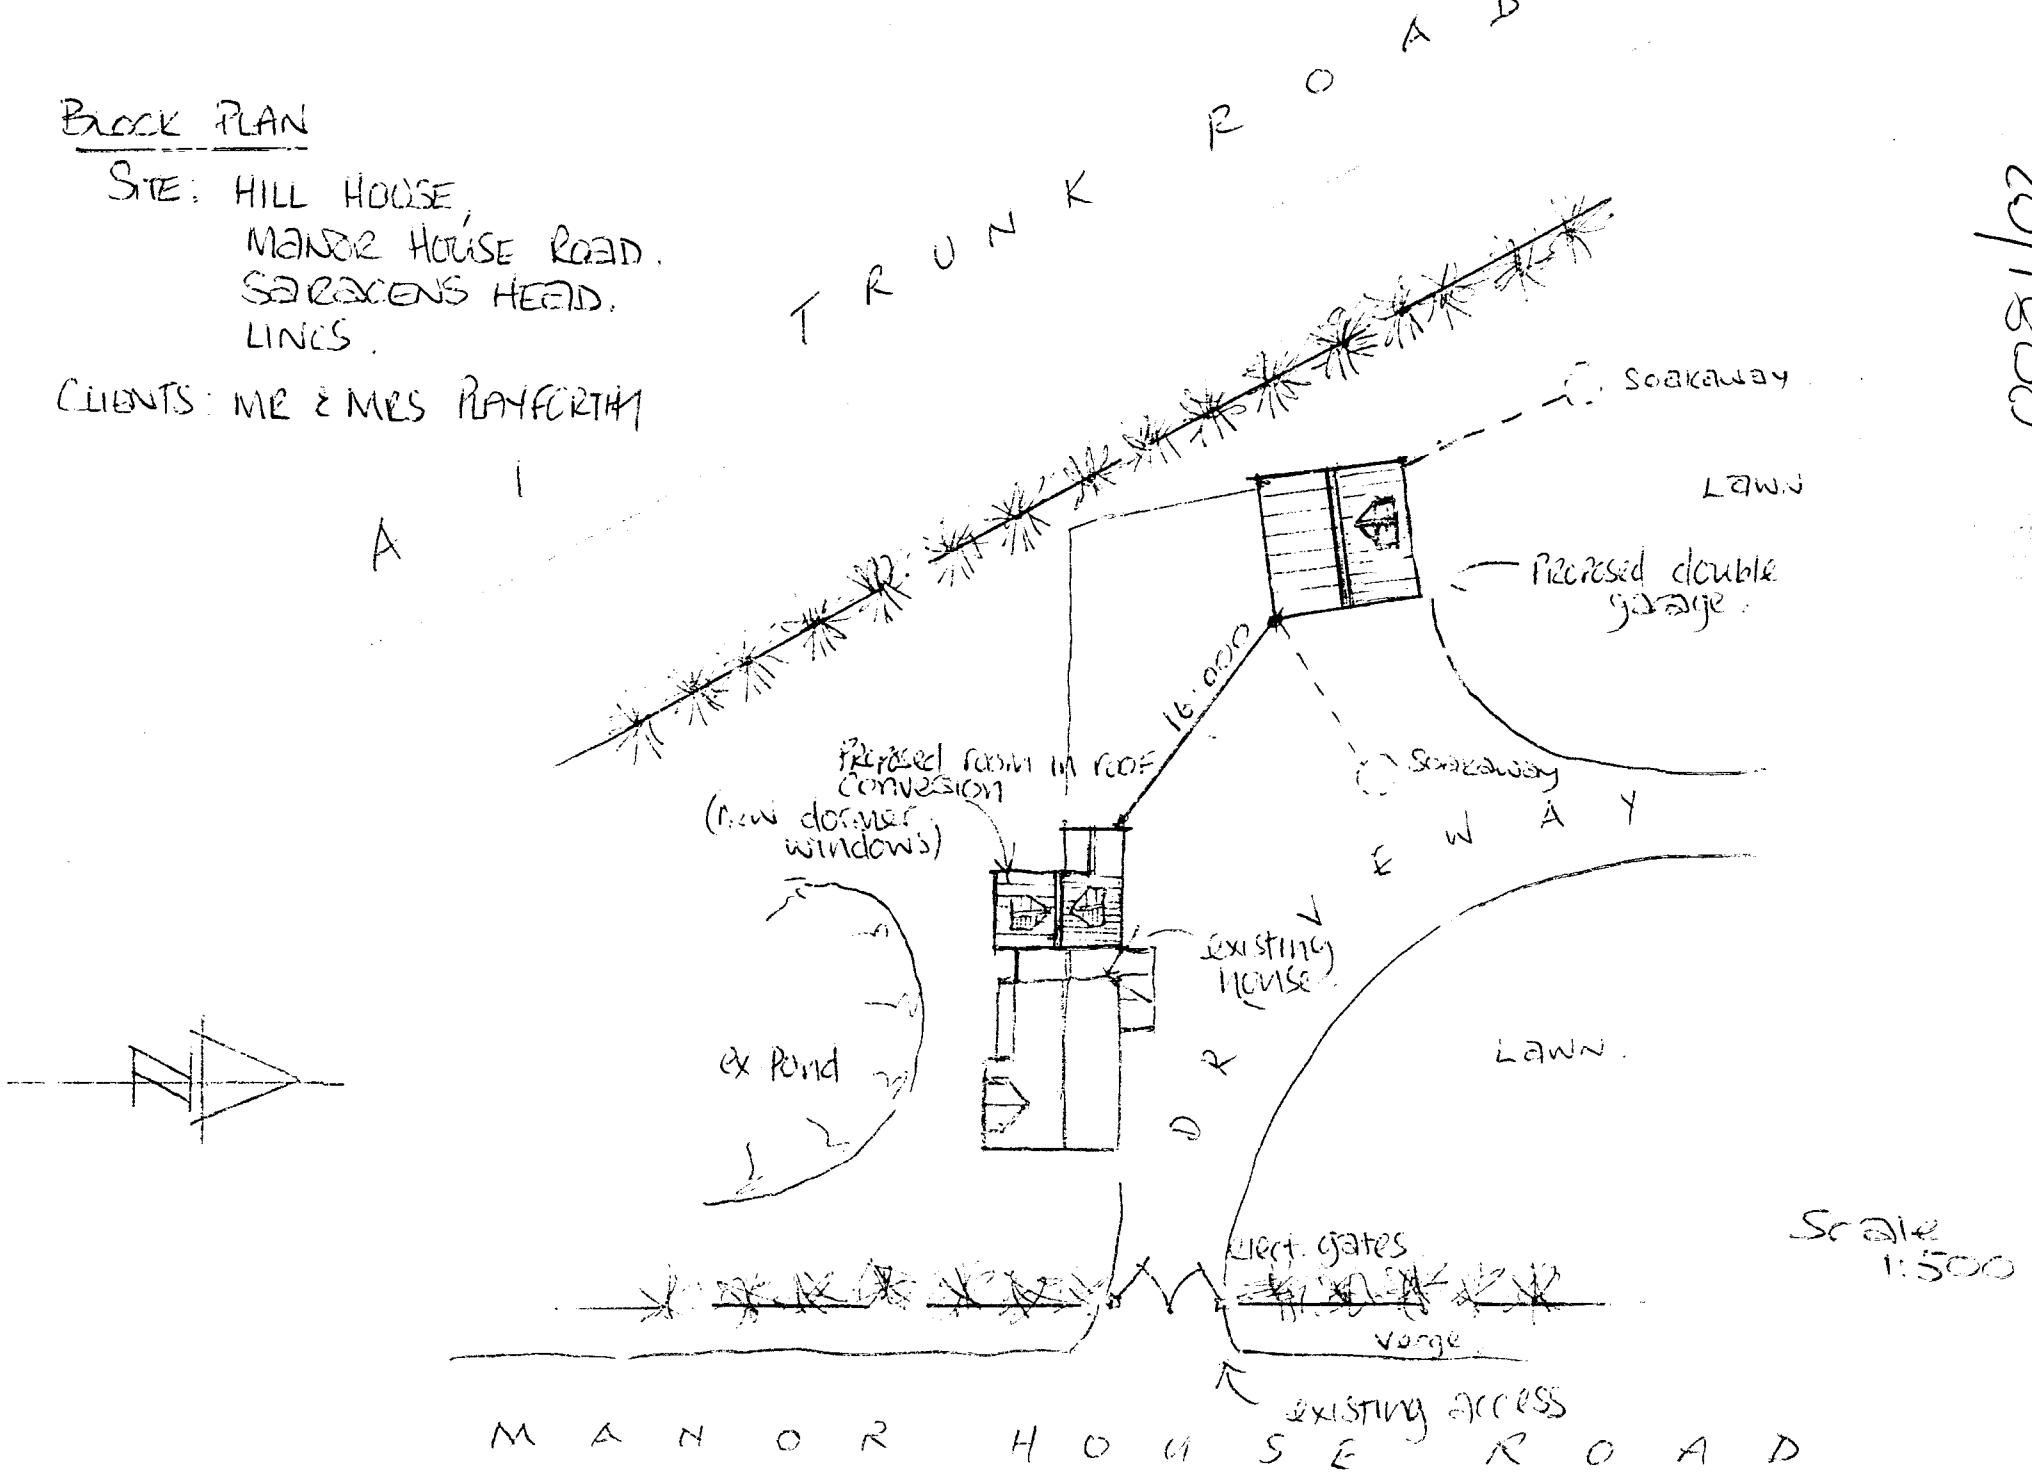


Scale 1:500


0081/02

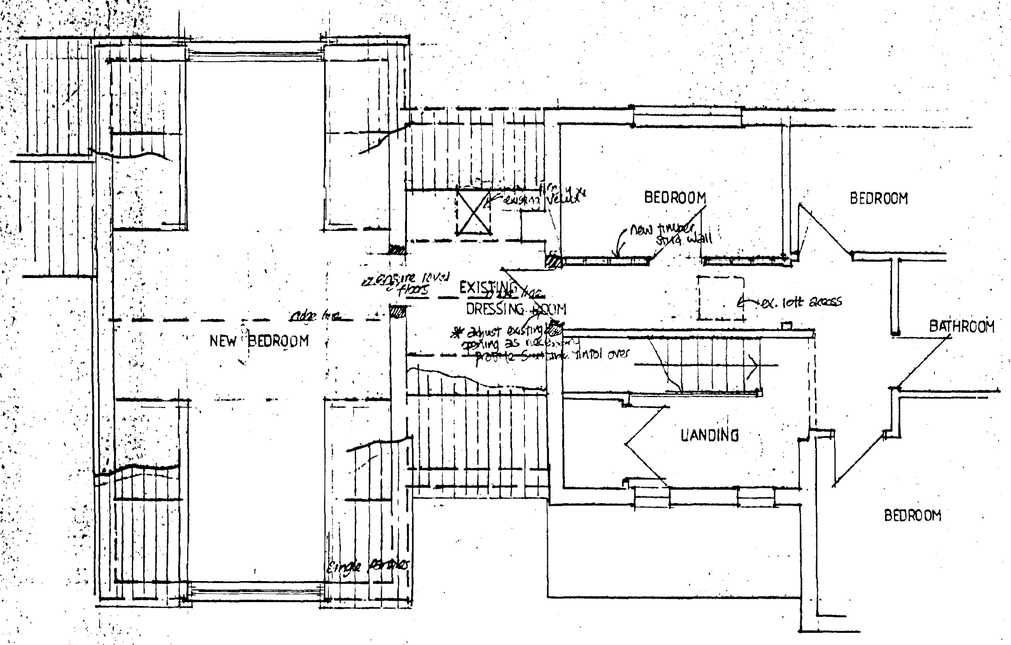


FIRST FLOOR PLAN

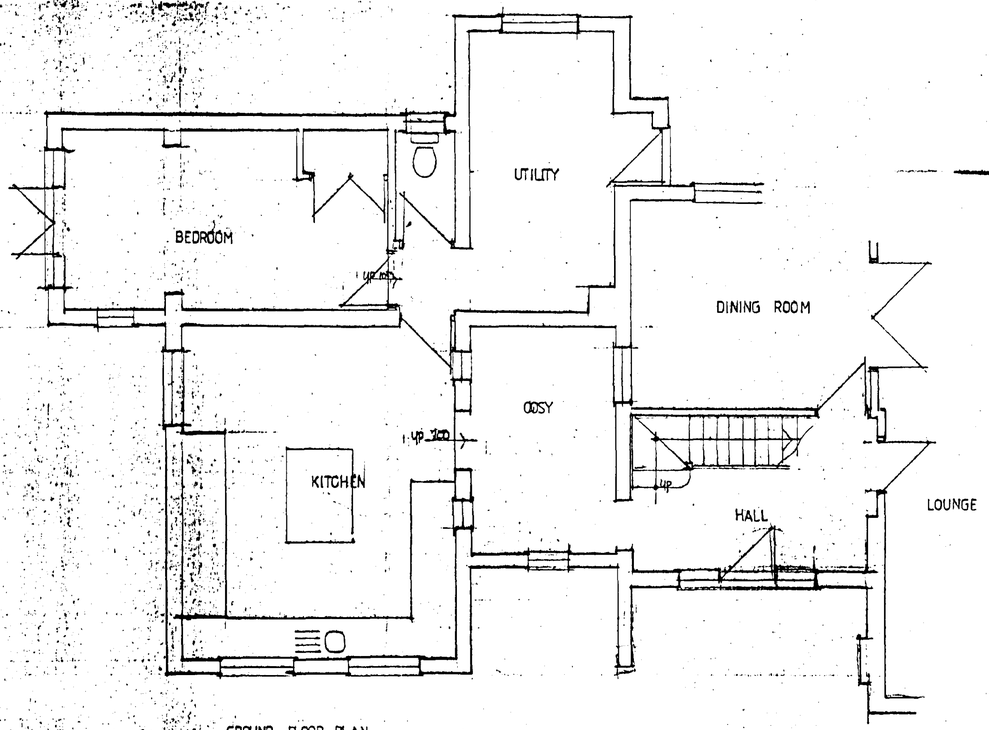


GROUND FLOOR PLAN

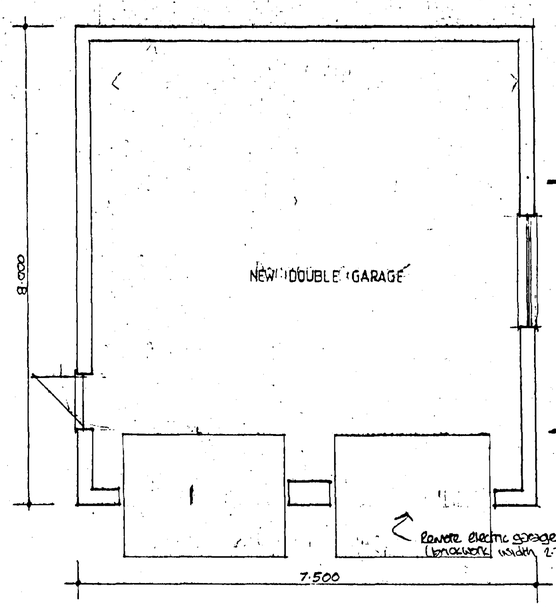


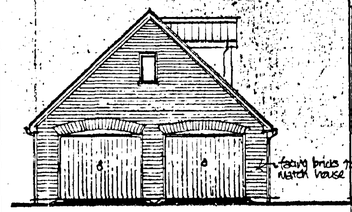

FRONT

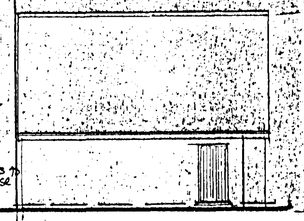


SIDE

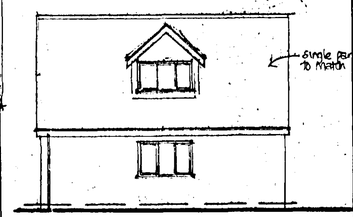

SIDE




REAR

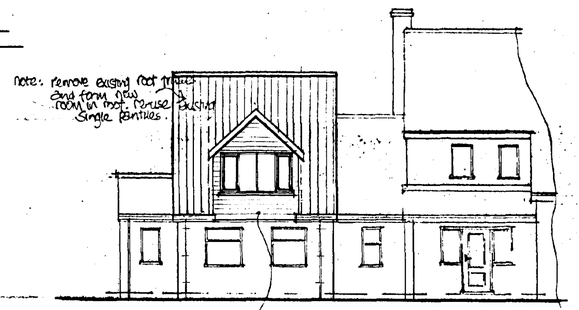

FRONT



SIDE

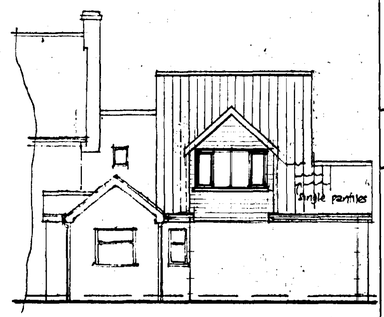

REAR

NOTES
All dimensions must be checked on site and not scaled from this drawing.

AMENDED PLAN
Ref. A

Planning Department
- 2 DEC 2002
0081/02

	Date	Revisions
A	Nov '02	AMEND DORMER DESIGN

© copyright

Client
MR AND MRS PLAYFORTH


Job Title
PROPOSED ROOM IN ROOF AND DOUBLE GARAGE
'HILL HOUSE FARM'
OLD MANOR ROAD, SARACENS HEAD, SPALDING. LINCS.

Drawing Title
PLANNING ONLY


Scale 1:50, 1:100


Date DEC 2001 | Drawn by LWS

Drg No. 573/02/04 | Rev. A

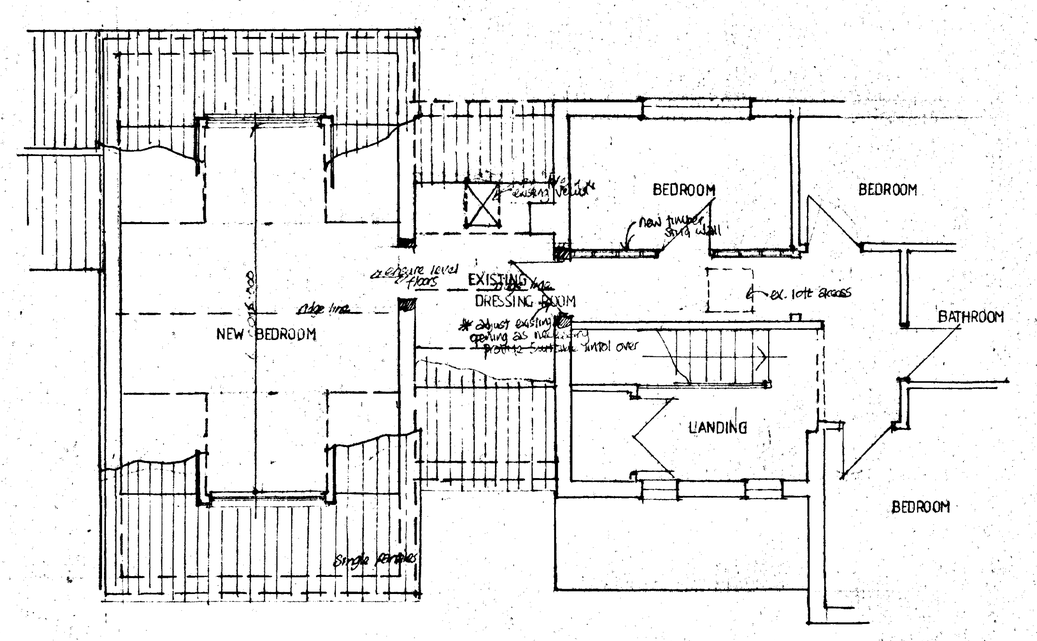


FIRST FLOOR PLAN

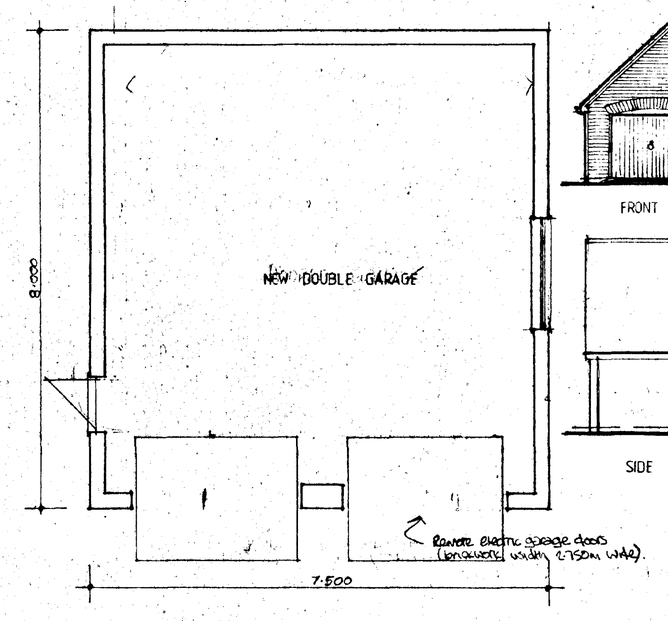


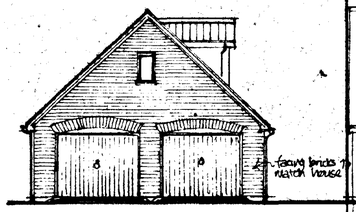


FRONT

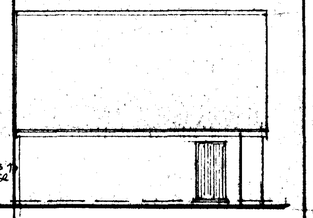

SIDE

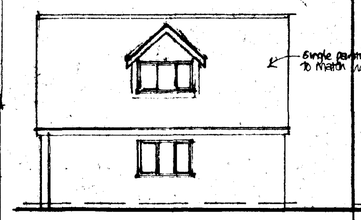

SIDE

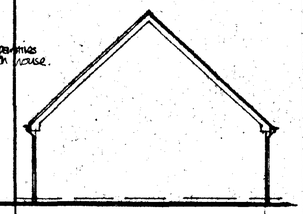


REAR




FRONT


SIDE

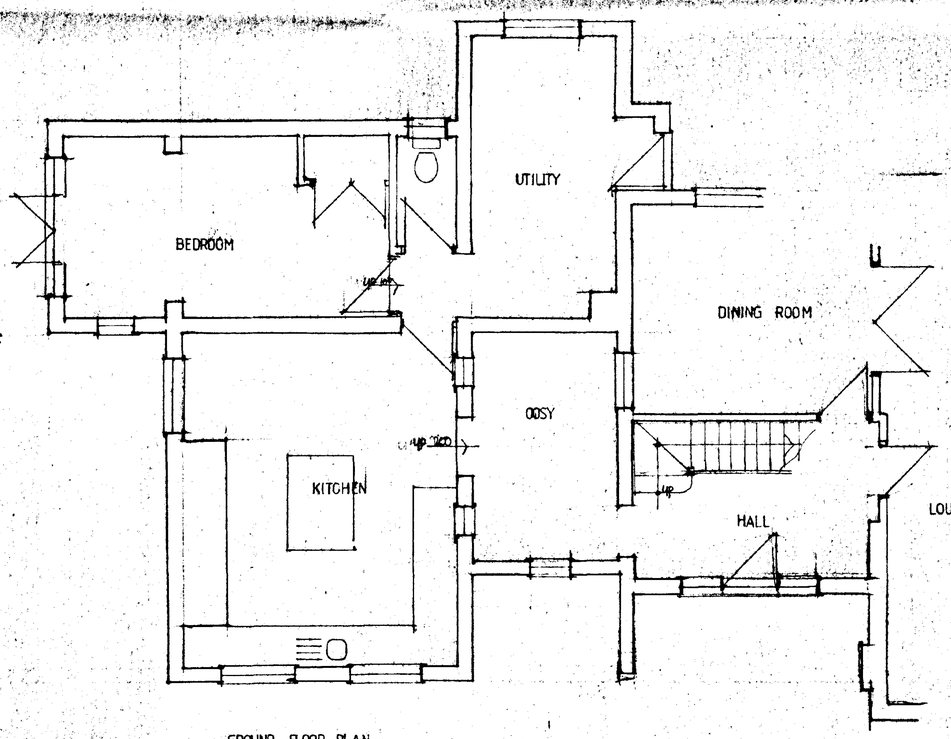

GROUND FLOOR PLAN

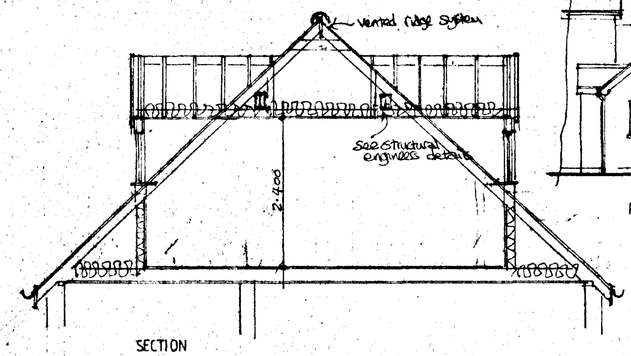

SECTION

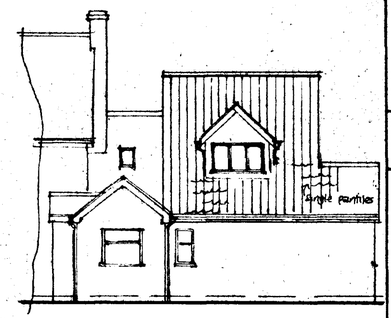

REAR

Planning & Development
24 JAN 2002
Ref 0081/02

DETERMINED PLAN

NOTES

All dimensions must be checked on site and not scaled from this drawing.

A		
	Date	Revisions

© copyright

Client

MR AND MRS PLAYFORTH

Job Title

PROPOSED ROOM IN ROOF AND DOUBLE GARAGE.
'HILL HOUSE FARM'
OLD MANOR ROAD, SARACENS HEAD.
SPALDING. LINCS.

Drawing Title

PLANNING ONLY

Scale 1:50, 1:100

Date DEC 2001 **Drawn by** LWB

Drg No. **Rev.**

ARCHITECT STANDARD

841 x 594mm A1