


This drawing may not be reproduced, made use of or issued to a third party without permission of : Gleeds Building Surveying Ltd, DO NOT SCALE - The contractor is responsible for checking all details and dimensions on site and using these in his tender submission and all subsequent work on site, THIS IS A CAD DRAWING - DO NOT ALTER


The Components...

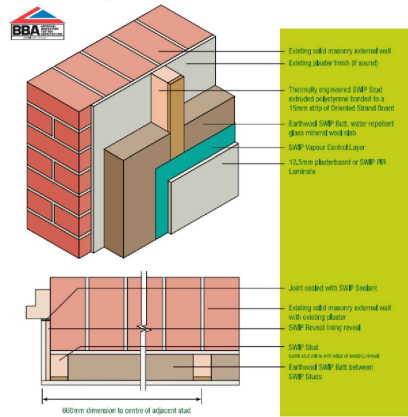

SWIP Stud				
Thickness (mm)	Width (mm)	Length (mm)	Thermal conductivity (W/mK)	Thermal resistance (m ² K/W)
100	100	2400	0.035	1.80
100	100	2400	0.035	2.04

Earthwood SWIP Batt				
Thickness (mm)	Width (mm)	Length (mm)	Thermal conductivity (W/mK)	Thermal resistance (m ² K/W)
60	100	1700	0.035	1.05
90	100	1700	0.035	2.00

SWIP IWI Data Sheet

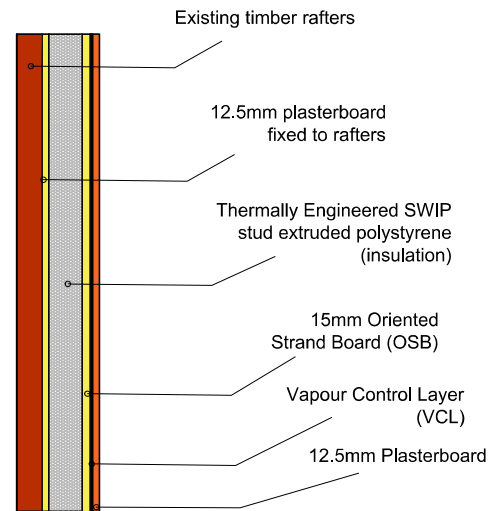

Proposed Loft IWI Section Scale 1:10 @ A3

Rev.	Description	By	Date
Client			
East Lindsey District Council			
Project			
Listed Building Planning Application			
Drawing Title			
Proposed IWI Section 8 Stockwell Gate, Spalding South Holland, Lincolnshire, PE12 6WG			
Drawing No. BLBS0836-SE-001 - Proposed IWI Section			
Scale	Drawing Status		
Various @ A3	Planning		
Drawn		Checked	
OSP		.	
Date		Rev.	
Feb.'23		.	

gleeds 

Gleeds Building Surveying | T: +44 (0)117 317 3200 | gleeds.com