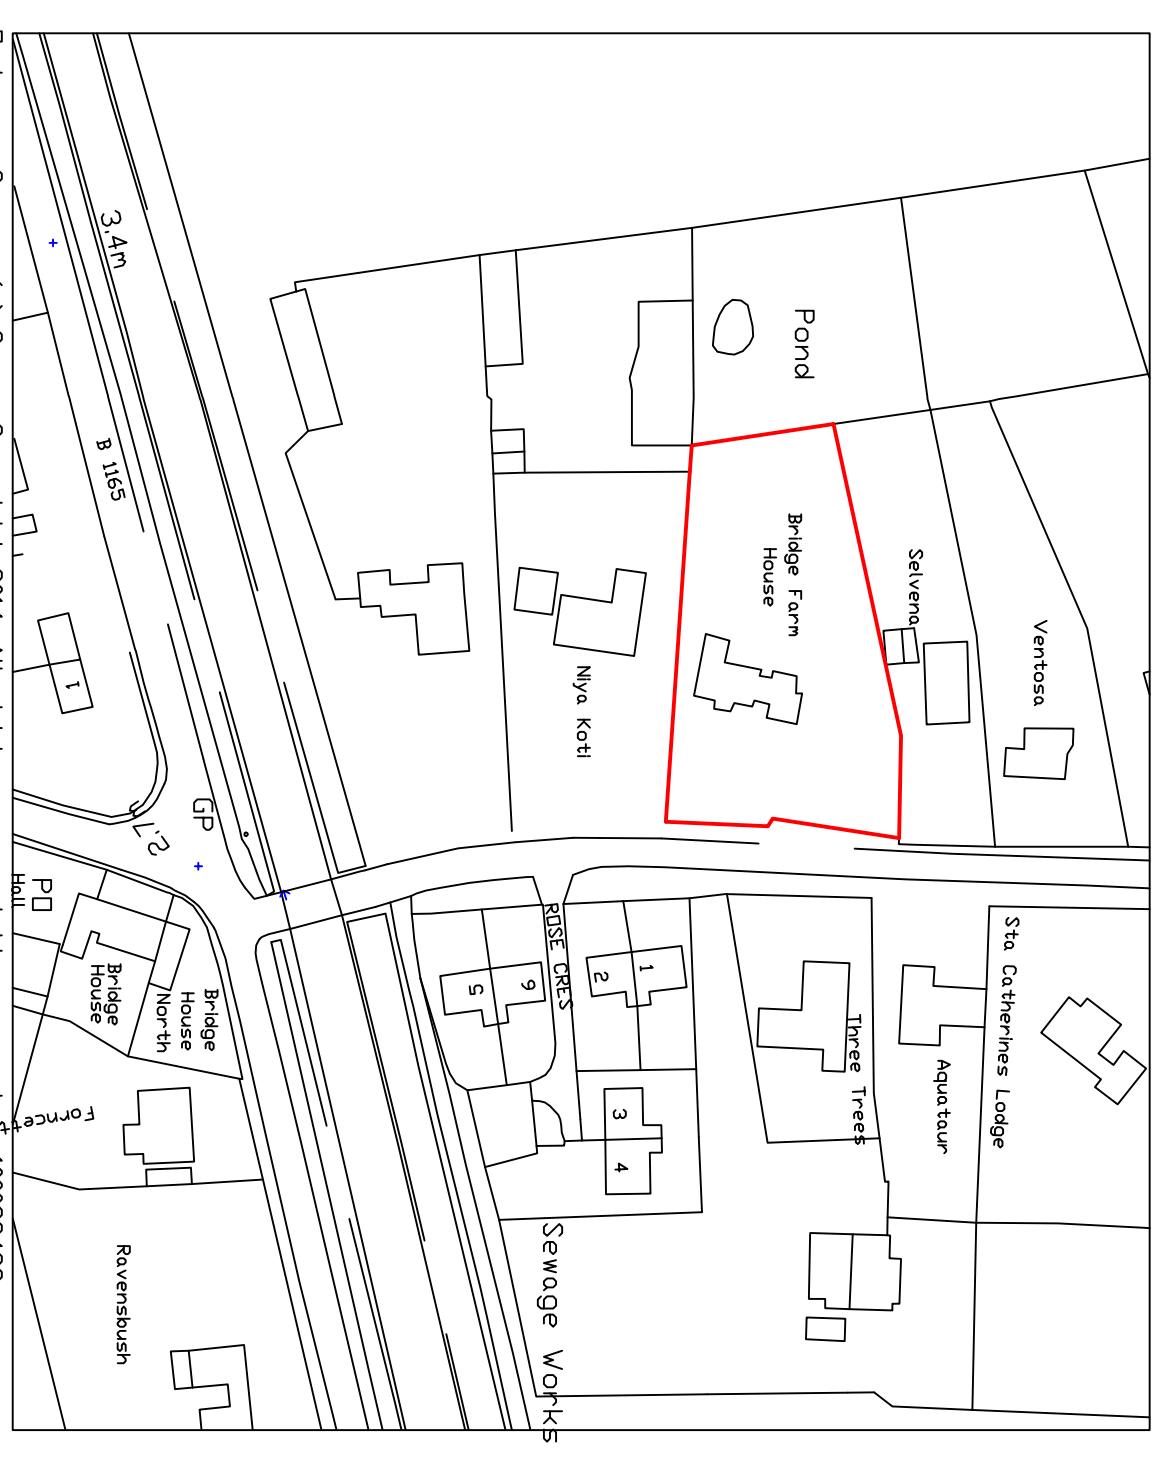
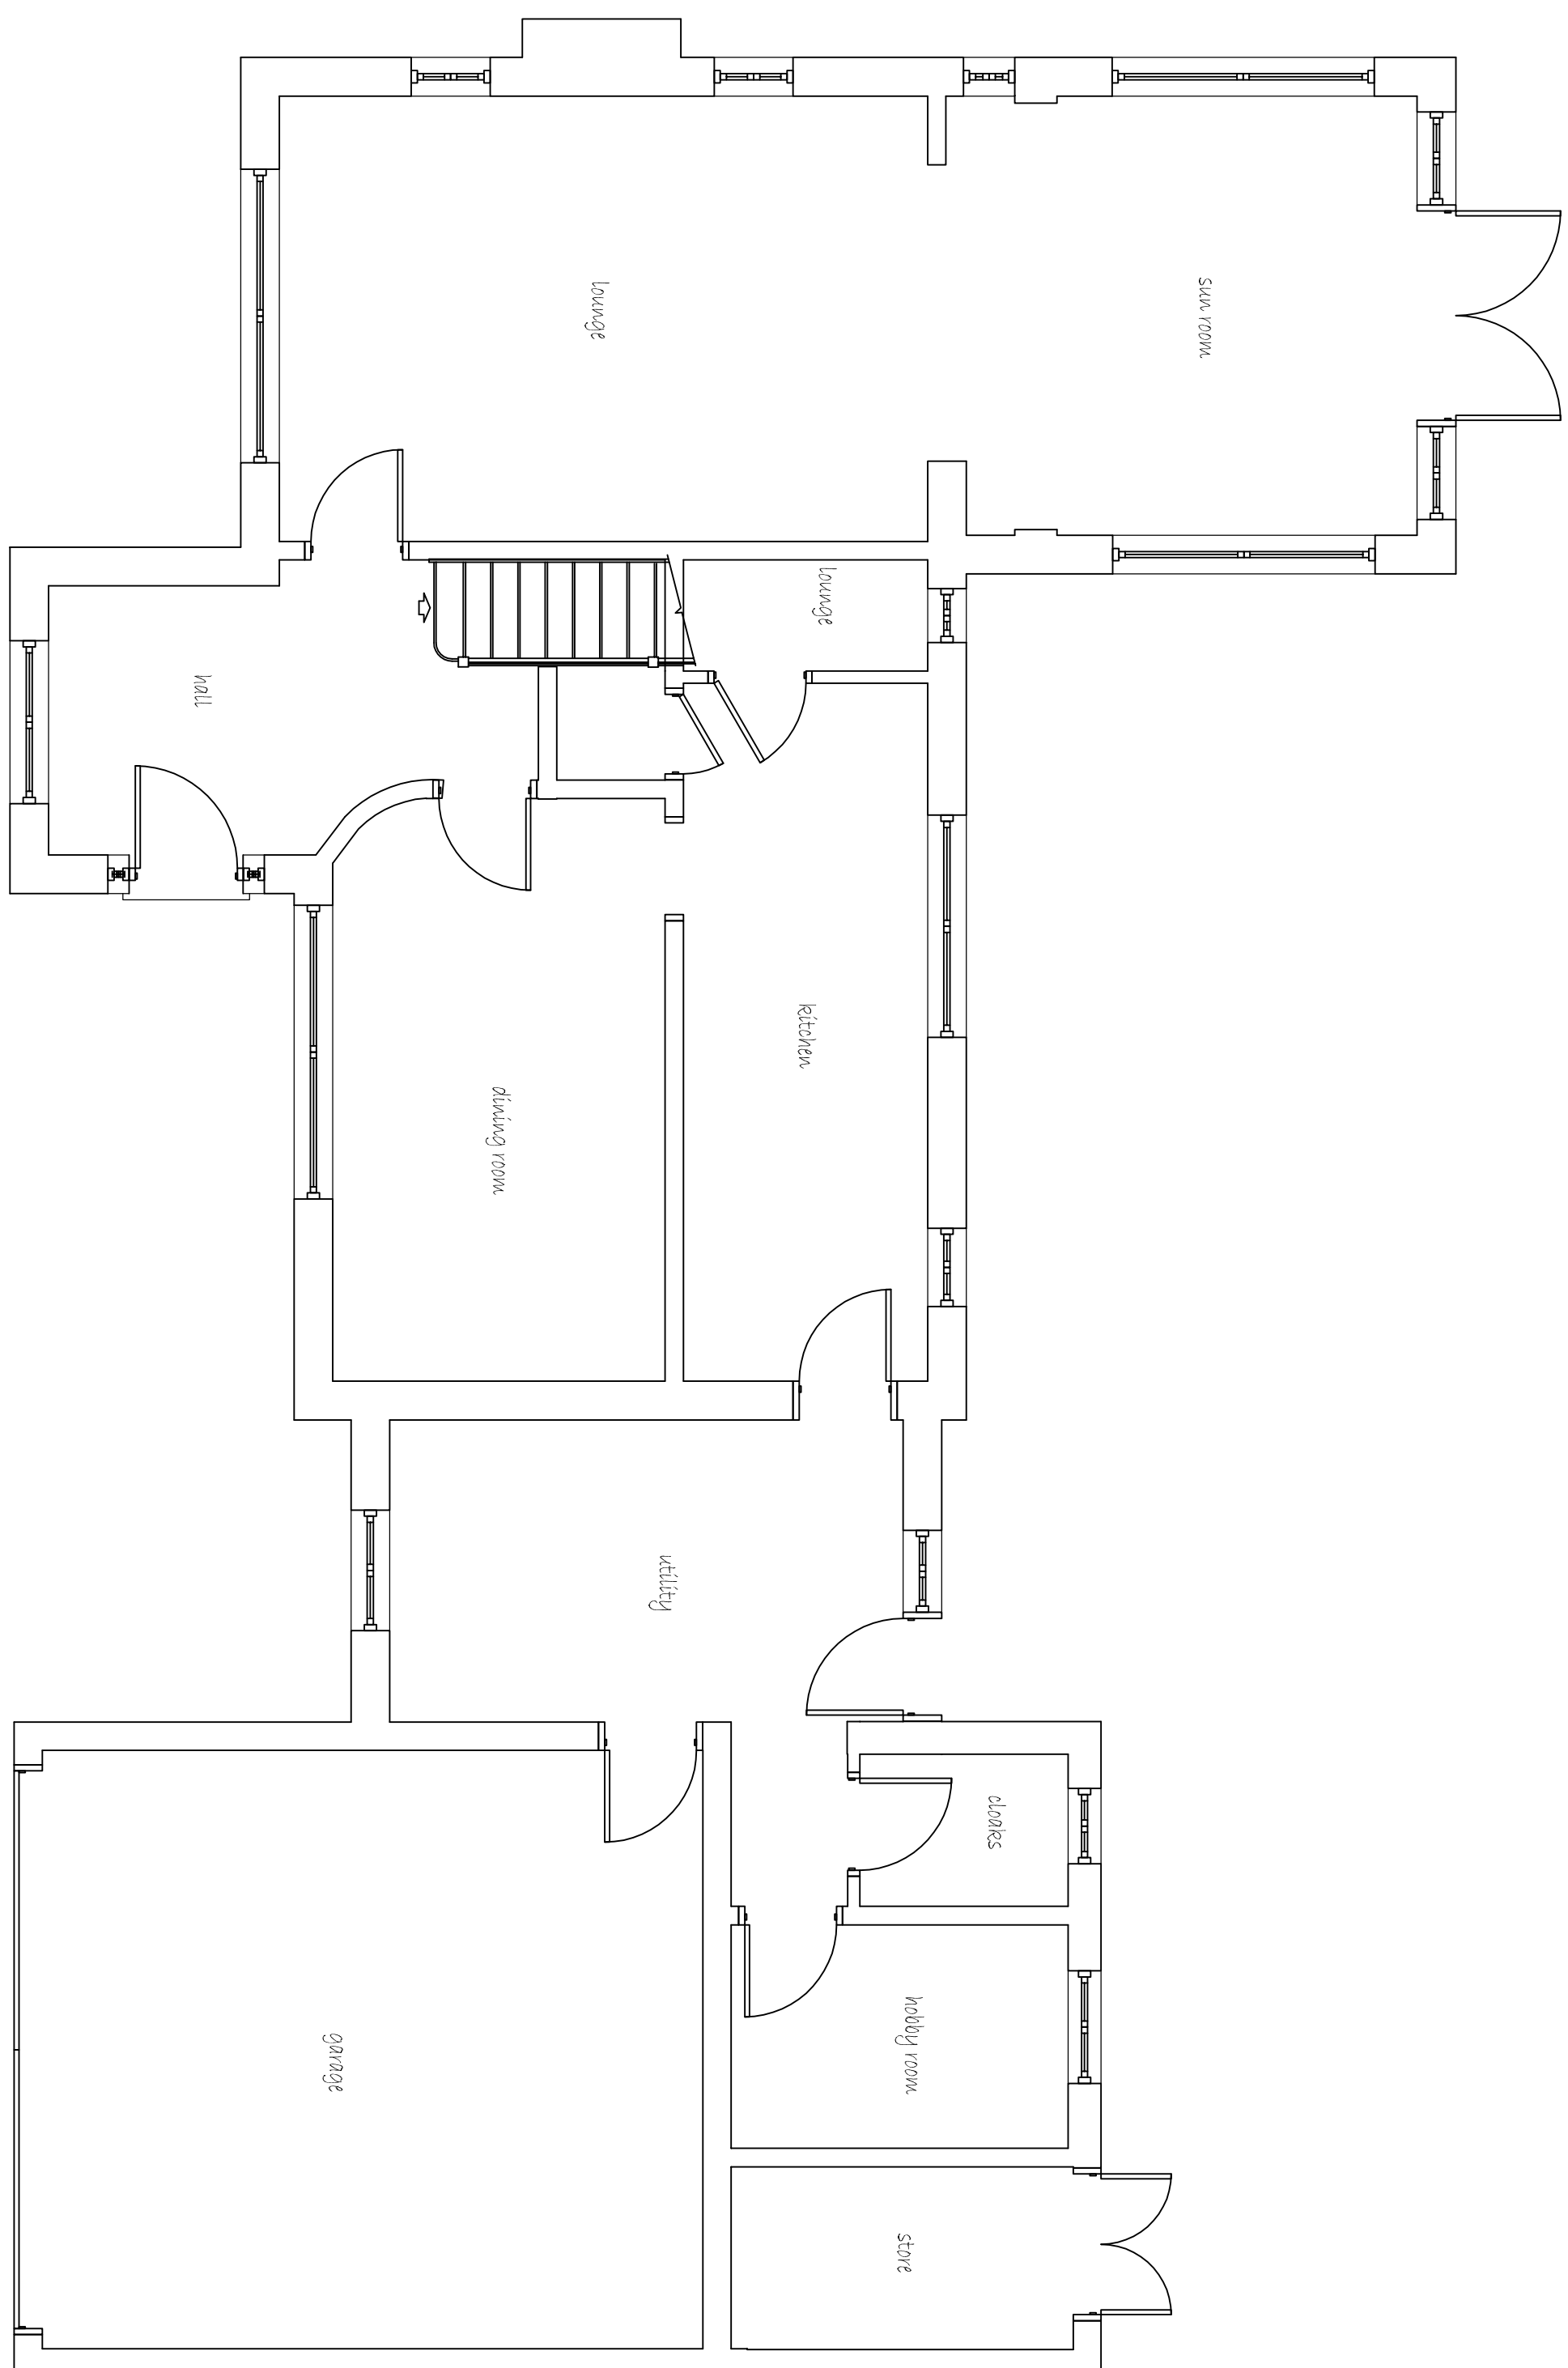
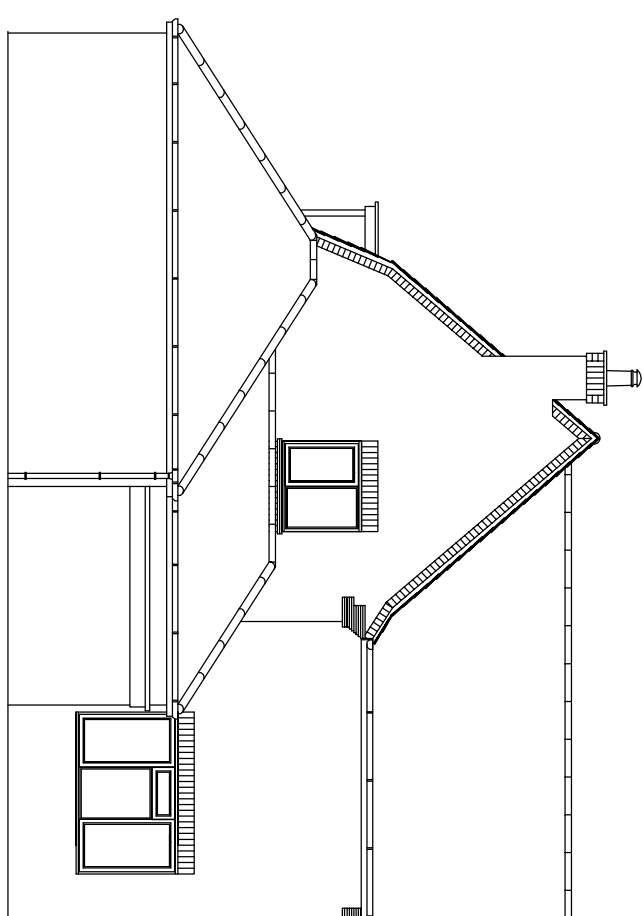
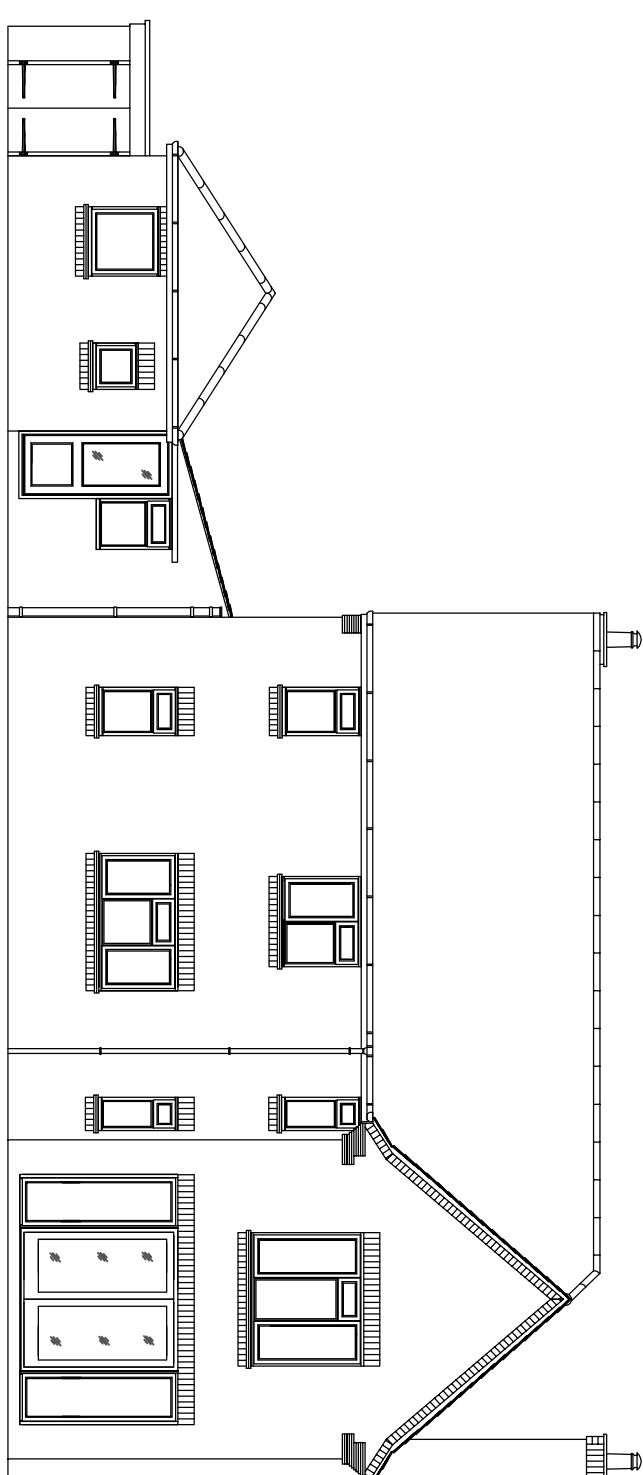


[illegible]

WESTON DESIGN Ltd.
2 Austendyke Road
Weston Hills
Spalding
Lincs. PE12 6BX
Tel : 01775 724171
Fax : 01775 720445
Mobile : 0784 1718457
enquiries@weimainbuildingdesign.co.uk

PROPOSED REAR EXTENSION

Client: MR & MRS PARKNELL
BRIDGE FARM HOUSE
CRANEGATE NORTH
WHAPLODE St. CATHERINES
SPALDING, Lincs

DRAWING:
EXISTING GROUND FLOOR PLAN
EXISTING ELEVATIONS

DRAWING N°:	DATE:
WES/1630/14/00	FEBRUARY 2015

