




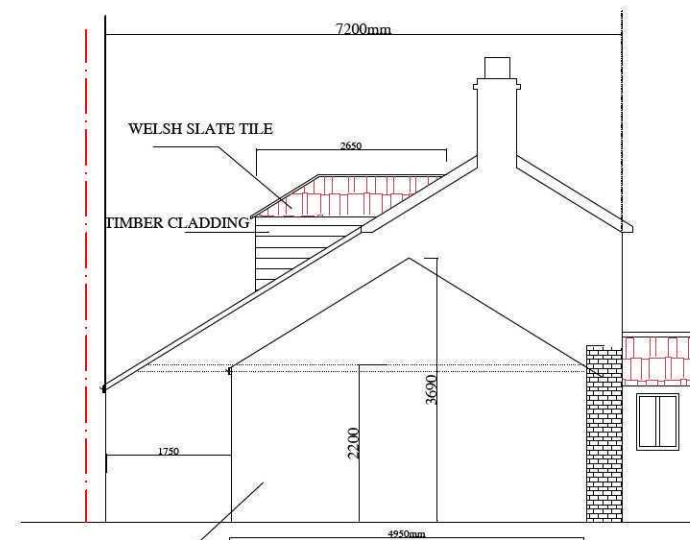


PROPOSED LEFT SIDE ELEVATION
(SOUTH ELEVATION) SCALE: 1/100

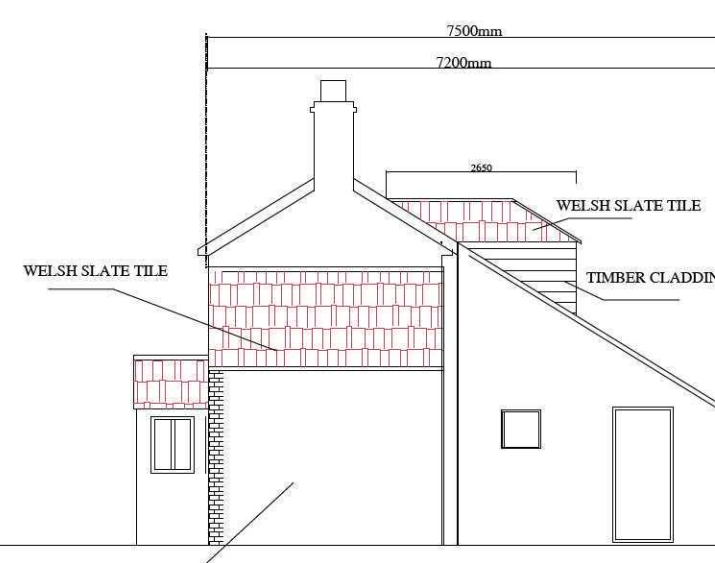

PROPOSED RIGHT SIDE ELEVATION
(NORTH ELEVATION) SCALE: 1/100

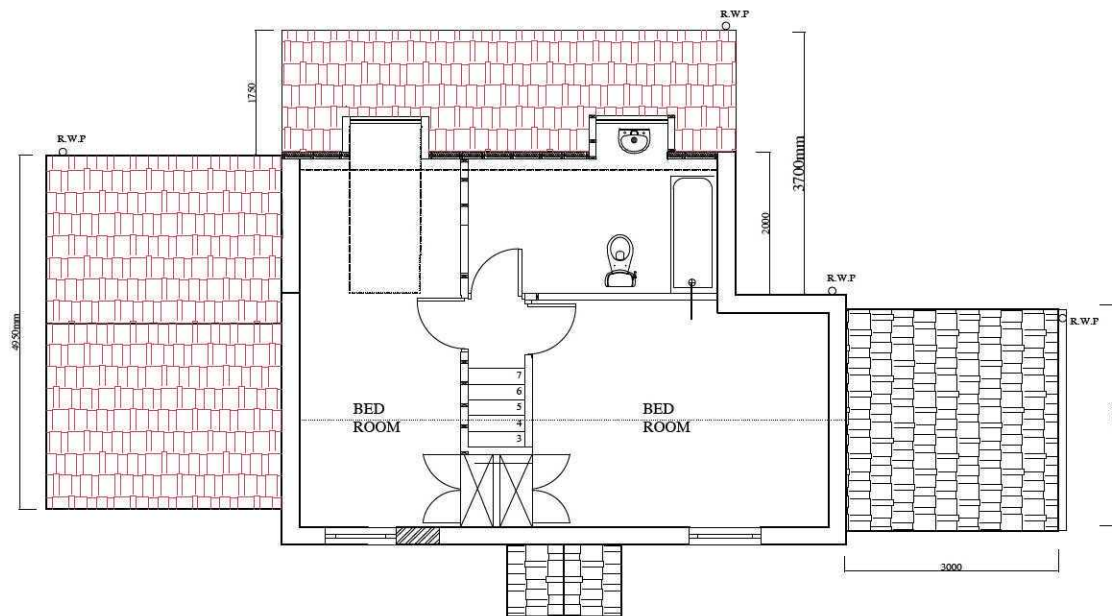

PROPOSED FIRST FLOOR PLAN

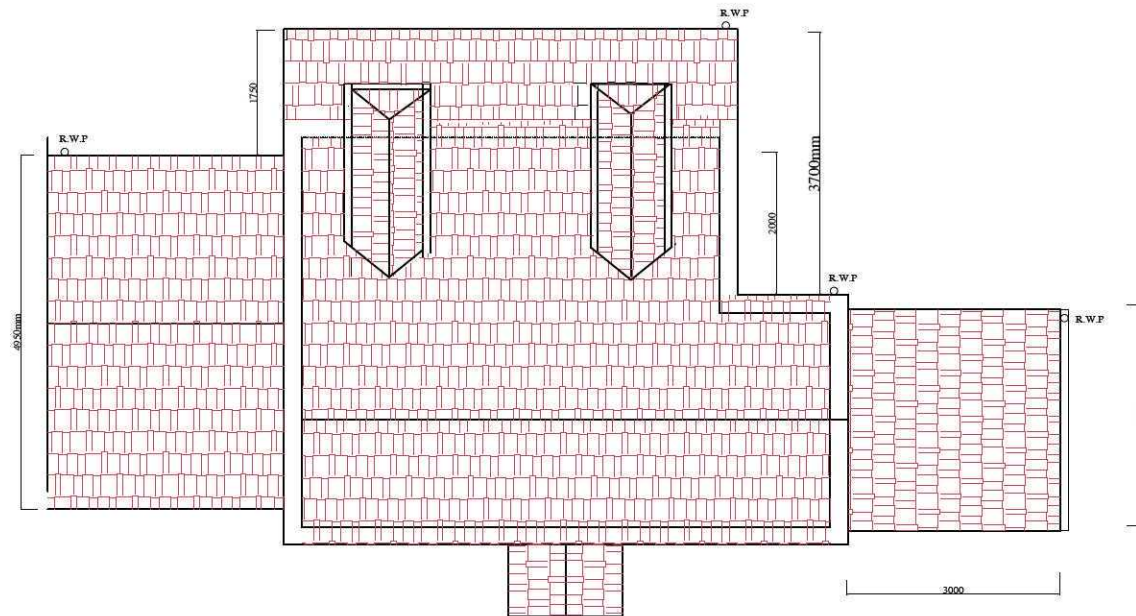

PROPOSED ROOF PLAN

no	revision	date	control
project	Highbury Cottage Back Bank Lincolnshire – PE12-0TT		
drawing title	PROPOSED FLOOR & ROOF PLANS AND SIDE ELEVATIONS		
scale	1/100@A3		
date	FEB 2012		
drw.no	EMI -02-PL04		
ERK Structural & Design Consultants 			
Nurhan Erk Bsc.C.Eng	Address: 189 Latimer Road,N9-9FN	Tel: 07791965691	