


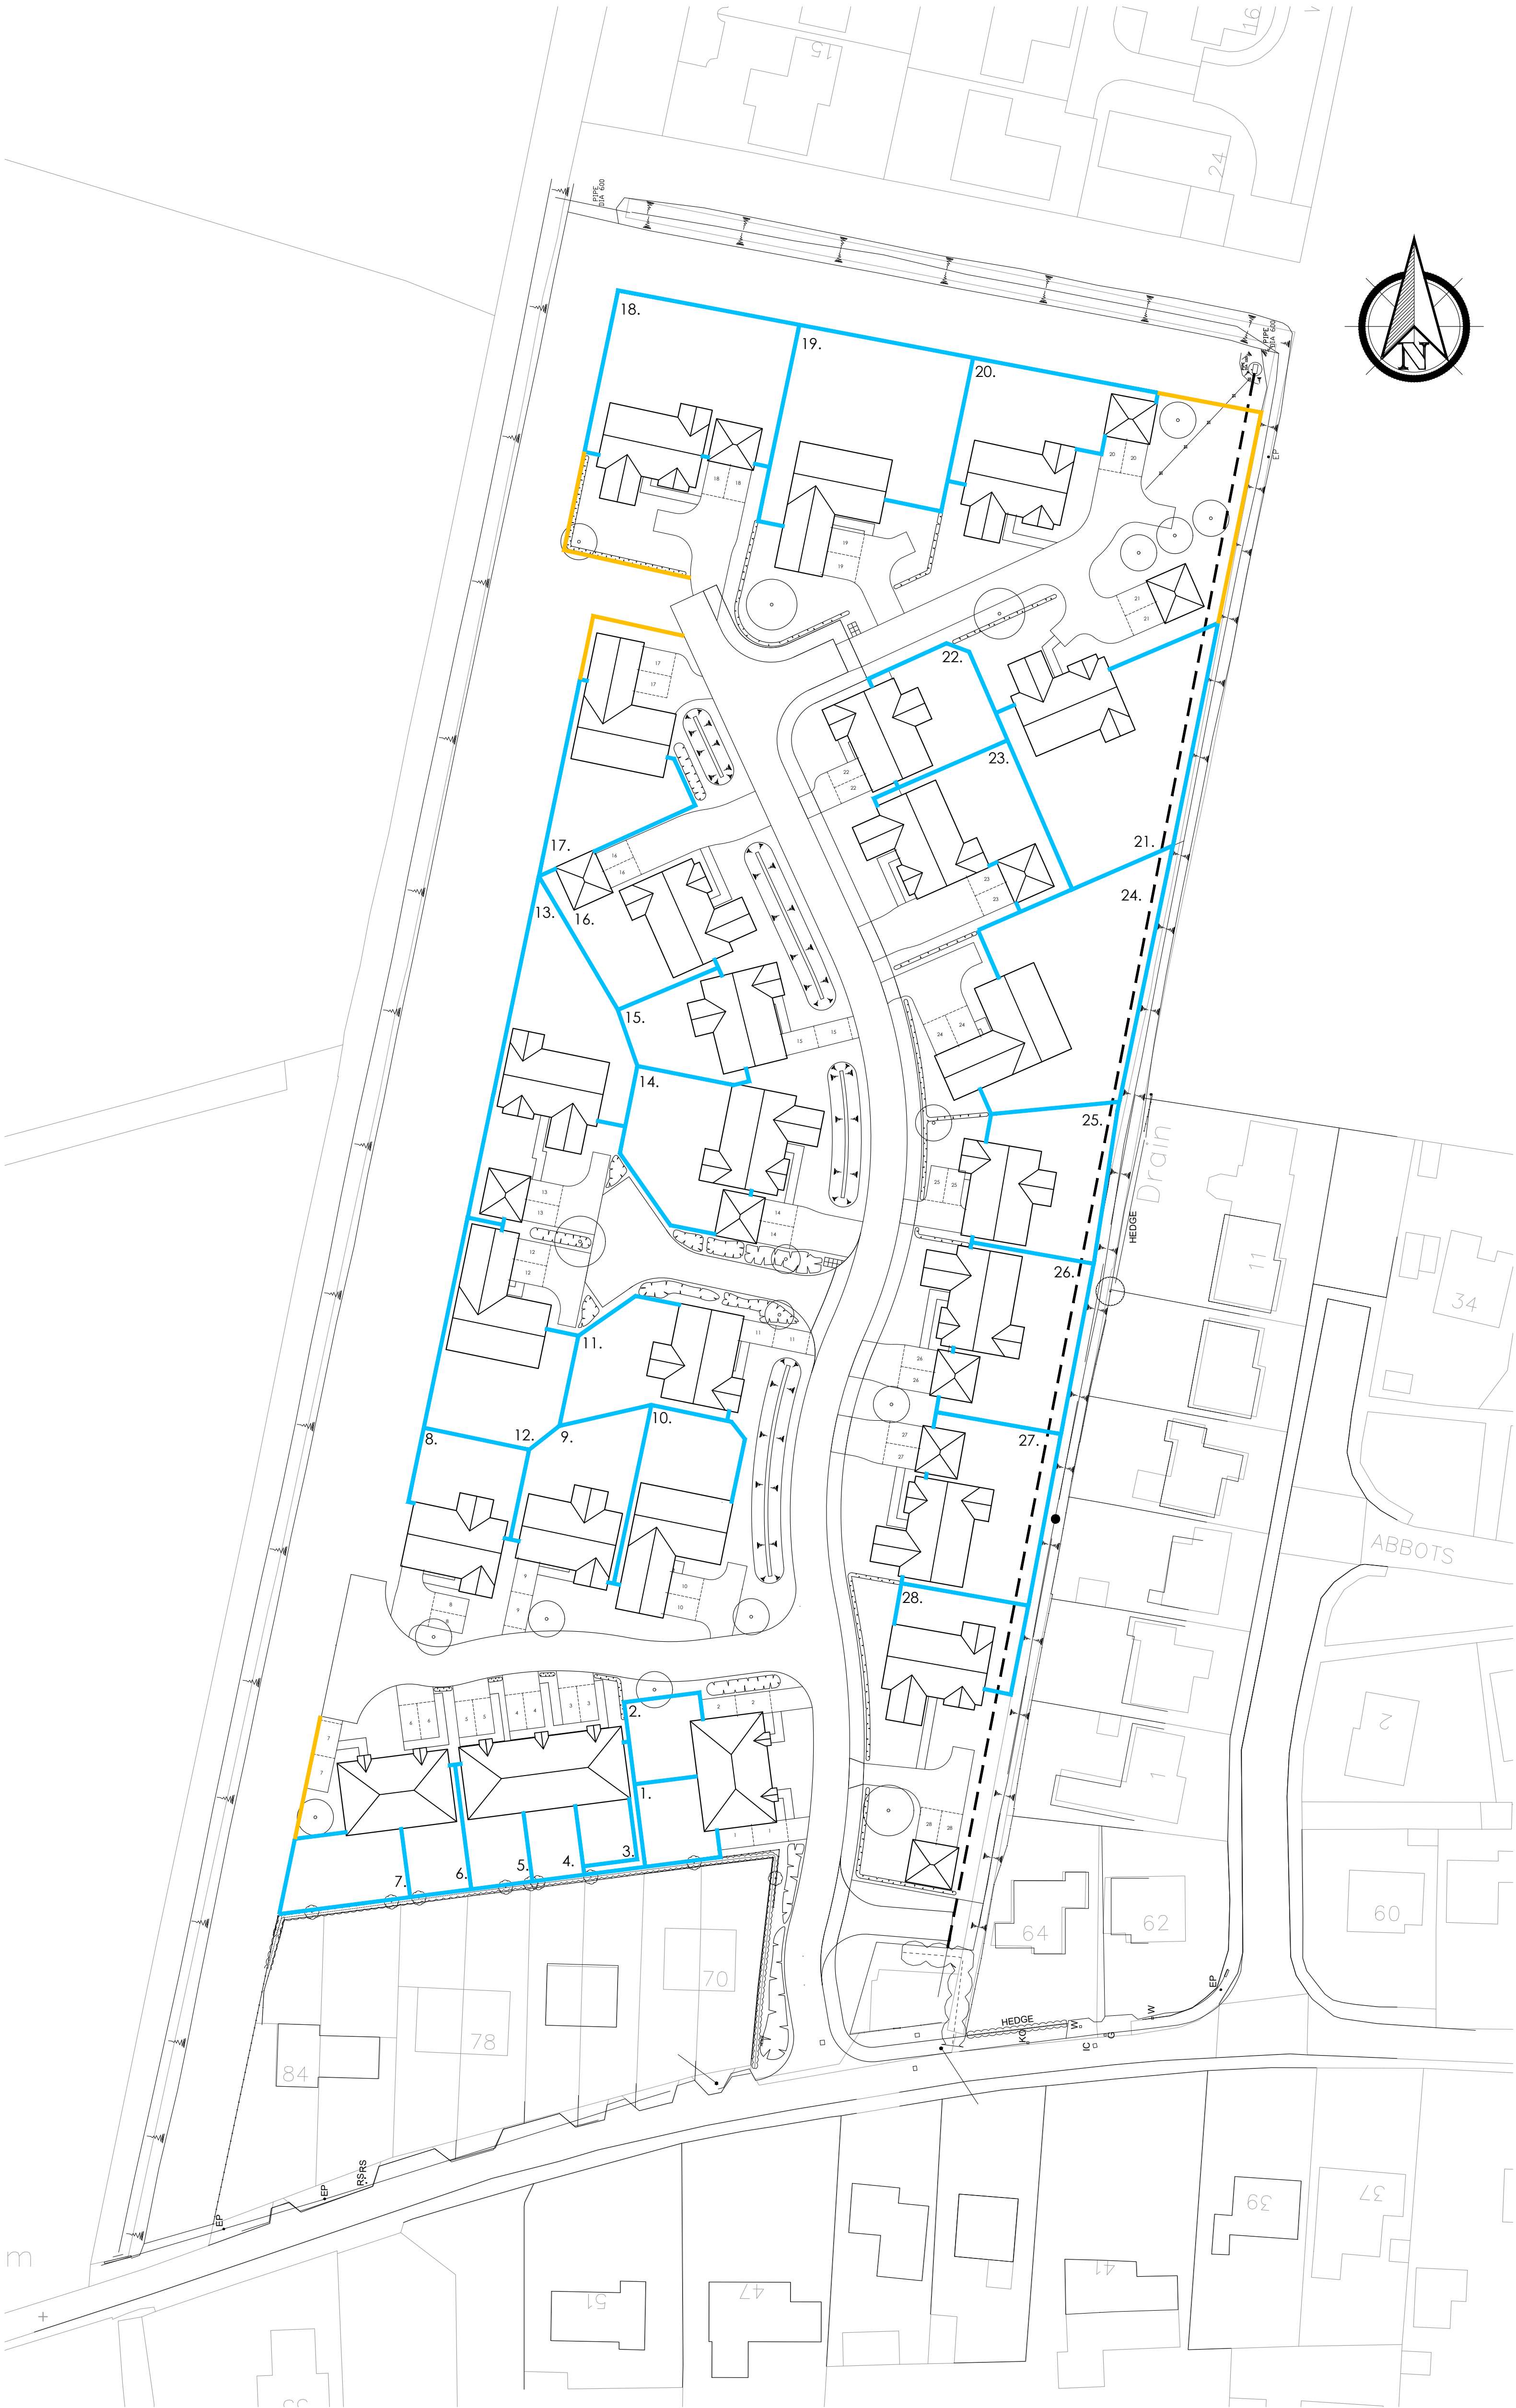

Do not scale directly from this drawing. All discrepancies are to be brought to the attention of the below office.

The copyright to this drawing is owned by studio 11 architecture.

The General Contractor is to check all dimensions on site and report discrepancies to the designer.

All details shown on this drawing, including foundations, are based upon typical site conditions related to the area. No responsibility can be accepted for abnormal conditions which may be discovered during construction, unless reported to the designer, so that design amendments may be considered. Site soil surveys are recommended in respect of foundations to establish specific site conditions before foundation work is undertaken.

The details and information shown hereon relating to existing underground drains, main services, cables, etc., and existing structural details, are as obtained by normal survey observation method. Although all reasonable effort has been made, no guarantee can be made or given for the completeness or accuracy of this information.

BOUNDARY TREATMENT KEY

- 1.8m Close Board Fence
- 1.2m Post and Rail Fence

REVISION	DATE	DRAWN	DESCRIPTION
ISSUE STATUS			
PRELIMINARY			
STUDIO11 architecture KING'S LYNN INNOVATION CENTRE, INNOVATION DRIVE, KING'S LYNN, PE30 5BY T: 01553 970033 E: design@studio11architecture.co.uk W: www.studio11architecture.co.uk			
CLIENT	RTW Developments		
PROJECT	Proposed residential development on land off Cobgate, Whaplode		
DRAWING	Boundary Treatment Plan		
DRAWN	EG	PROJECT DESIGNER	KB
PROJECT DIRECTOR	KB	DATE	07.12.2022
SCALE	1:500	PAPER SIZE	A1
DRAWING NUMBER	544.BT.01		