

See Drawing 544.LD.02

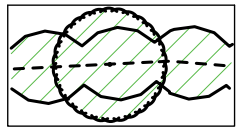
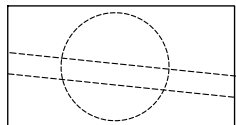
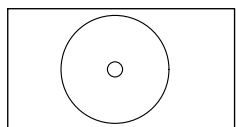
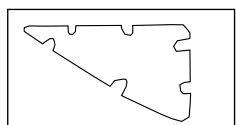
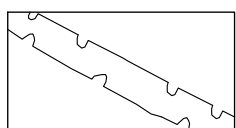
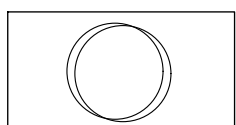
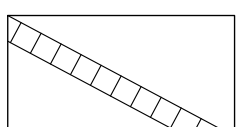
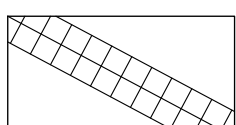
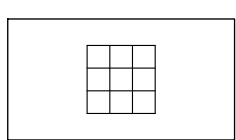
Do not scale directly from this drawing. All discrepancies are to be brought to the attention of the below office.

The copyright to this drawing is owned by studio 11 architecture.

The General Contractor is to check all dimensions on site and report discrepancies to the designer.

All details shown on this drawing, including foundations, are based upon typical site conditions related to the area. No responsibility can be accepted for abnormal conditions which may be discovered during construction, unless reported to the designer, so that design amendments may be considered. Site soil surveys are recommended in respect of foundations to establish specific site conditions before foundation work is undertaken.

The details and information shown hereon relating to existing underground drains, main services, cables, etc., and existing structural details, are as obtained by normal survey observation method. Although all reasonable effort has been made, no guarantee can be made or given for the completeness or accuracy of this information.

-  Existing tree/ landscaping to be retained
-  Existing hedge/landscaping to be removed.
-  Proposed Tree
-  Proposed shrub planting
-  Hedge
-  Specimen Shrub
-  1 x 600mm x 600mm grey paving slabs to Rear
-  2 x 600mm x 600mm grey paving slabs to front
-  1.8 X 1.8m Patio



HEDGE PLANTING						
	Species	No. Breaks	Type	Overall Height	Root Condition	No.
Cb	Carpinus betulus	5 - 7	1+1	60-90	Bareroot	390

GENERAL PLANTING						
	Species	No. Breaks	Type	Overall Height	Root Condition	No.
Cs	Ceanothus 'Skylark'	5 - 7	3L	20-30	3L	21
HMB	Hebe 'Midsummer Beauty'	5 - 7	3L	45-60	3L	284

TREE PLANTING				
	Species	Girth	Overall Height	Root Condition
Pns	Prunus hillier 'Spire'	12-14	4-5m	Bareroot x 2
PpC	Prunus padus 'Colorata'	12-14	4-5m	Bareroot x 2

REVISION DATE DRAWN DESCRIPTION

ISSUE STATUS

PRELIMINARY



STUDIO11
architecture
KING'S LYNN INNOVATION CENTRE,
INNOVATION DRIVE, KING'S LYNN,
PE30 5BY
T: 01553 970033
E: design@studio11architecture.co.uk
W: www.studio11architecture.co.uk

CLIENT RTW Developments

PROJECT Proposed residential development on
land off Cobgate, Whaplode

DRAWING Landscaping Details 1 of 3

DRAWN EG	PROJECT DESIGNER KB	PROJECT DIRECTOR KB
DATE 07.12.2022	SCALE 1:200	PAPER SIZE A1

DRAWING NUMBER 544.LD.01