
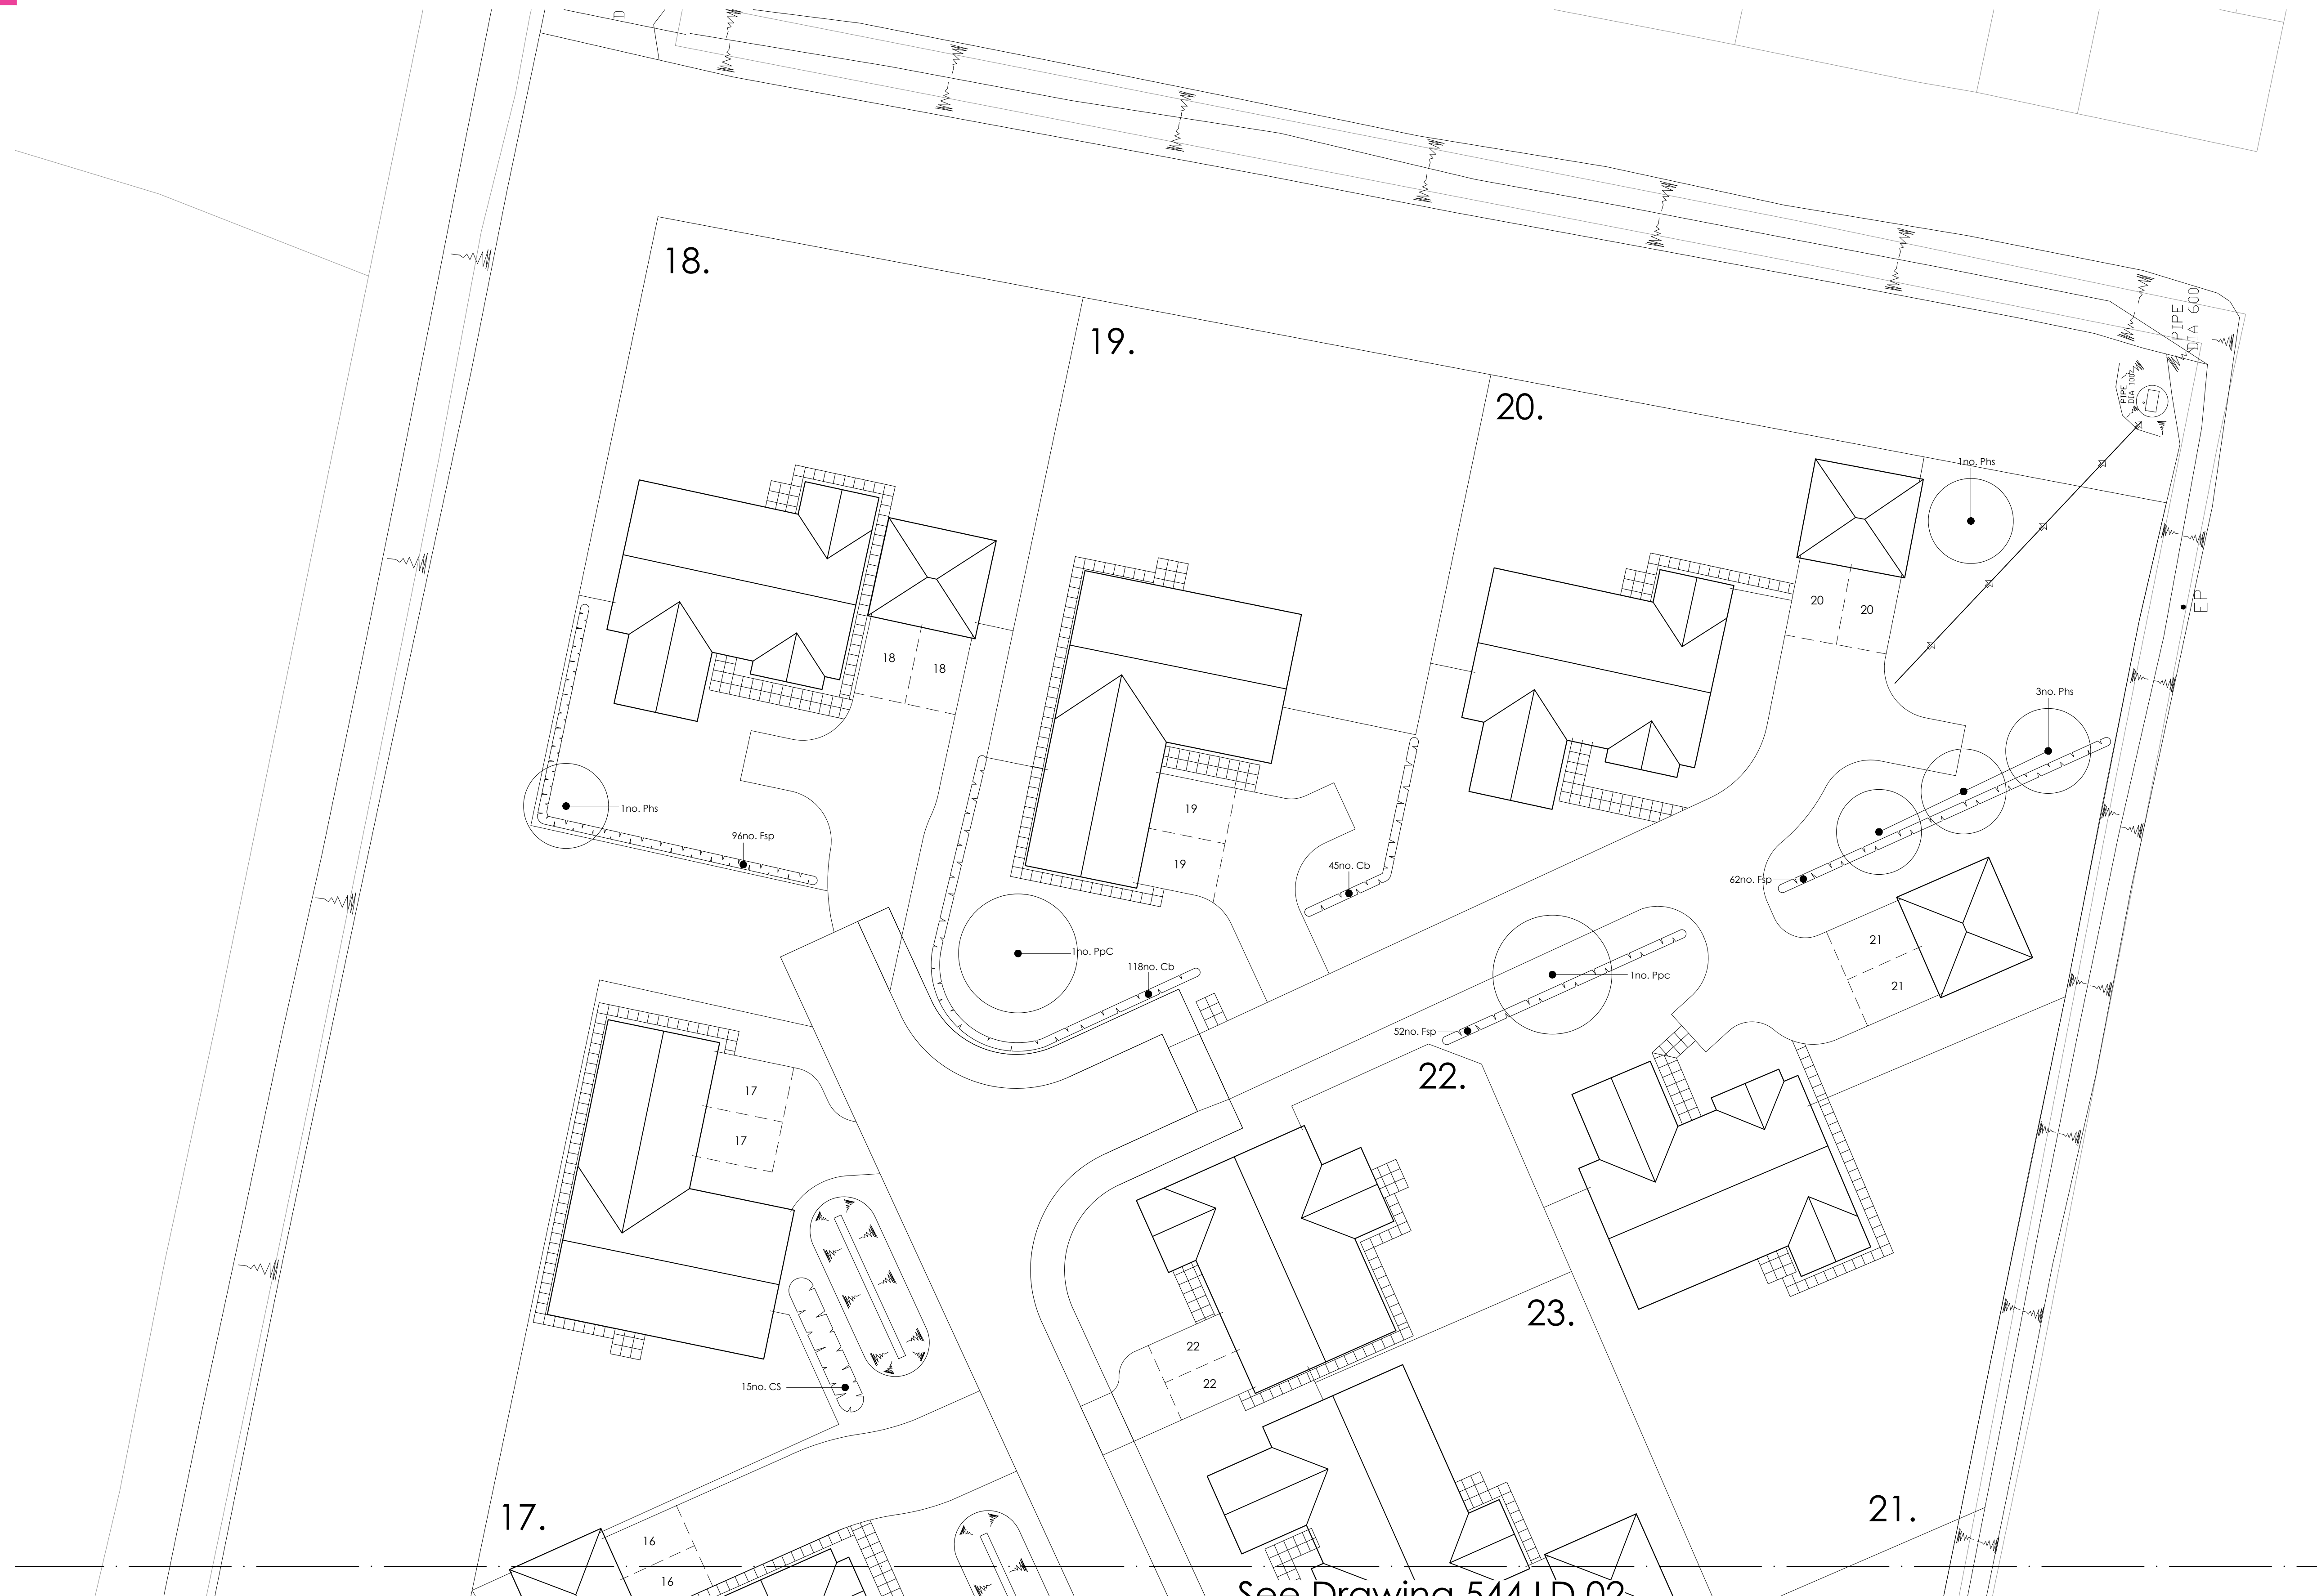


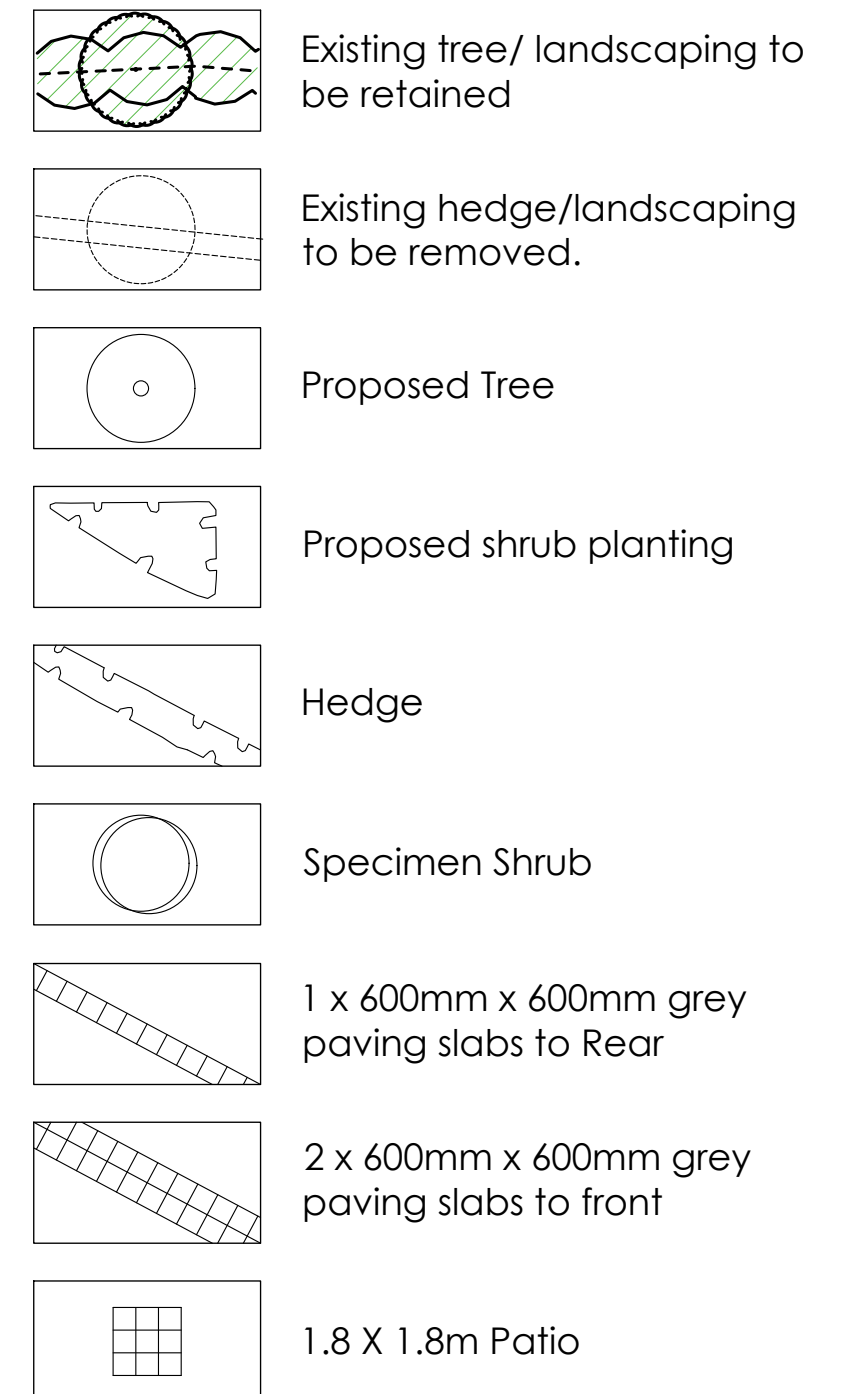

See Drawing 544.LD.02

HEDGE PLANTING

	Species	No. Breaks	Type	Overall Height	Root Condition	No.
Cb	<i>Carpinus betulus</i>	5-7	1+1	60-90	Bareroot	163
Fsp	<i>Fagus sylvatica purpurea</i>	5-7	1+1	60-90	Bareroot	210

GENERAL PLANTING

	Species	No. Breaks	Type	Overall Height	Root Condition	No.
Cs	Ceanothus 'Skylark'	5 - 7	3L	20-30	Container	15

TREE PLANTING

	Species	Girth	Overall Height	Root Condition	No
PhS	Prunus hillier 'Spire'	12-14	4-5m	Bareroot x 2	5
PpC	Prunus padus 'Colorata'	12-14	4-5m	Bareroot x 2	2

REVISION	DATE	DRAWN	DESCRIPTION
----------	------	-------	-------------

ISSUE STATUS

PRELIMINARY



STUDIO11
architecture
KING'S LYNN INNOVATION CENTRE,
INNOVATION DRIVE, KING'S LYNN,
PE30 5BY

T: 01553 970033
E: design@studio11architecture.co.uk
W: www.studio11architecture.co.uk

CLIENT RTW Developments

PROJECT Proposed residential development on land off Cobgate, Whaplode

DRAWING Landscaping Details 3 of 3

DRAWN	PROJECT DESIGNER	PROJECT DIRECTOR
EG	KB	KB

DATE	SCALE	PAPER SIZE
07.12.2022	1:200	A1

DRAWING NUMBER 544.LD.03