



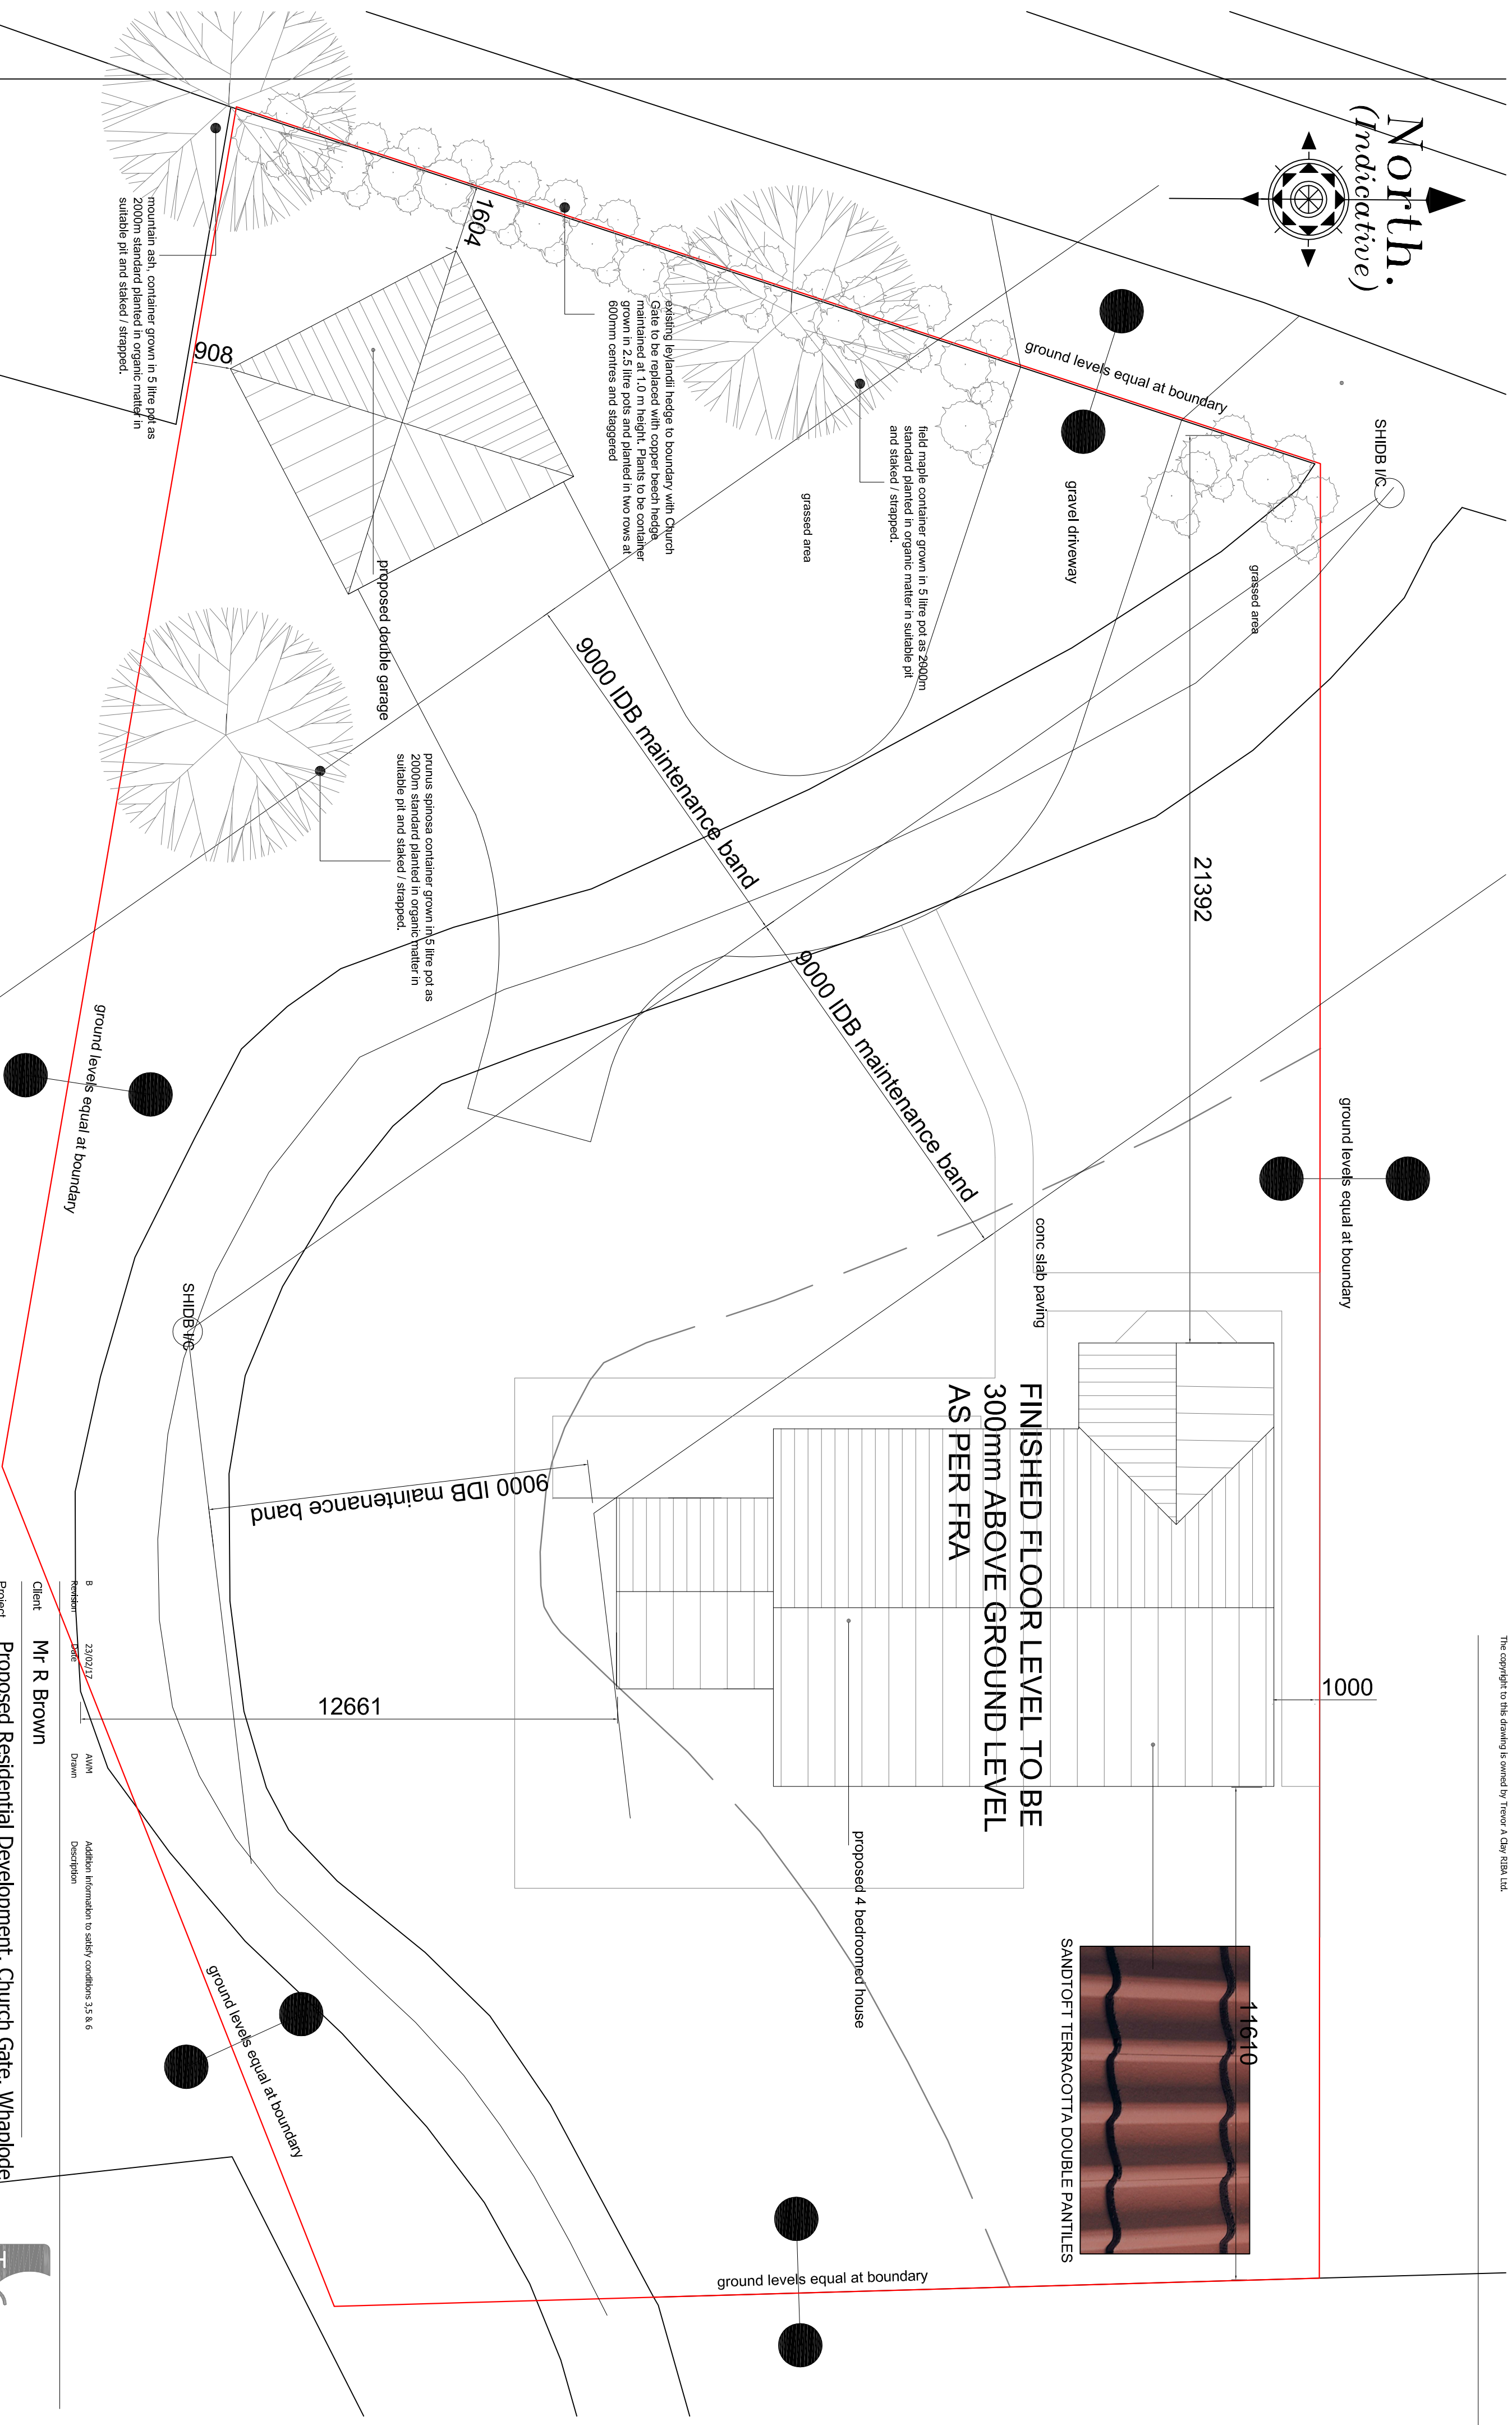

PROPOSED BLOCK PLAN

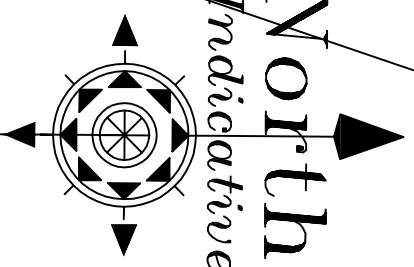

Revision	Date	Drawn	Description
B	23/02/17	AWM	Addition information to safety conditions 3,5 & 6

Client **Mr R Brown**

Project **Proposed Residential Development, Church Gate, Whaplode**

Drawing Block Plan

Scale 1:100, @ A2 Drawn AWM Checked TAC Date 15/06/2016

Trevor A Clay RIBA Ltd, 14 Old Fendike Road, Weston Hills, Spalding, Lincs. PE126DD
01406 380027 07778 597975 trevor@taacarchitects.co.uk

16/463/002B

