


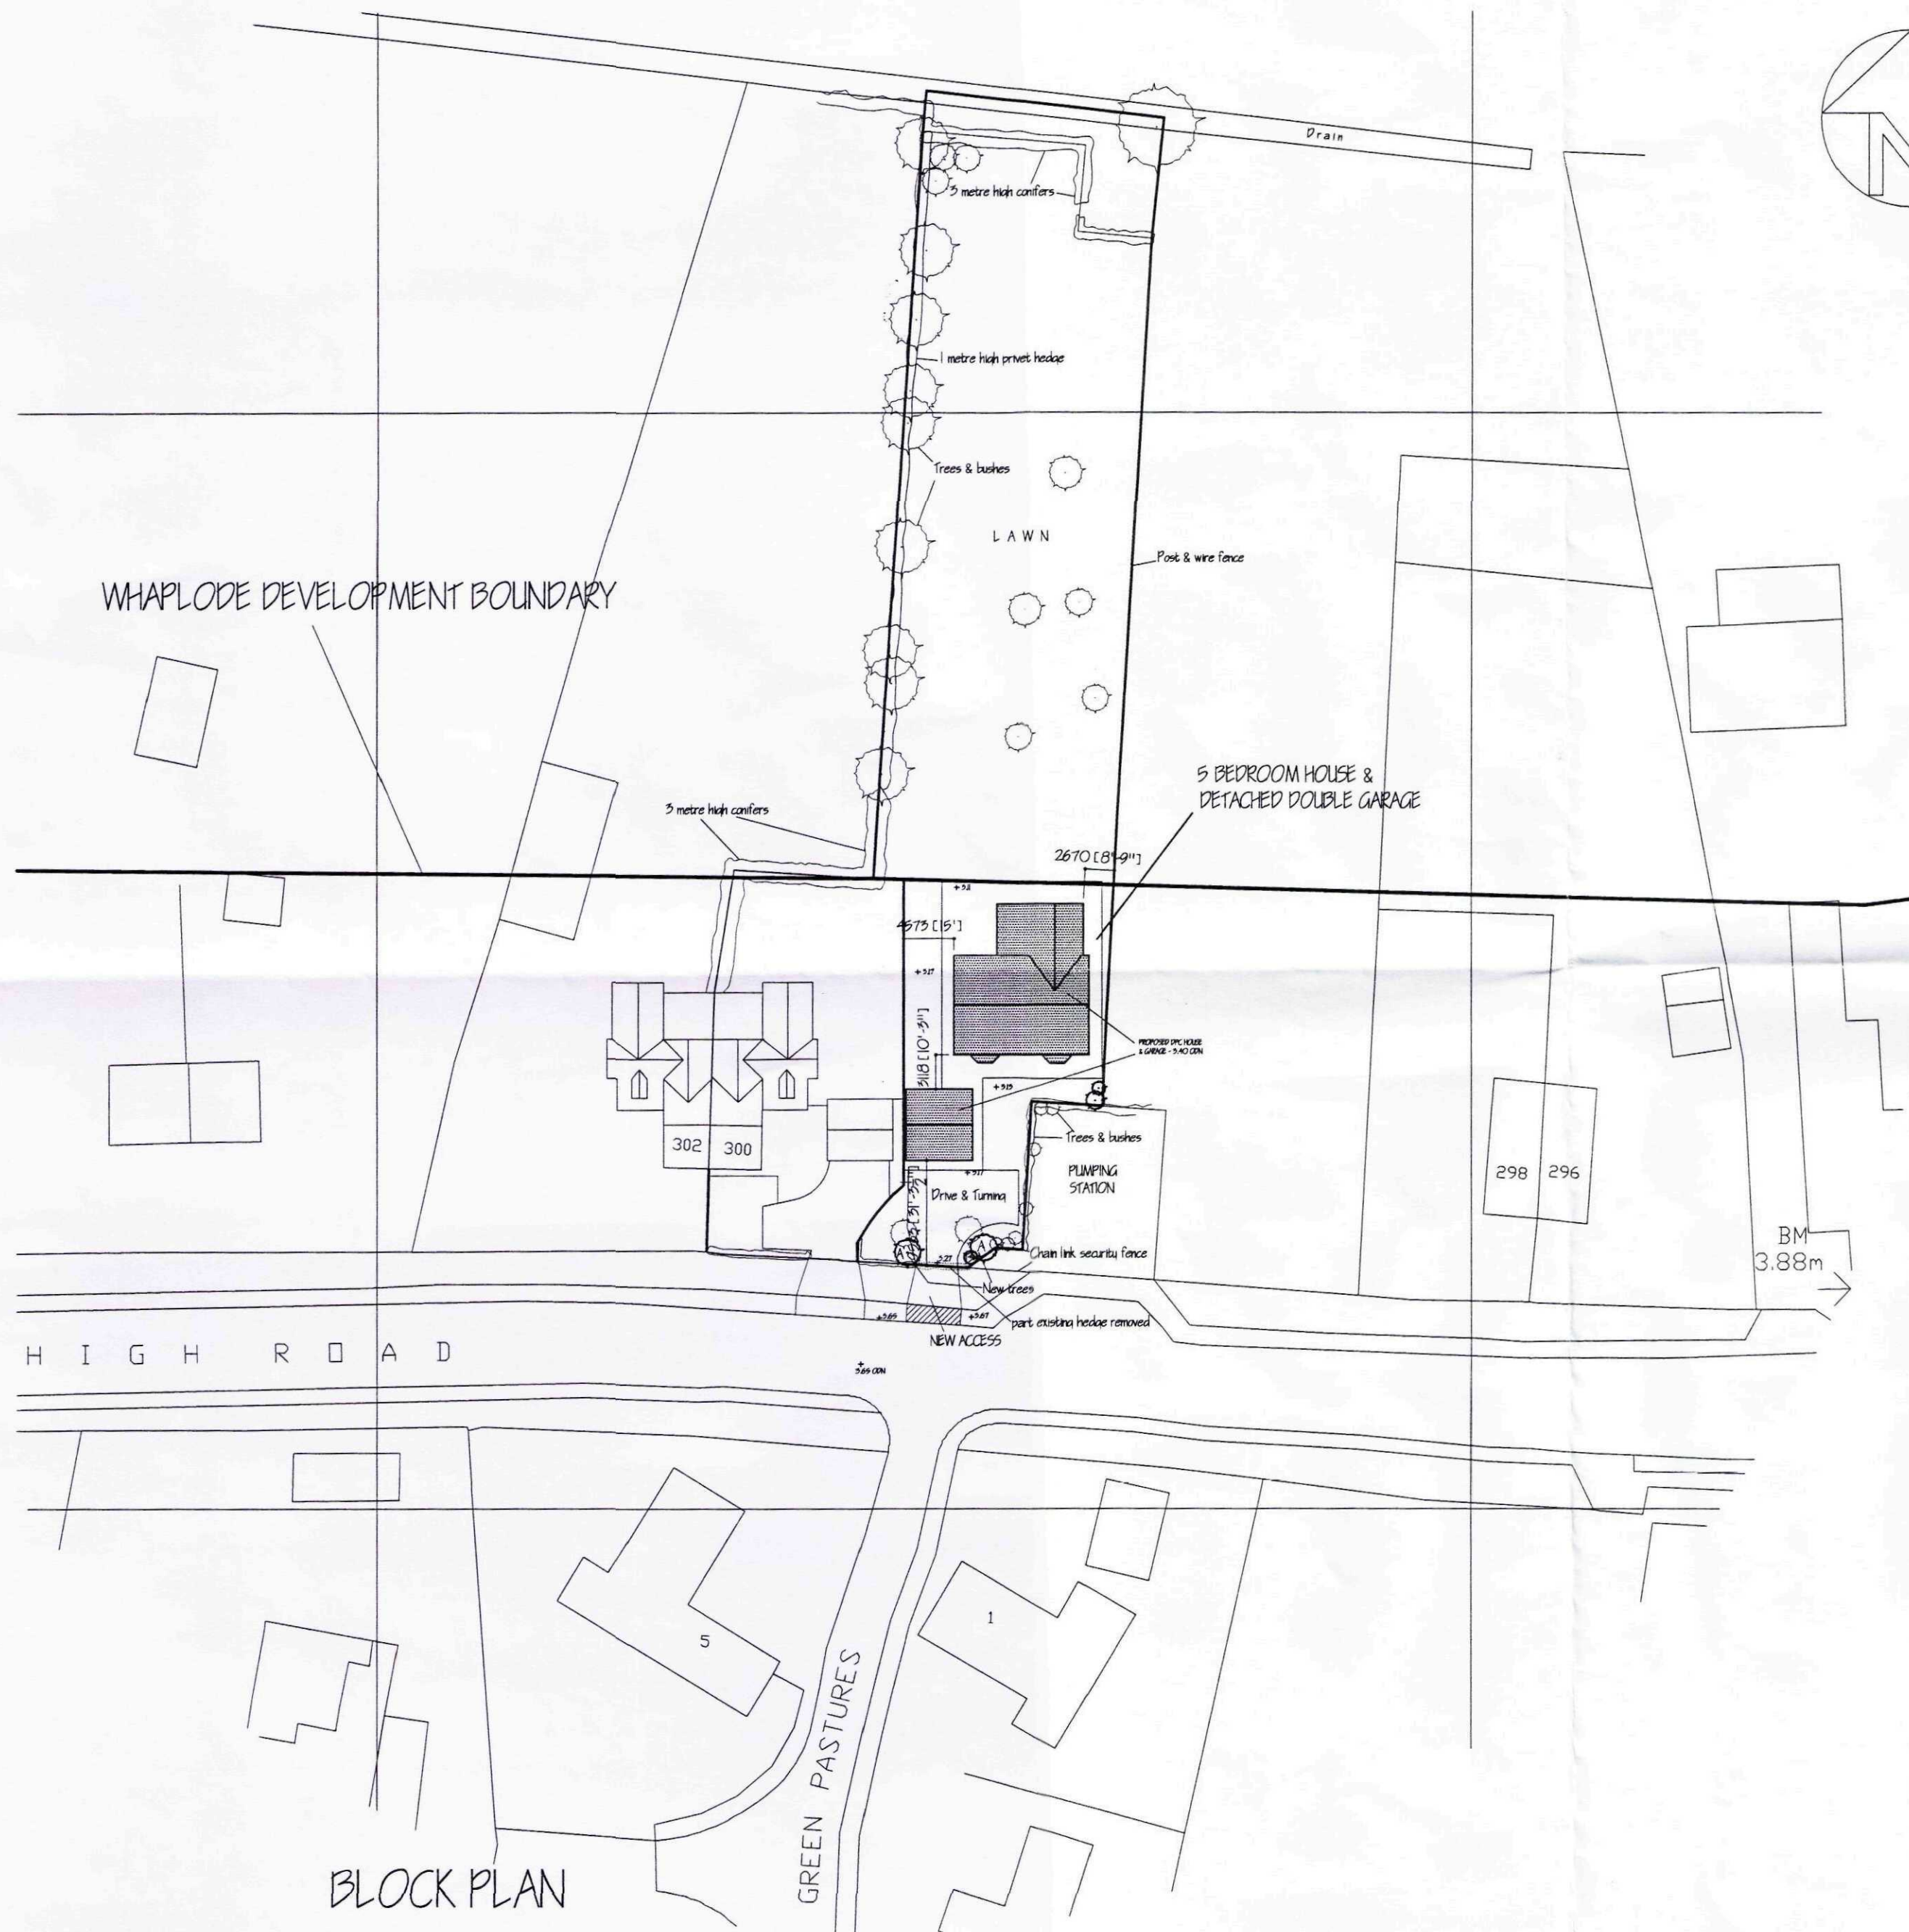

LOCATION PLAN

NOTE :-
ALL LEVELS RELATE TO METRES
ABOVE ORDNANCE DATUM NEWLYN.

PROPOSED DPC @ 3.40 ODN.

LANDSCAPING, TREE AND SHRUB PLANTING

- A - SILVER BIRCH
- B - CHERRY TREE

all planting to be in accordance with BS 4428: 1989 and amendment no. 1 (1991)
all trees to be planted with minimum 600mm plastic mulch mat and to be staked, tied and tubed
1/3 to 1/2 bag of peat free and shrub planting compost to be incorporated into backfill for each tree hole

SOFT LANDSCAPING (SHRUBBERY) AREAS

- PLANT NAME & SPECIFICATION (for planting season) Oct-Mar only
- Barberis Thunbergii - Transplant 1 + 2 450-600mm high
 - Cotoneaster Franchetii - Transplant 1 + 1 450-600mm high
 - Hedera Helix 'Hibernica' - 300-450mm spread, 9cm pot, minimum of 3 no. breaks
 - Ligustrum Ovalifolium 'Aureum' - 300-450mm high, 3L pot
 - Lonicera Pileata - 300-450mm spread, 3L pot
 - Prunus Lusitanica - 450-600mm high, 3L pot
 - Prunus 'Otto Luiken' - 300-450mm spread, 3L pot
 - Pyracantha 'Soleil D'Or' - 450-600mm high, 3L pot
 - Rosa Rugosa 'Frau Dagmar Hastrup' - 300-450mm high, Bare root
 - Rubus Cockburnianus - 600-900mm high, 3L pot
 - Rubus Tridel Benenden - 450-600mm high, 3L pot

N.B: AFTER PLANTING 65MM DEEP LAYER OF MEDIUM GRADE BARK MULCH TO BE APPLIED.

BLOCK PLAN

ref	revision
A	SITE LEVELS AND FINISHED FLOOR LEVELS

G. R. MERCHANT
I. ENG AMICE
ARCHITECTURAL, STRUCTURAL AND LAND DRAIN CONSULTANT
Unit 4, Wrights Mill
12A Park Road, Hol Spalding, Lincs. PE
Tel: 01406 490
Fax: 01406 425
E-Mail: G. R. Merchant @ Co. UK

Project
PROPOSED HOUSE & GARAGE
ADJ. 300 HIGH ROAD
WHAPLODE
SPALDING Lincs.

Client
MR & MRS G. TUNE

Drawing
BLOCK AND LOCATION PLAN

Job Ref.	Drawing
2085/10	O
Date	Drawn
MAR 2010	JF

Scales
1/500 1/2500

DO NOT SCALE FROM THIS DRAWING
This drawing is copyright and may not be altered, traced, photocopied or otherwise reproduced without the written consent of the Architect. All details shown on this drawing are for information only and do not constitute a contract. No responsibility is accepted for any errors or omissions. The Architect is not responsible for any conditions which may be discovered during construction unless they are specifically stated on the drawing. The Employer / Client is responsible for the accuracy of the information provided. The Architect is not responsible for any conditions which may be discovered during construction unless they are specifically stated on the drawing. The Employer / Client is responsible for the accuracy of the information provided.

SHDC
Planning & Development
18 MAR 2010
Ref: 0223-10