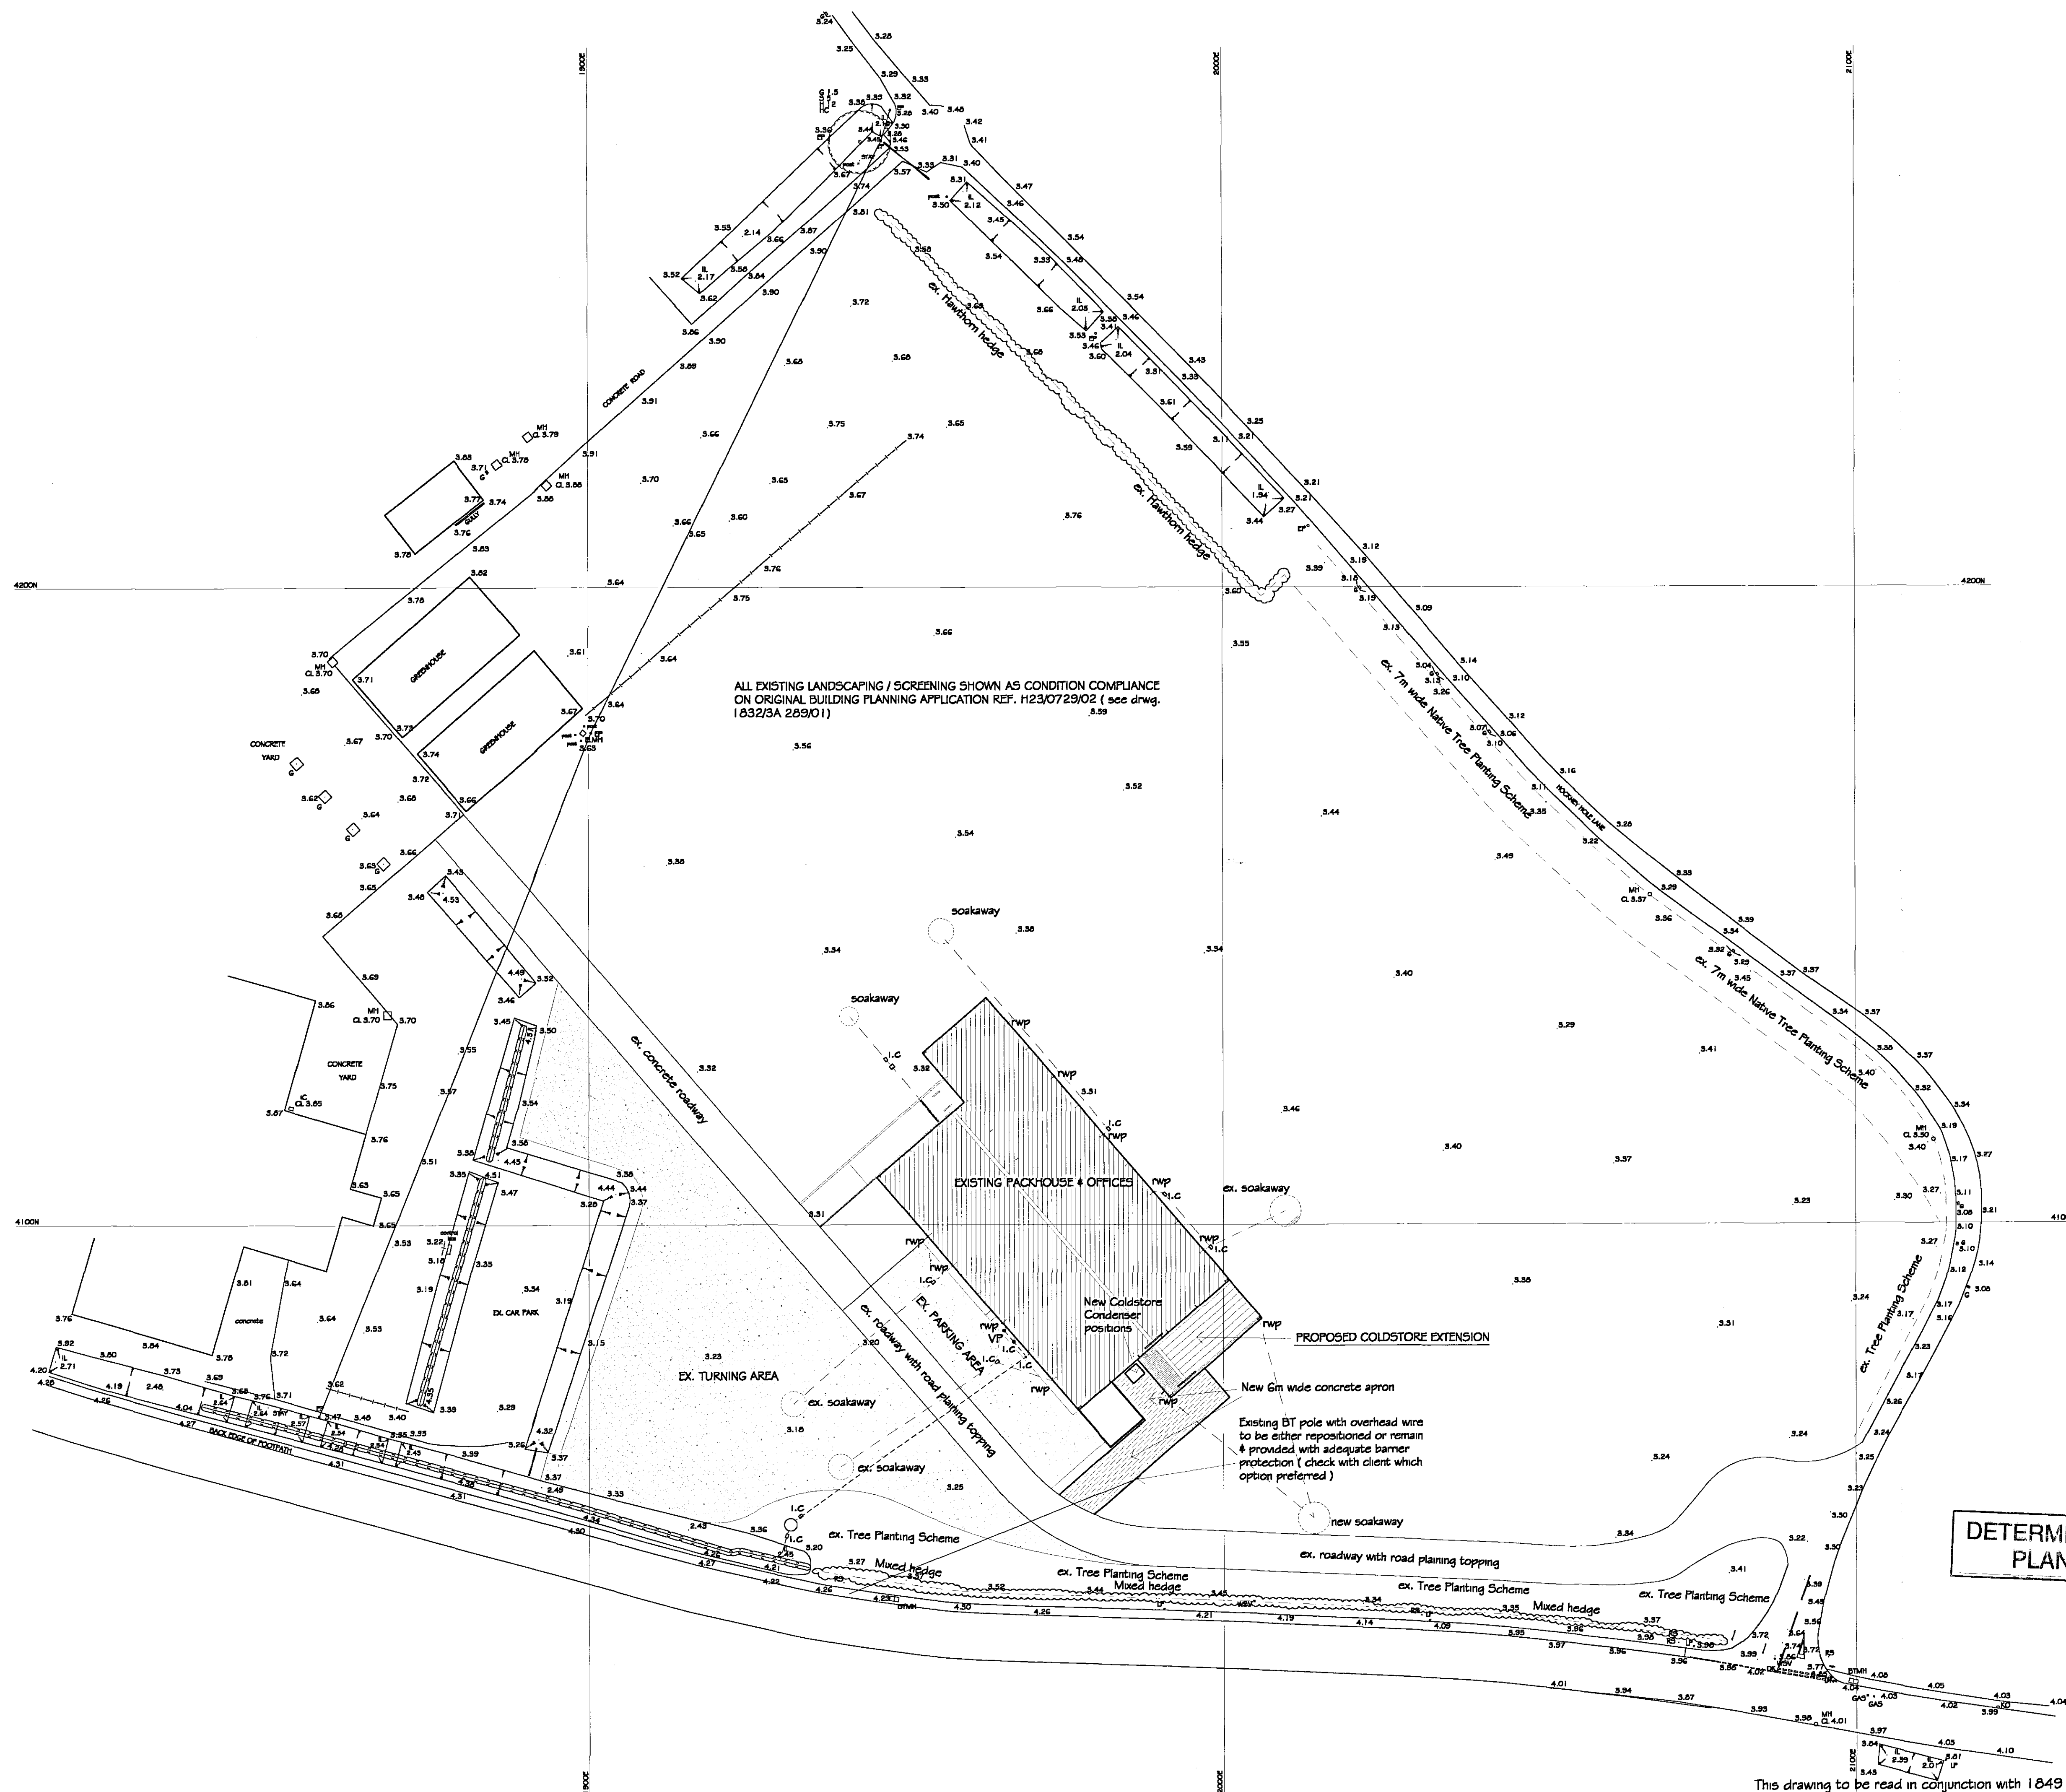


[illegible]

LEVELS TO ORDNANCE DATUM

REVISIONS		BY	DATE
DRAWN	MJW	DATE	12/2/06
SCALE	1/500	CHECKED	
CUSTOMER Floralinc Ltd. Double Roof High Road Moulton Spalding Lincs PE12 6NT			
PROJECT Proposed Coldstore extension to existing Building			
DETAILS Site Layout 227/06			
UNED GREEN STRUCTURAL D.A.GREEN & SONS LTD. WHAPLODE, SPALDING, LINCS, PE12 6TL Tel: 01406 370585. Fax: 01406 370766.			
DRWG. No. 1849 / 1			