


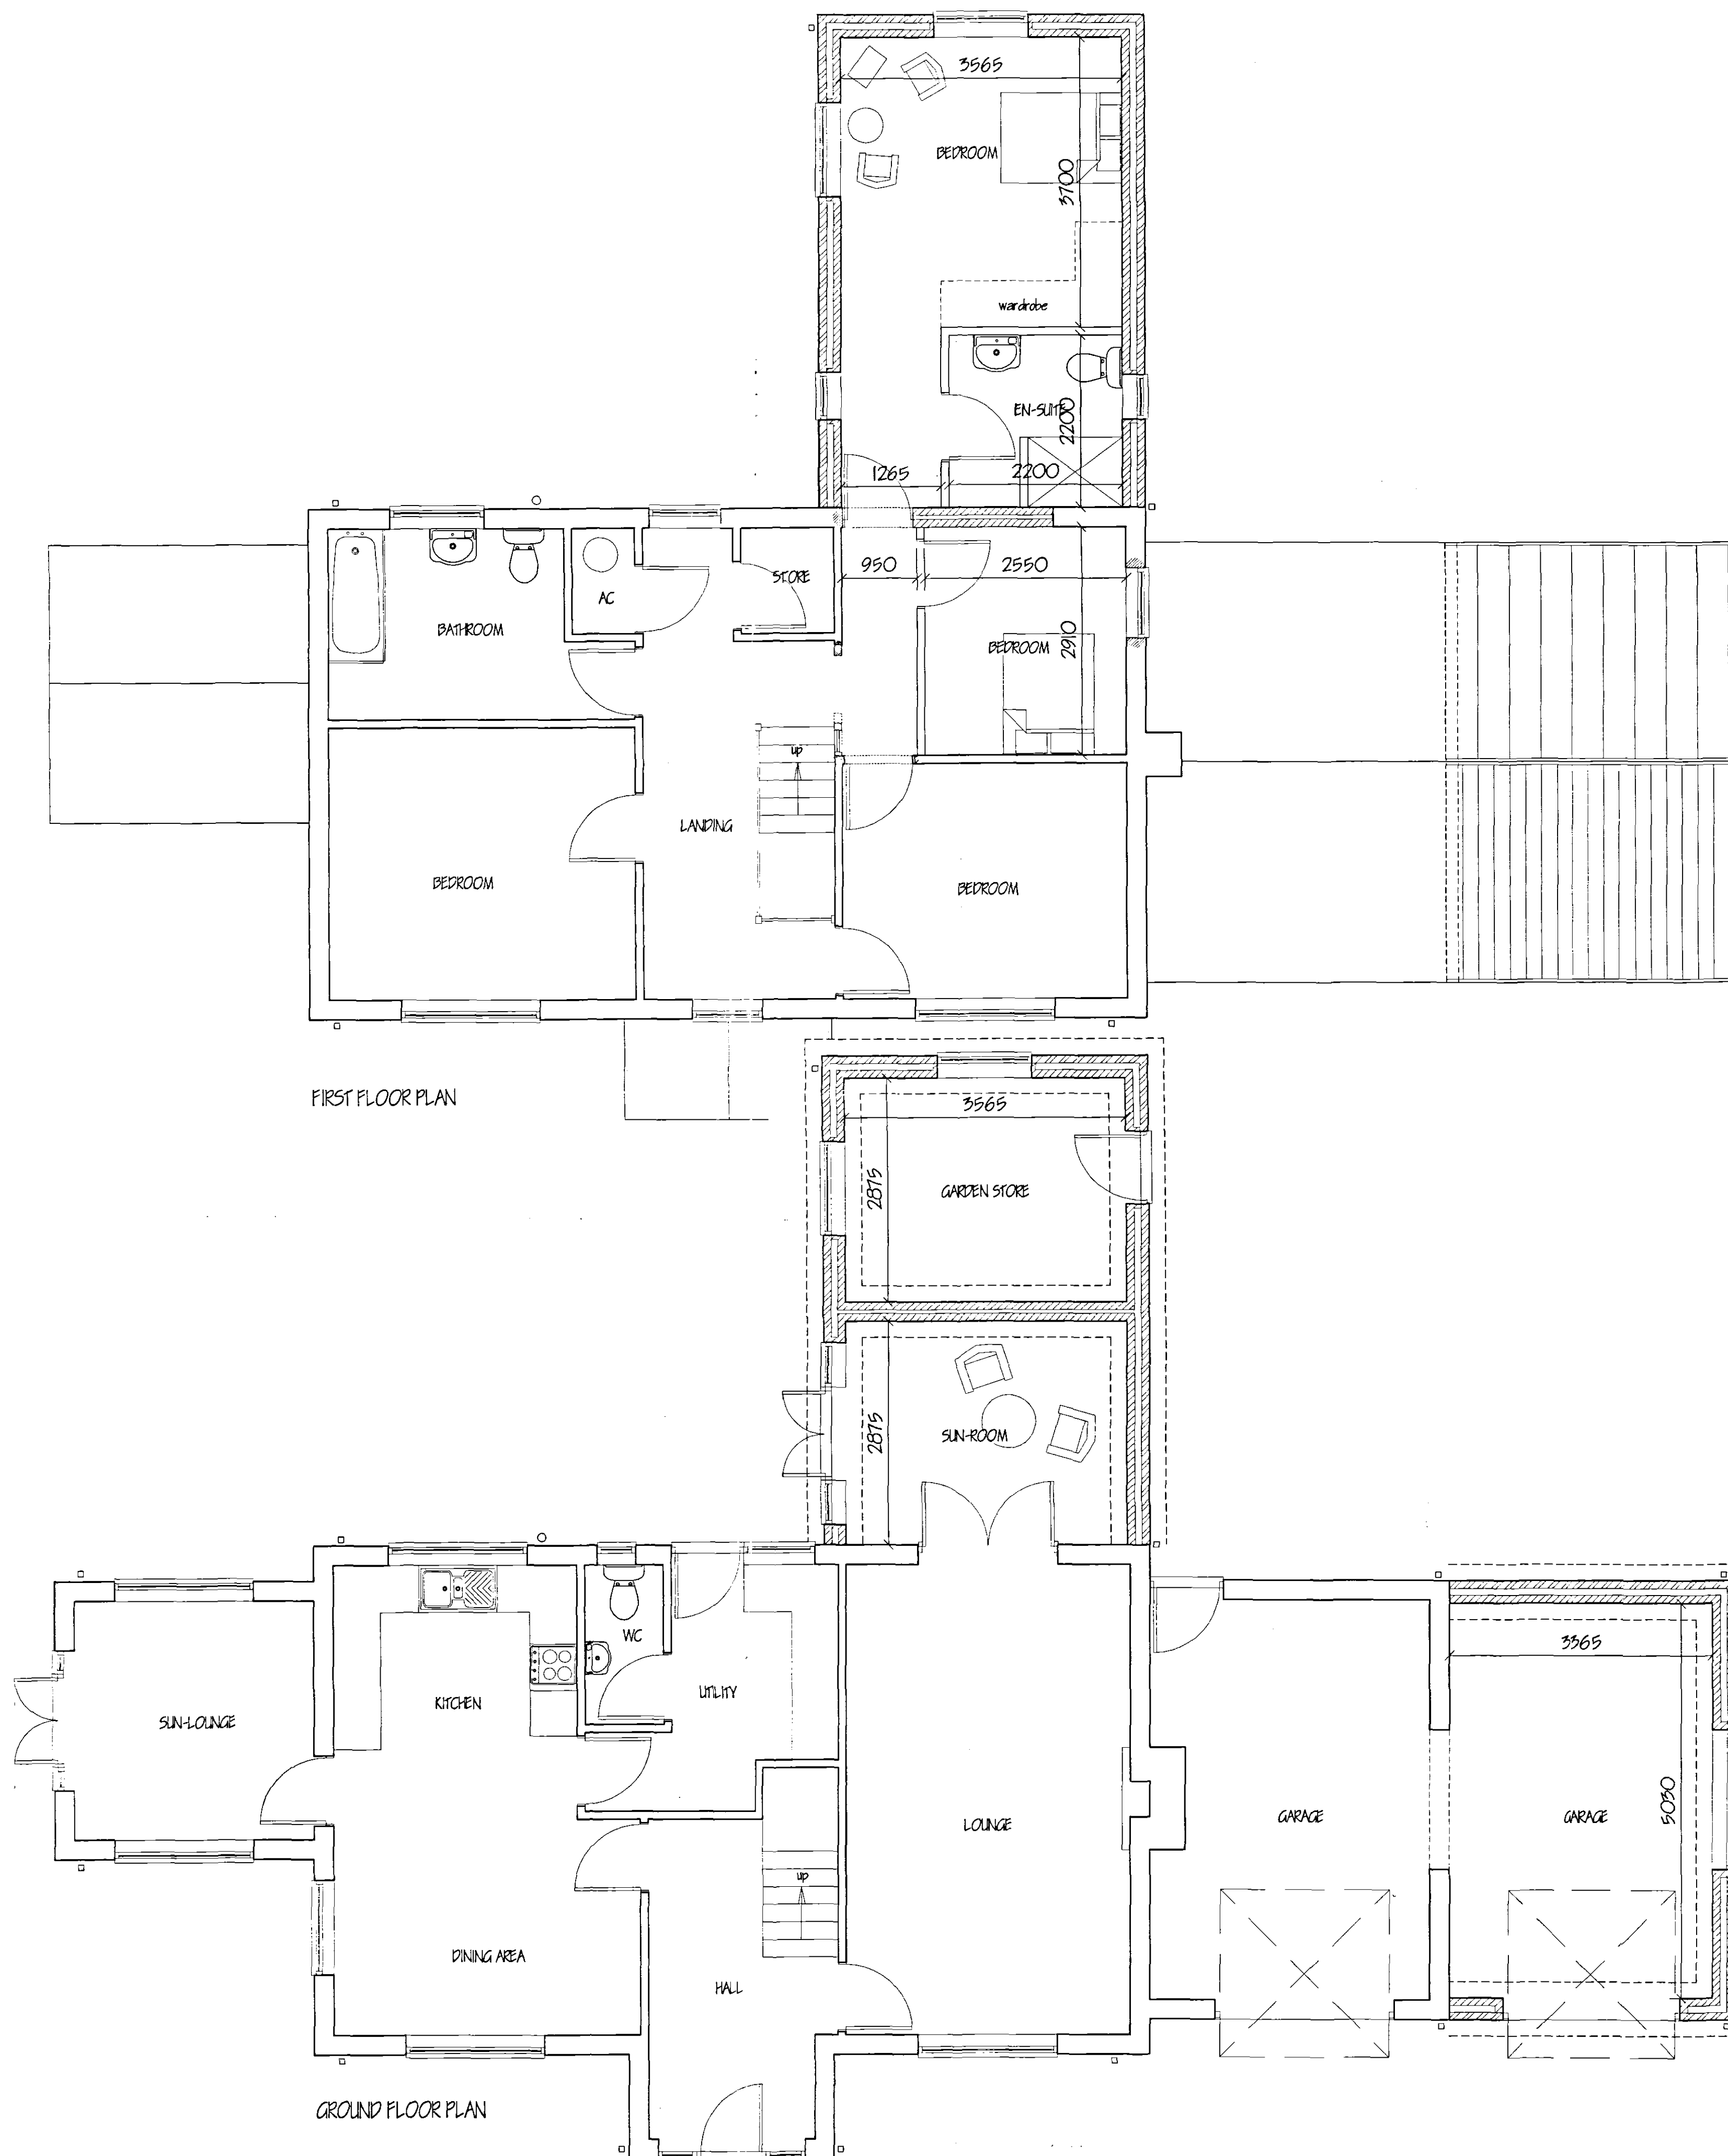

FRONT ELEVATION



SIDE ELEVATION



REAR ELEVATION



SIDE ELEVATION

[illegible]

SHDC
Planning & Development
11 APR 2005
Ref: 024005