# FLOOD RISK ASSESSMENT
# FOR RESIDENTIAL DEVELOPMENT AT
# STOCKWELL GATE, WHAPLODE

**FINAL REPORT**

**ECL0605-2/MAXEY GROUNDS**

**DATE JANUARY 2024**

**ELLINGHAM CONSULTING LTD**
Email: tim@ellinghamconsulting.co.uk

**CONTENTS**

1.0 INTRODUCTION

2.0 SITE LOCATION AND DESCRIPTION
- 2.1 Site Location
- 2.2 Existing Site
- 2.3 Proposed Development
- 2.4 Local Development Documents
- 2.5 Available Flood Risk Information

3.0 FLOOD RISK VULNERABILITY
- 3.1 The Sequential and Exception Test
- 3.2 Vulnerability Classification
- 3.3 Application of the Sequential Test and Exception Test

4.0 SITE SPECIFIC FLOOD RISK
- 4.1 Local Flood Assets
- 4.2 Sources of Flooding
- 4.3 Probability of Flooding
- 4.4 Historic Flooding
- 4.5 Climate Change
- 4.6 Residual Risks

5.0 FLOOD RISK MITIGATION
- 5.1 Summary of Risks
- 5.2 Mitigation Measures

6.0 CONCLUSIONS

ATTACHMENT 1 – Indicative Block Plan

*DISCLAIMER*
*This document has been prepared solely as a Flood Risk Assessment in support of a planning application for proposed residential development on Stockwell Gate, Whaplode. "Ellingham Consulting Ltd" accepts no responsibility or liability whatsoever for any use made of this document other than by the client "F Dring & Son" for the purposes it was originally commissioned and prepared. All comments and opinions made are based upon information available to "Ellingham Consulting Ltd" during the necessary investigative process, and the conclusions and recommendations, could therefore, differ in the event of material subsequently being found erroneous, incomplete, or misleading. "Ellingham Consulting Ltd" therefore, accepts no liability should this prove to be the case.*

# 1.0 INTRODUCTION

This Flood Risk Assessment has been prepared in accordance with National Planning Policy Framework (NPPF) and supporting planning practice guidance (PPG) on Flood Risk and Coastal Change.

In areas at risk of flooding or for sites of 1 hectare or more, developers are required to undertake a site-specific Flood Risk Assessment to accompany an application for planning permission. This Flood Risk Assessment has been produced on behalf of F Dring & Son in respect of a development that consists of one dwelling at Stockwell Gate, Whaplode.

A planning application for the proposed development is to be submitted by Maxey Grounds.

# 2.0 SITE LOCATION AND DESCRIPTION

## 2.1 Site Location

The site is on land north of Crown Farm House, Stockwell Gate, Whaplode, Lincolnshire, PE12 6WG. The National Grid Reference of the site is 53312/32505.

The location of the site is shown in Figure 1.




Figure 1 – Location Plan (© OpenStreetMap contributors)

## 2.2 Existing Site

The site is on the western side of Stockwell Gate North. The site is part of paddock that is on the eastern side of a dwelling and agricultural holding. The area of development is approximately 0.06 hectares.

Environment Agency LIDAR show typical ground levels within the site range between +3.3m OD and +3.7m OD. The carriageway level of Stockwell Gate adjacent to the site is +3.0m OD

The site is in the South Holland Internal Drainage Board (IDB) District. Surface water at the site naturally drains through soakaway and hence to the IDB drain system. The Whaplode River, an IDB High Priority Watercourse, is located 100m east of the site.

The online British Geological Survey maps indicate that the site is likely to be underlain by West Walton Formation Mudstone and Siltstone. The bedrock is shown to be overlain with superficial deposits of clay and silt.

## 2.3 Proposed Development

The proposed development consists of a dwelling. The dwelling will have two storeys. A Site Plan is provided in Attachment 1.

## 2.4 Local Development Documents

The South East Lincolnshire Local Plan 2011 – 2036, adopted in March 2019, is the Local Plan for the district. Policy 4: Approach to Flood Risk states the requirements for flood risk reduction.

The South East Lincolnshire Level 1 and Level 2 Strategic Flood Risk Assessment (SFRA) was prepared in June 2017.

The Joint Lincolnshire Flood Risk and Drainage Management Strategy has been prepared by Lincolnshire County Council as the Lead Local Flood Authority. The purpose of the Strategy is to increase the safety of people across Lincolnshire by reducing the number of people at risk of flooding, increasing the resilience of local communities, and reducing the impact of flooding.

## 2.5 Flood Zones

An extract from the Environment Agency Flood Map for Planning is shown in Figure 2. The site is located within Flood Zone 3, an area with a high probability of flooding.

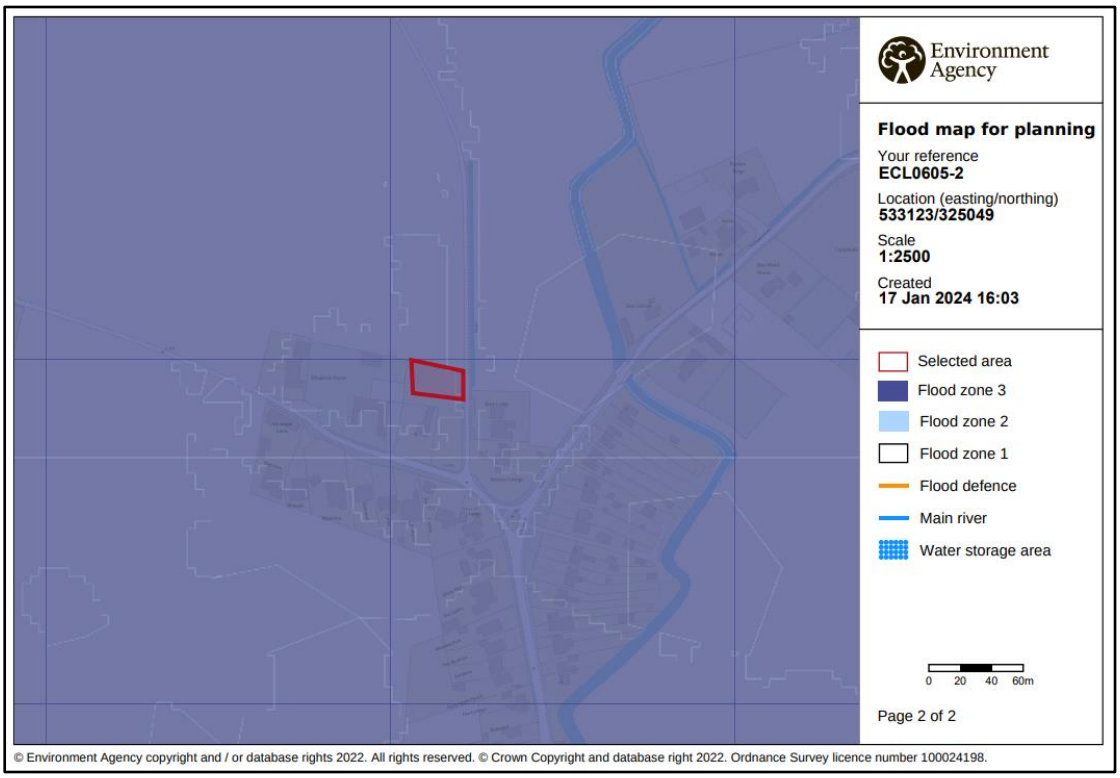



Figure 2 – Environment Agency Flood Map for Planning

The Environment Agency Long Term Flood Risk maps show that:

- the site is within an area with a low risk of flooding from rivers or the sea (annual probability between 0.1% and 1%);
- the site has a very low risk of surface water flooding (annual probability less than 0.1%); and
- the site is not within an area at risk of reservoir flooding.

Table 1 shows the level of risk at the site within the South East Lincolnshire SFRA.

| SFRA Map | Present Day | 2116 |
|---|---|---|
| Residual Flood Hazard Map for the 1% fluvial and 0.5% tidal event | The site is outside the 'Low Hazard' area | The site is in the 'Danger for Some' area |
| Residual Peak Depth Map for the 1% fluvial and 0.5% tidal event | The site is outside the area at risk of flooding. | The flood depth at the site is between 0.0m - 0.25m. |

Table 1 – Flood Risk within SFRA Maps

# 3.0 FLOOD RISK VULNERABILITY

## 3.1 The Sequential and Exception Test

The NPPF requires the application of a Sequential Test to ensure that new development is in areas with the lowest probability of flooding.

The Exception Test is a method to demonstrate and help ensure that flood risk to people and property will be managed, while allowing necessary development to go ahead in situations where suitable sites at lower risk of flooding are not available.

## 3.2 Vulnerability Classification

Table 2 of the PPG Flood Risk and Coastal Change categorises different types of uses and development according to their vulnerability to flood risk. The proposed development is covered by the description of buildings used for dwellings and is classified as 'More Vulnerable'.

Table 3 of the PPG Flood Risk and Coastal Change sets out Flood Risk Vulnerability and flood zone 'compatibility'. The site is in Flood Zone 3 and the development is 'More Vulnerable' therefore it is necessary to complete the Exception Test.

PPG Flood Risk and Coastal Change defines that the lifetime of the development in terms of flood risk and coastal change is 100 years.

## 3.3 Application of the Sequential Test and Exception Test

It is for the Local Planning Authority, using the evidence provided and taking advice from the Environment Agency as appropriate, to consider whether an application passes the Sequential Test.

Large parts of the South Holland district between the River Welland and River Nene lie within Flood Zone 3. As such, opportunities to undertake the development at an alternative site with a lower flood risk are limited.

The SFRA states that as it is necessary to use the refined flood risk information (hazard and depth maps) to assist with the application of the sequential test. The refined flood risk information contained within the SFRA demonstrates the site is not at risk during the present day 1% fluvial and 0.5% tidal event. The site therefore has a low probability of flooding and is considered to pass the Sequential Test.

The Exception Test requires consideration of the wider sustainability benefits of a development and that the development would be safe and residual risks managed.

The Local Plan has a target of a net increase of at least 11,681 dwellings in South Holland over the 25-year local plan period. The Plan considers this new housing is required to ensure the sustainability of the Local Plan area. The proposed

development will contribute to this target and the provision of rural housing is a benefit.

Section 5 of this Flood Risk Assessment describes the flood mitigation measures and the management of the residual risks, demonstrating that this development will be safe and not increase flood risk elsewhere. The development is considered to pass the Exception Test.

# 4.0 SITE SPECIFIC FLOOD RISK

## 4.1 Local Flood Assets

The South Holland IDB district is protected by the Wash tidal defences along the Holbeach Marsh frontage with embankment levels at a minimum of +7.0m OD. The Wash tidal defences are 11.8km from the site.

The River Welland tidal defences are approximately 6.1km to the north west of the site. The tidal defences between Spalding and Fossdyke also have minimum embankment levels of +7.0m OD.

Both defences are the responsibility of the Environment Agency. There is a long-term strategy for the maintenance of the Environment Agency defences which is reviewed and updated periodically.

There is an extensive local drainage network managed by South Holland IDB. There is an IDB High Priority Watercourse, the Whaplode River, 100m east of the site. The site and surrounding land are within the Holbeach River catchment and drains in a northerly direction to discharge to the tidal River Welland at the Holbeach River Outfall Sluice.

During the operation and maintenance of its pumping stations, associated structures, and channel systems, the IDB seeks to maintain a general standard capable of providing flood protection to its district. A routine maintenance programme is in place to ensure that the Boards assets are commensurate with the standard of protection that is sought.

Current maintenance standards of the South Holland Internal Drainage Board and the Environment Agency are generally good.

## 4.2 Sources of Flooding

A summary of the sources of flooding is provided in Table 2.

| Source of Flooding | Level of Risk |
|---|---|
| Drainage Network Flooding | The risk is assessed in Section 4.3. |
| Surface Water Flooding | Based upon the EA maps the risk is very low. |
| Fluvial Flooding | The risk is not at risk of fluvial flooding. |
| Tidal Flooding | The risk is assessed in Section 4.3, 4.5 and 4.6. |
| Reservoir Flooding | Based upon the EA maps the site is not at risk of flooding from reservoirs. |
| Groundwater Flooding | There is no evidence to suggest the site is at risk of groundwater flooding. |

Table 2 – Sources of Flooding

## 4.3 Probability of Flooding

The probability of flooding associated with blockages in the South Holland IDB drainage system is low due to the maintenance standards achieved and managed by the IDB. Failure of Holbeach River Outfall Sluice could lead to an increased level of risk in the IDB catchment.

Through the operation and maintenance of the pumping stations and the channel system the Board seek to maintain a general standard capable to providing flood protection to agricultural land and developed areas of 1 in 20 years and 1 in 100 years, respectively. The risk associated with flood events that exceed the standard of protection provided is lowered due to the South Holland IDB main drains incorporating freeboard. This freeboard provides storage during the exceedance events.

The site is within an area benefitting from defences. The flood embankments to the Wash and the River Welland tidal defences provide protection during a 0.5% annual probability (1 in 200 chance each year) event. The flood risk from the Wash is lowered further by second line defences and various informal banks constructed during the reclamation of Holbeach Marsh.

## 4.4 Historic Flooding

During the preparation of this assessment, no evidence was discovered of the site being flooded.

## 4.5 Climate Change

Climate change is likely to impact the site through increased rainfall intensity and duration affecting the local drainage network and increased tide levels.

The flood level in the River Welland at Fossdyke during the 0.5% annual probability (1 in 200 chance each year) event inclusive of climate change to 2069 is estimated to be

6.41m AOD. The minimum defence level of the River Welland embankments is 7.0m AOD.

In summary the site is not at risk for the design life of the development (i.e., 100 years).

## 4.6 Residual Risk

The South East Lincolnshire SFRA includes maps demonstrating the impact of climate change in 2116. The Residual Peak Depth maps within the SFRA indicate the maximum flood depths associated with a breach of the tidal defences. These show that when the climate change allowances are applied to the combination of a 1% annual probability (1 in 100 chance each year) fluvial event and a 0.5% annual probability (1 in 200 chance each year) tidal event the peak flood depth at the site is between 0.0m and 0.25m. An extract from this map is provided in Figure 3.

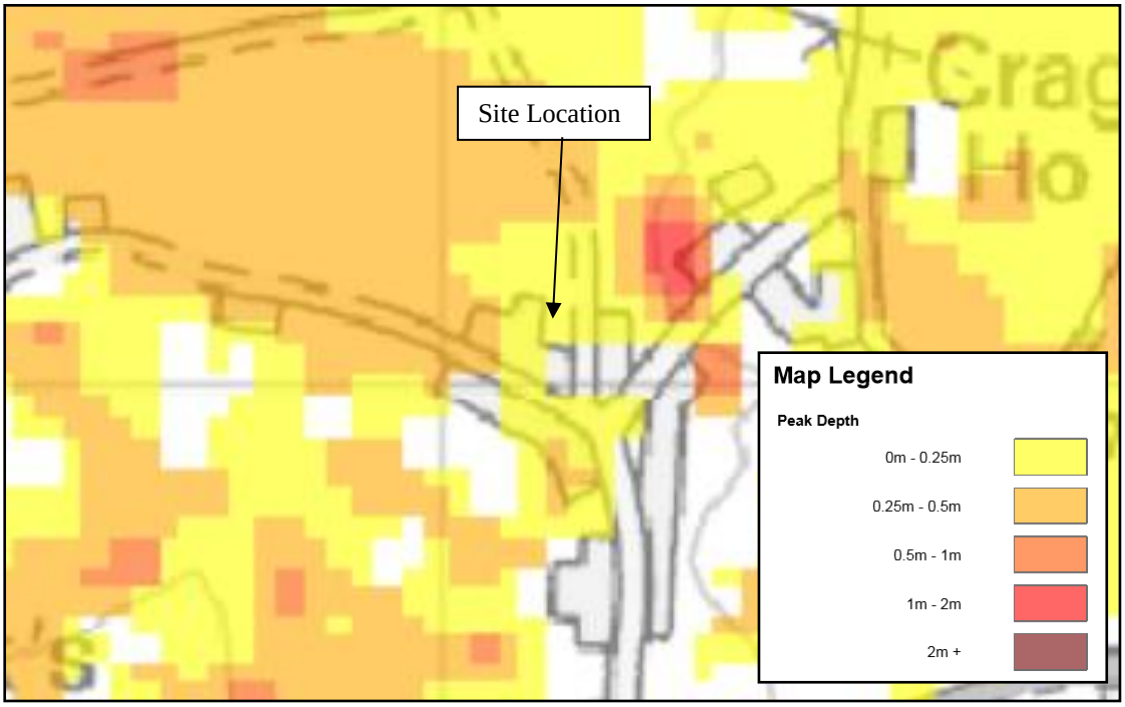



Figure 3 – SFRA 2115 Residual Peak Depth Map during the 1% fluvial and 0.5% tidal Annual Probability Event

# 5.0 FLOOD RISK MITIGATION

## 5.1 Summary of Risks

The probability of this development flooding from localised drainage systems is low. Failure of Holbeach River Outfall Sluice could lead to an increased level of risk at the site.

The probability of the site flooding from any Environment Agency system is less than 0.5% annual probability (1 in 200 chance each year) because of the standards of the existing flood defences. Over time there will be a gradual increase in risk to the site due to climate change. During the design life of the development, it is not anticipated that the site would flood from overtopping of the defences.

The SFRA considers the residual risk associated with a breach in the defences. From the maps the flood depth during the 0.5% annual probability (1 in 200 chance each year) tidal event is between 0.0m and 0.25m.

Any increase in impermeable area associated with the change of use will be minimal so there is no potential that flood risk will be increased elsewhere due to surface water.

## 5.2 Mitigation Measures

The site has a low 'actual risk' of flooding. Based upon the information available during the preparation of this flood risk assessment, it is recommended that the floor level of the dwelling is 0.3m above typical ground level and there is 0.3m of flood resilient construction above finished floor level.

The developer should ensure that the eventual occupier of the dwelling is sufficiently aware of the risk of flooding, and the standard of the existing defences. The Environment Agency operates a flood warning system for properties at risk of flooding to enable householders to protect life or take actions to manage the effect of flooding on property. Floodline Warnings Service is a national system run by the Environment Agency for broadcasting flooding warnings. The occupier of the dwelling should register to receive flood warnings.

During an exceedance event it is anticipated that sufficient time would be available to take precautionary actions to limit the potential impact of flooding.

Should there be a failure of Holbeach River Outfall Sluice and conditions were such to put properties and land at risk of flooding, the Internal Drainage Board would take emergency action to maintain the drainage level of service by using temporary pumping equipment.

It is recommended that surface water run-off is managed so that stormwater from the development will not affect any adjoining properties or increase the flood risk elsewhere.

# 6.0 CONCLUSIONS

As a result of the assessment, the following conclusions have been reached.

- The proposed development consists of a two storey residential dwelling on land north of Crown Farm House, Stockwell Gate, Whaplode.

- The site is located within an Internal Drainage Board catchment and through the operation and maintenance of the pumping stations and the channel system the Board seek to maintain a general standard capable to providing flood protection to agricultural land and developed areas of 1 in 20 and 1 in 100 years, respectively.

- The proposed development is in Flood Zone 3. The site is protected during the 1% annual probability (1 in 100 chance each year) fluvial event and 0.5% annual probability (1 in 200) tidal event including climate change by the Wash tidal defences and River Welland tidal defences.


- There is a residual risk associated with a breach of the defences with depths up to 0.25m.

- It is recommended that the finished floor level of the dwelling is 0.3m above surrounding ground level and that there is 0.3m of flood resilient construction above finished floor level.

- The development passes the Sequential Test and Exception Test and is therefore suitable for the proposed location.

# ATTACHMENT 1

# INDICATIVE BLOCK PLAN

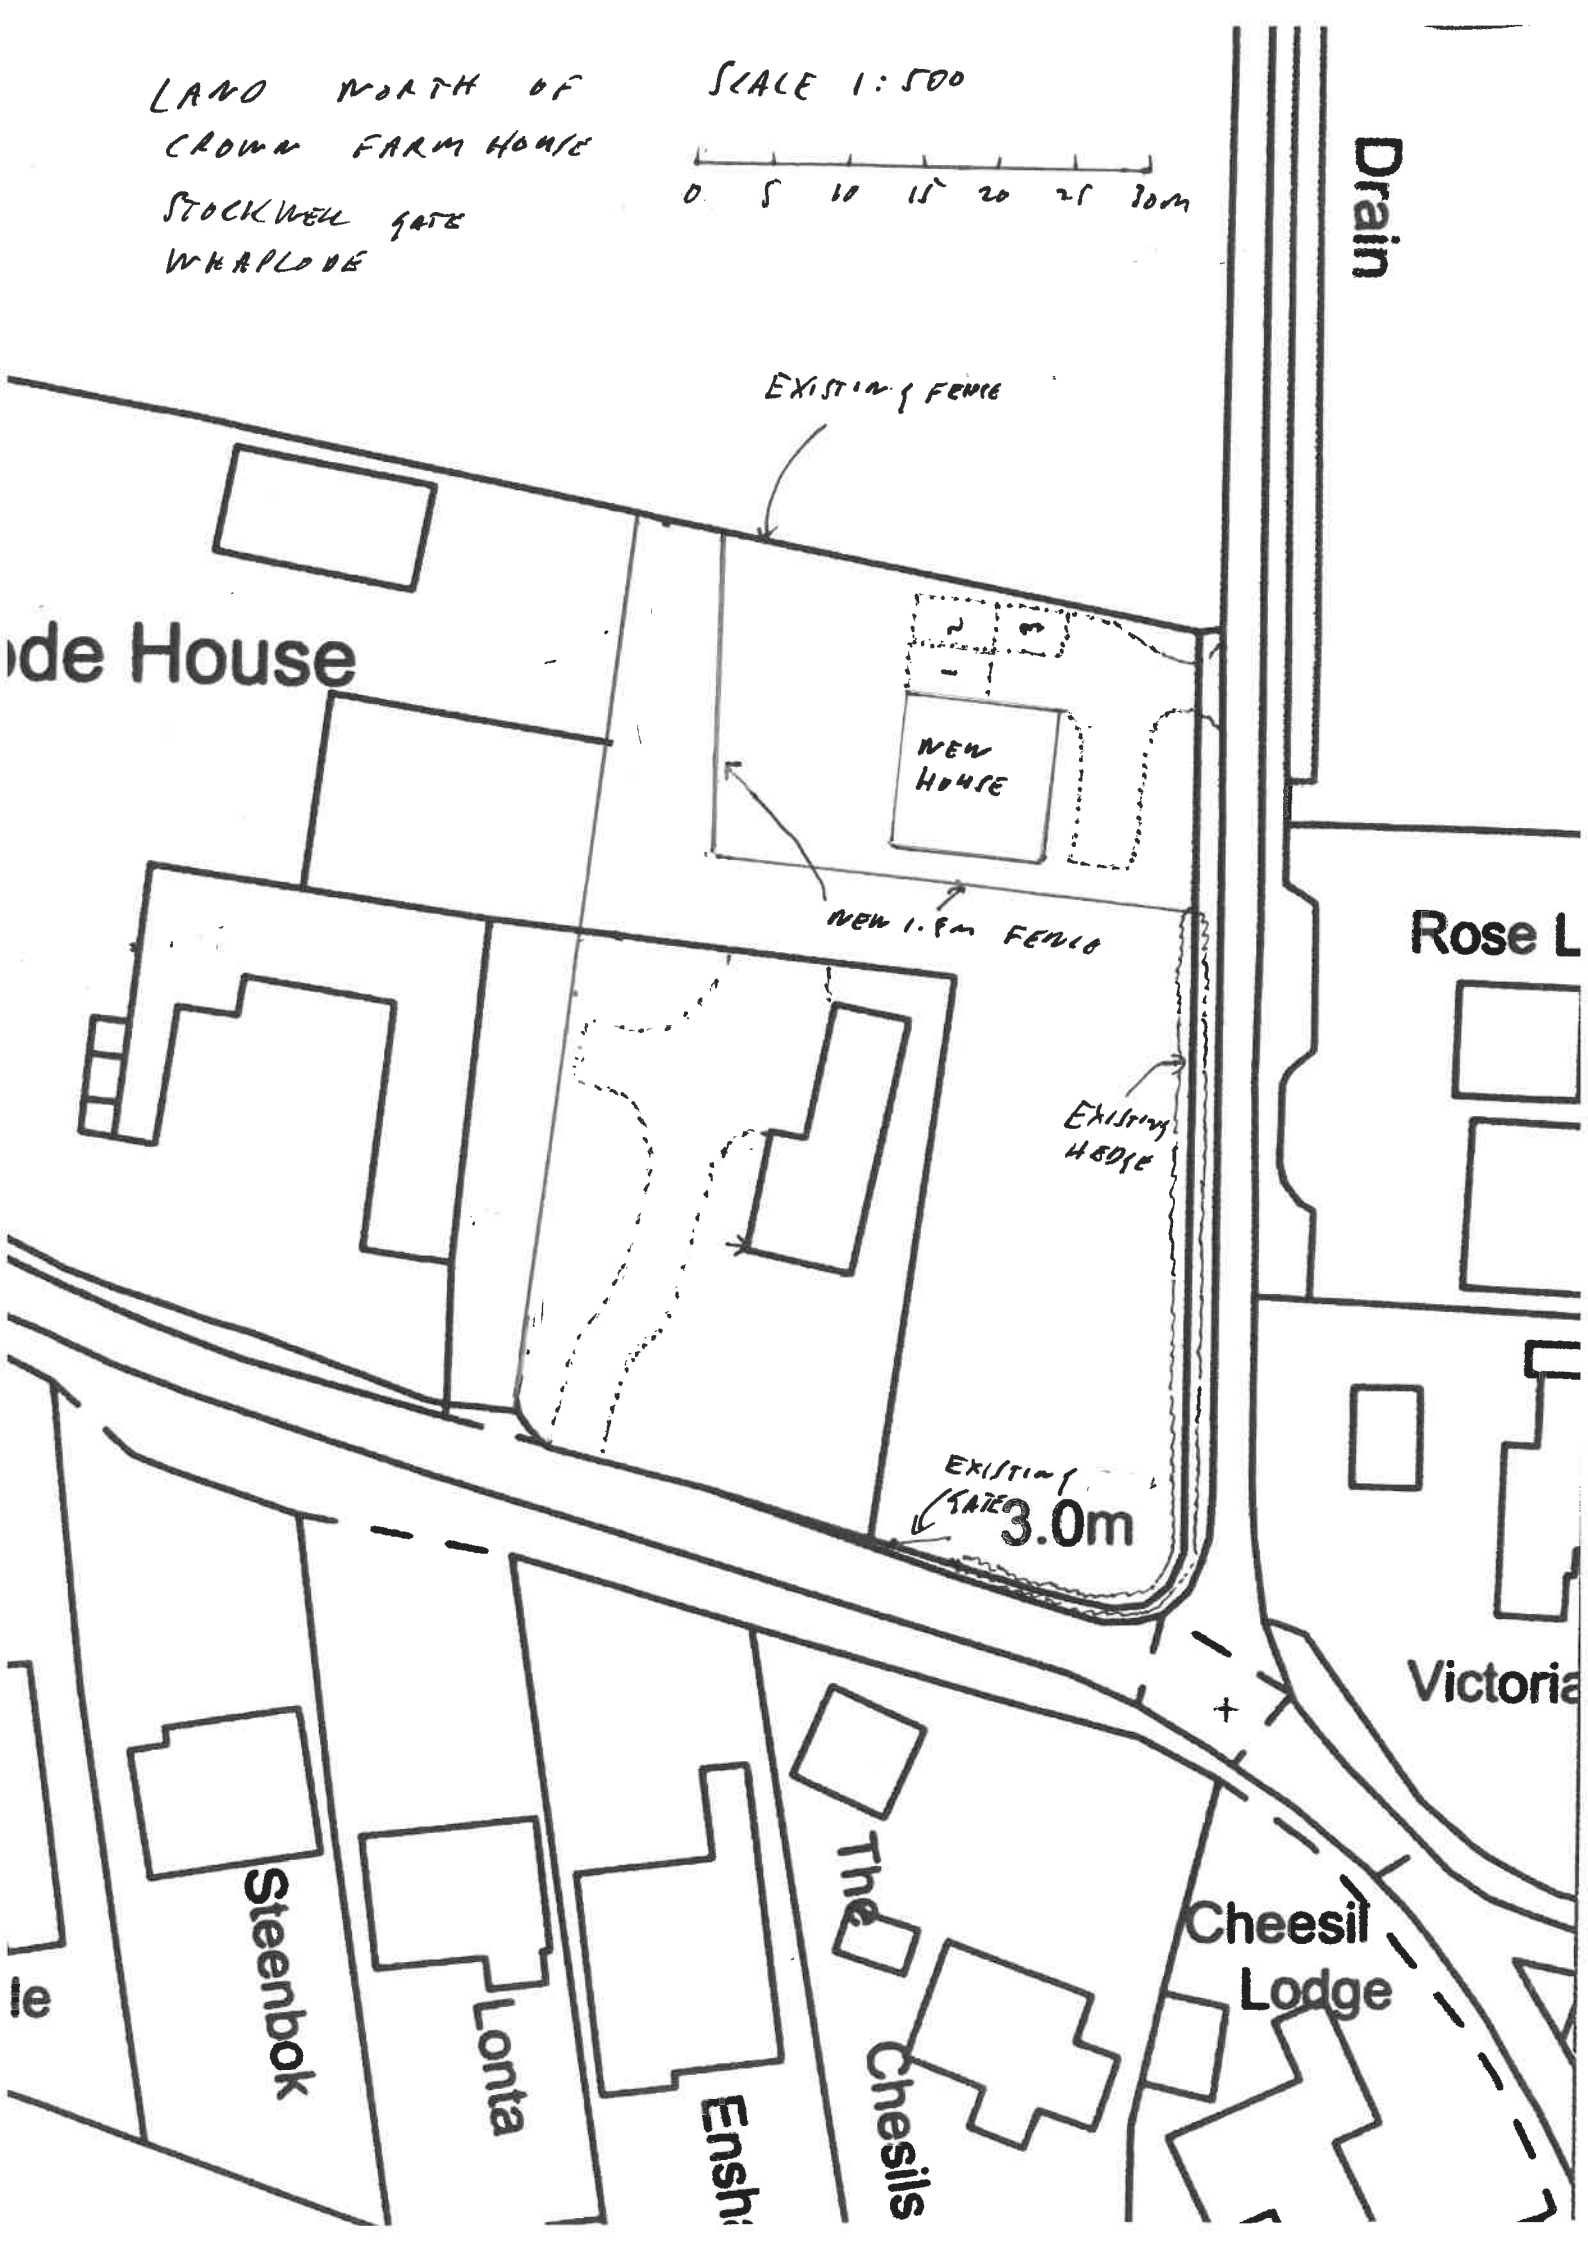
LAND NORTH OF
CROWN FARM HOUSE
STOCKWELL GATE
WHARLOWE
SCALE 1:500
0 5 10 15 20 25 30m
Drain
EXISTING FENCE
NEW HOUSE
NEW 1.8m FENCE
EXISTING HEDGE
EXISTING GATE
3.0m
de House
Rose L
Victoria
Steenbok
Lonta
The
Cheesil
Lodge