




- LANDSCAPING, TREE PLANTING & FENCING SCHEME.
- A PROPOSED FENCING WALL AND ACCESS GATES MAX HEIGHT 1.2 METRES.
 - B SILVER BIRCH (BETULA PENDULA) FEATHERED
 - C HAMMORON (CORYLUS LECYNIA) FEATHERED
 - D WHITEPINE (SCOPULUS ARD) FEATHERED
 - E 1.8 METRE HIGH VERTICAL CLOSE BOARDED FENCE.
 - F GRASS, DRIVE.
 - G NEW VEHICLE ACCESS TO KIRKGATE TO BE CONSTRUCTED TO THE REQUIREMENTS & SPECIFICATION OF LCC HIGHWAYS DEPARTMENT.
- All planting to be in accordance with BS 4423:1989 and amendment No. 1 (1991)
- All trees to be planted with minimum 0.6m plastic mulch mat and to be staked, tied and braced.
- 1/3 to 1/2 bag of peat free tree and shrub planting compost to be incorporated into backfill for each tree hole.

LOCATION PLAN.
1/2500.

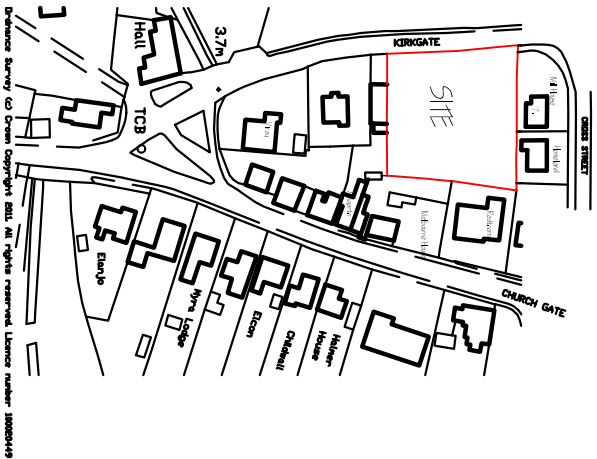

NOTE:-
ALL LEVELS RELATE TO METRES ABOVE
ORDNANCE DATUM NEW LN.
PROPOSED DPC @ 3.40 ODN.

G. R. MERCHANT LTD. I. ENG AMICE FWO ARCHITECTURAL, STRUCTURAL AND LAND DRAINAGE CONSULTANTS 4 Wrights Mews 12A Park Road, Hobbeach, Spalding, Lincs, PE12 7EE Tel: 01406 425744 Fax: 01406 425744 E-Mail: gr.merchant@btconnect.com		Project RESIDENTIAL DEVELOPMENT, OFF KIRKGATE, WARRLODE, SPALDING, Lincs. PE12 6TE.		Client D. BROWN BUILDING CONTRACTORS LTD.	
Drawing LOCATION & SITE LAYOUT PLANS, SITE LEVELS - PROPOSED		Job Ref. 267414.		Drawing No. O/C.	
Date JANUARY 2015.		S.D.		AS INDICATED.	
Scales		DO NOT SCALE FROM THIS DRAWING			

This drawing is the property of G. R. Merchant Ltd. and is not to be used for any other purpose without the written consent of the firm. The firm is not responsible for any errors or omissions in this drawing. The user of this drawing is advised to check all dimensions and levels before construction. The firm is not responsible for any damage or loss resulting from the use of this drawing. The user of this drawing is advised to check all dimensions and levels before construction. The firm is not responsible for any damage or loss resulting from the use of this drawing.