


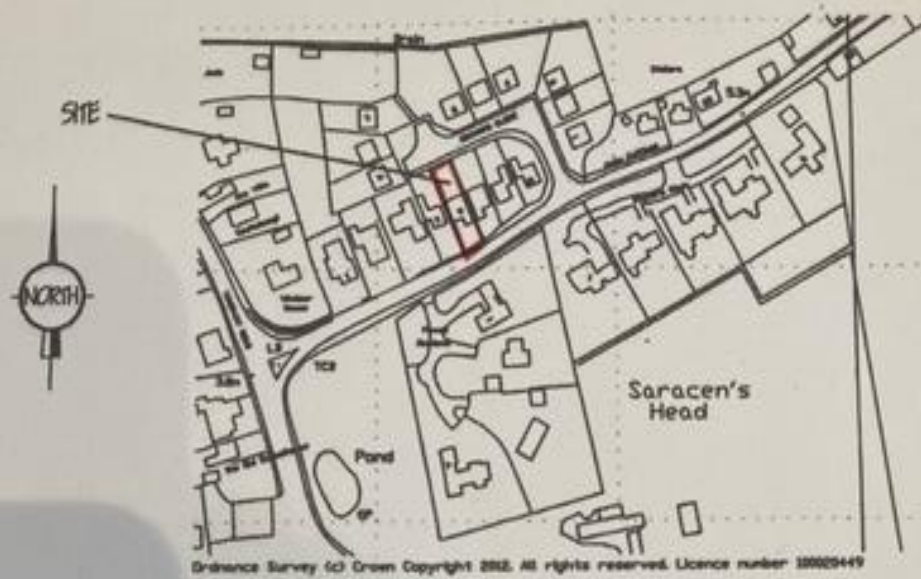

LOCATION PLAN.
1/2500.

Access to rear of
Property



A = EXISTING SHED
B = GARAGE