
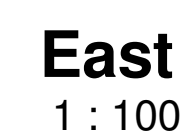



EXISTING MATERIALS SCHEDULE

Walls: Brown mixed brick.
Roof: Dark grey cement tiles
Rain water goods: Black PVC
Fascias: Timber effect PVC
Window and Doors: Timber effect PVC
Hardstanding: Cement pavers

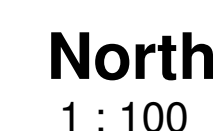

PROPOSED MATERIALS SCHEDULE

Walls: Brown mixed brick to match existing.
Roof: Dark grey cement tiles to match existing.
Rain water goods: Black PVC to match existing.
Fascias: Timber effect PVC to match existing.
Window and Doors: Timber effect PVC to match existing.
Hardstanding: Cement pavers to match existing.

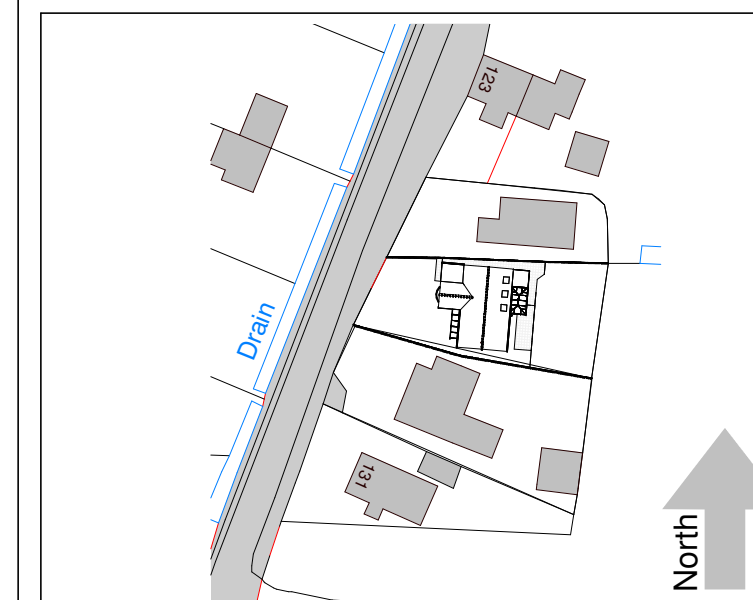

THIS DRAWING IS THE PROPERTY OF PE MA DESIGN
CONSULTANCY LIMITED AND IS ISSUED ON THE CONDITION
THAT IT IS NOT REPRODUCED, DISCLOSED OR COPIED TO
ANY UNAUTHORISED PERSON IN WHOLE OR PART WITHOUT
PRIOR WRITTEN CONSENT.

NO DIMENSIONS ARE TO BE SCALED FROM THIS DRAWING.
ALL DIMENSIONS STATED MUST BE VERIFIED ON SITE.
THE DESIGNER MUST BE ADVISED OF ANY DISCREPANCIES PRIOR
TO ANY ITEM OF WORK BEING PUT IN HAND.
THIS DRAWING MUST BE READ TOGETHER WITH THE
SPECIFICATION, BILL OF QUANTITIES AND RELATED
DRAWINGS.
THIS DRAWING IS FOR INFORMATION PURPOSES ONLY AND
MUST NOT BE USED FOR CONSTRUCTION.

[illegible]

STATUS	PURPOSE OF ISSUE PLANNING
--------	------------------------------

DESIGNER **PEMA**
design • consultancy

CLIENT

Terry McNamara

PROJECT

Rear Extension

TITLE	Existing & Proposed Plans and Elevations
-------	--

DRAWN BY GM		CHECKED BY PEMA		DATE 05.10.18	
AS ^E indicated		SHEET A1		FILE PATH C:\client\data\document\Project\1031_127 Bridgegate Wharfedale Architect\1031-127\1031_PEMA_02_P&A_02_Panning_River_A1	
DRAWING NUMBER 1031 P602					REV