


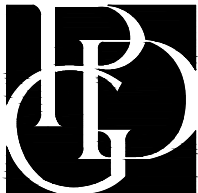

REVISION A



Red Line Amended

OUTBUILDING AT 115 BROADGATE, WHAPLODE DROVE, FOR MR & MRS PEARCE LOCATION PLAN

Scale: 1:2500@A4

Drawn: KLMB

Date: MAR 23

Dwg No: 23001/PL200A

KLMB 18 04 23

PDG ARCHITECTS LTD

1 Eaglethorpe Barns,
Eaglethorpe, Warmington,
Peterborough, PE8 6TJ

T: 01733 371000

E: design@pdgarchitects.co.uk

W: www.pdgarchitects.co.uk