

N

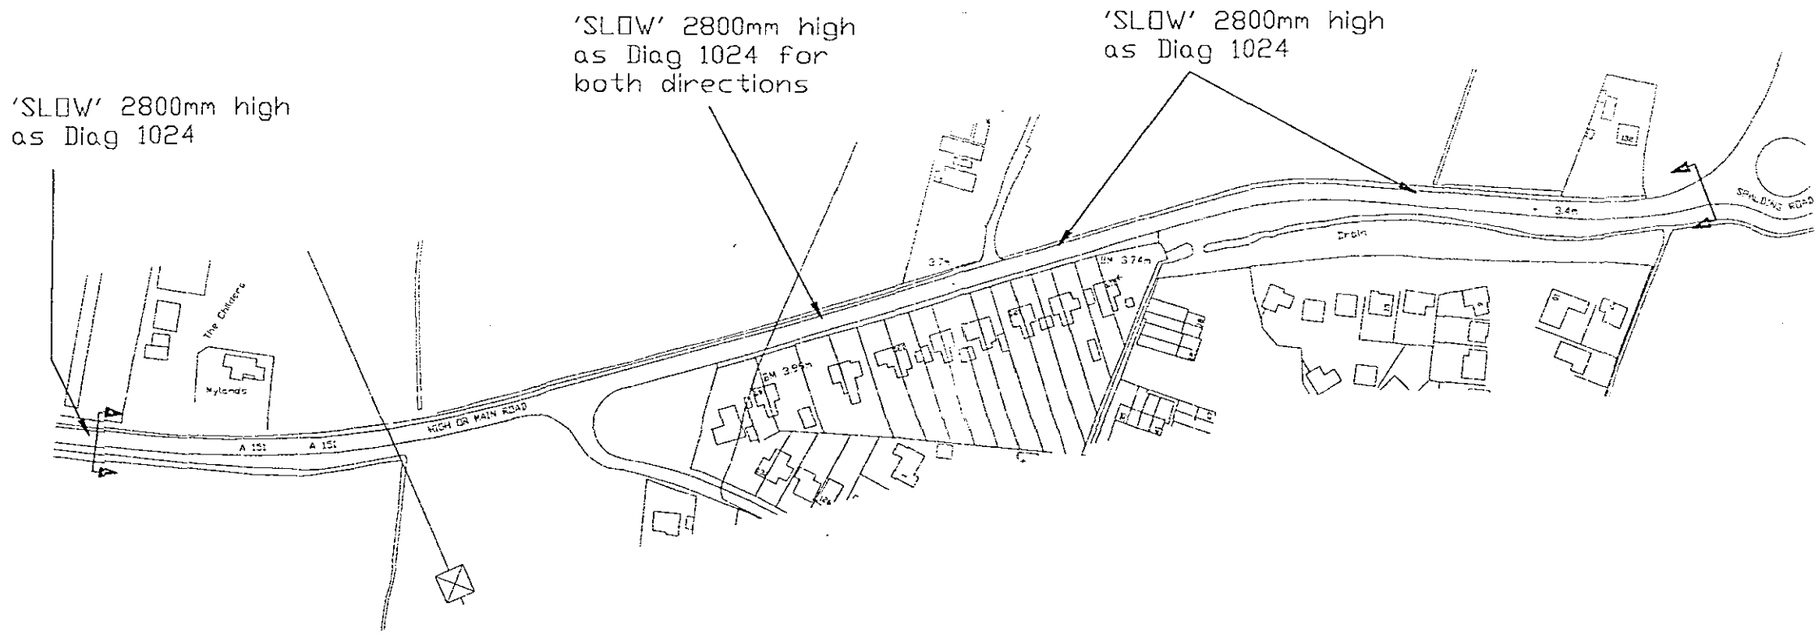

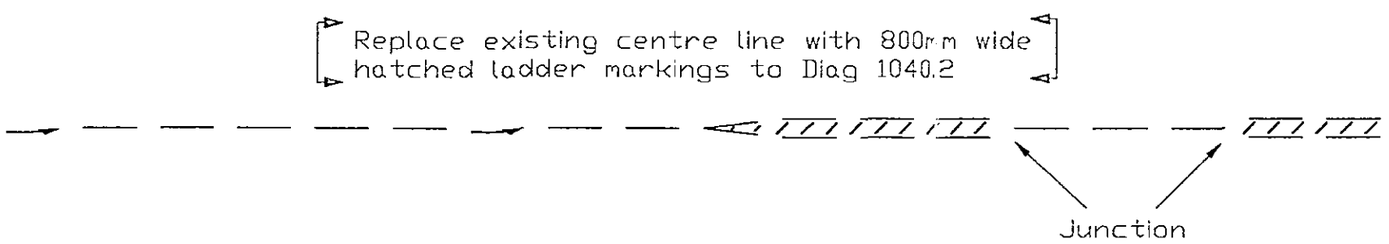

LINCOLNSHIRE COUNTY COUNCIL
County Offices Lincoln

Reproduced from/based upon the O.S. map with the permission of the Controller of H.M.S.O. © Crown copyright reserved.
Crown copyright reserved.
DATE

Amendment details

LINCOLNSHIRE - Part of the East Midlands Region

LINCOLNSHIRE COUNTY COUNCIL
HIGHWAYS & PLANNING DIRECTORATE
ACCIDENT INVESTIGATION & PREVENTION
Y.H. KONG, B.Sc, C.Eng, M.I.C.E, M.I.H.T Head of Design and Construction
Witham Park House, Witham Park, Waterside South, Lincoln LN5 7JN

DRG.No. D/232/11/03 – SHT 1

Archive No.

A151 HOLBEACH
APPROACH TO B1515 ROUNDABOUT
ROAD MARKINGS
ACCIDENT REDUCTION SCHEME

SCALE: 1:2500 Approx

Drawn: D.Johnstone Date: 11'03

Draughted: L.M.Stowe Approved: