


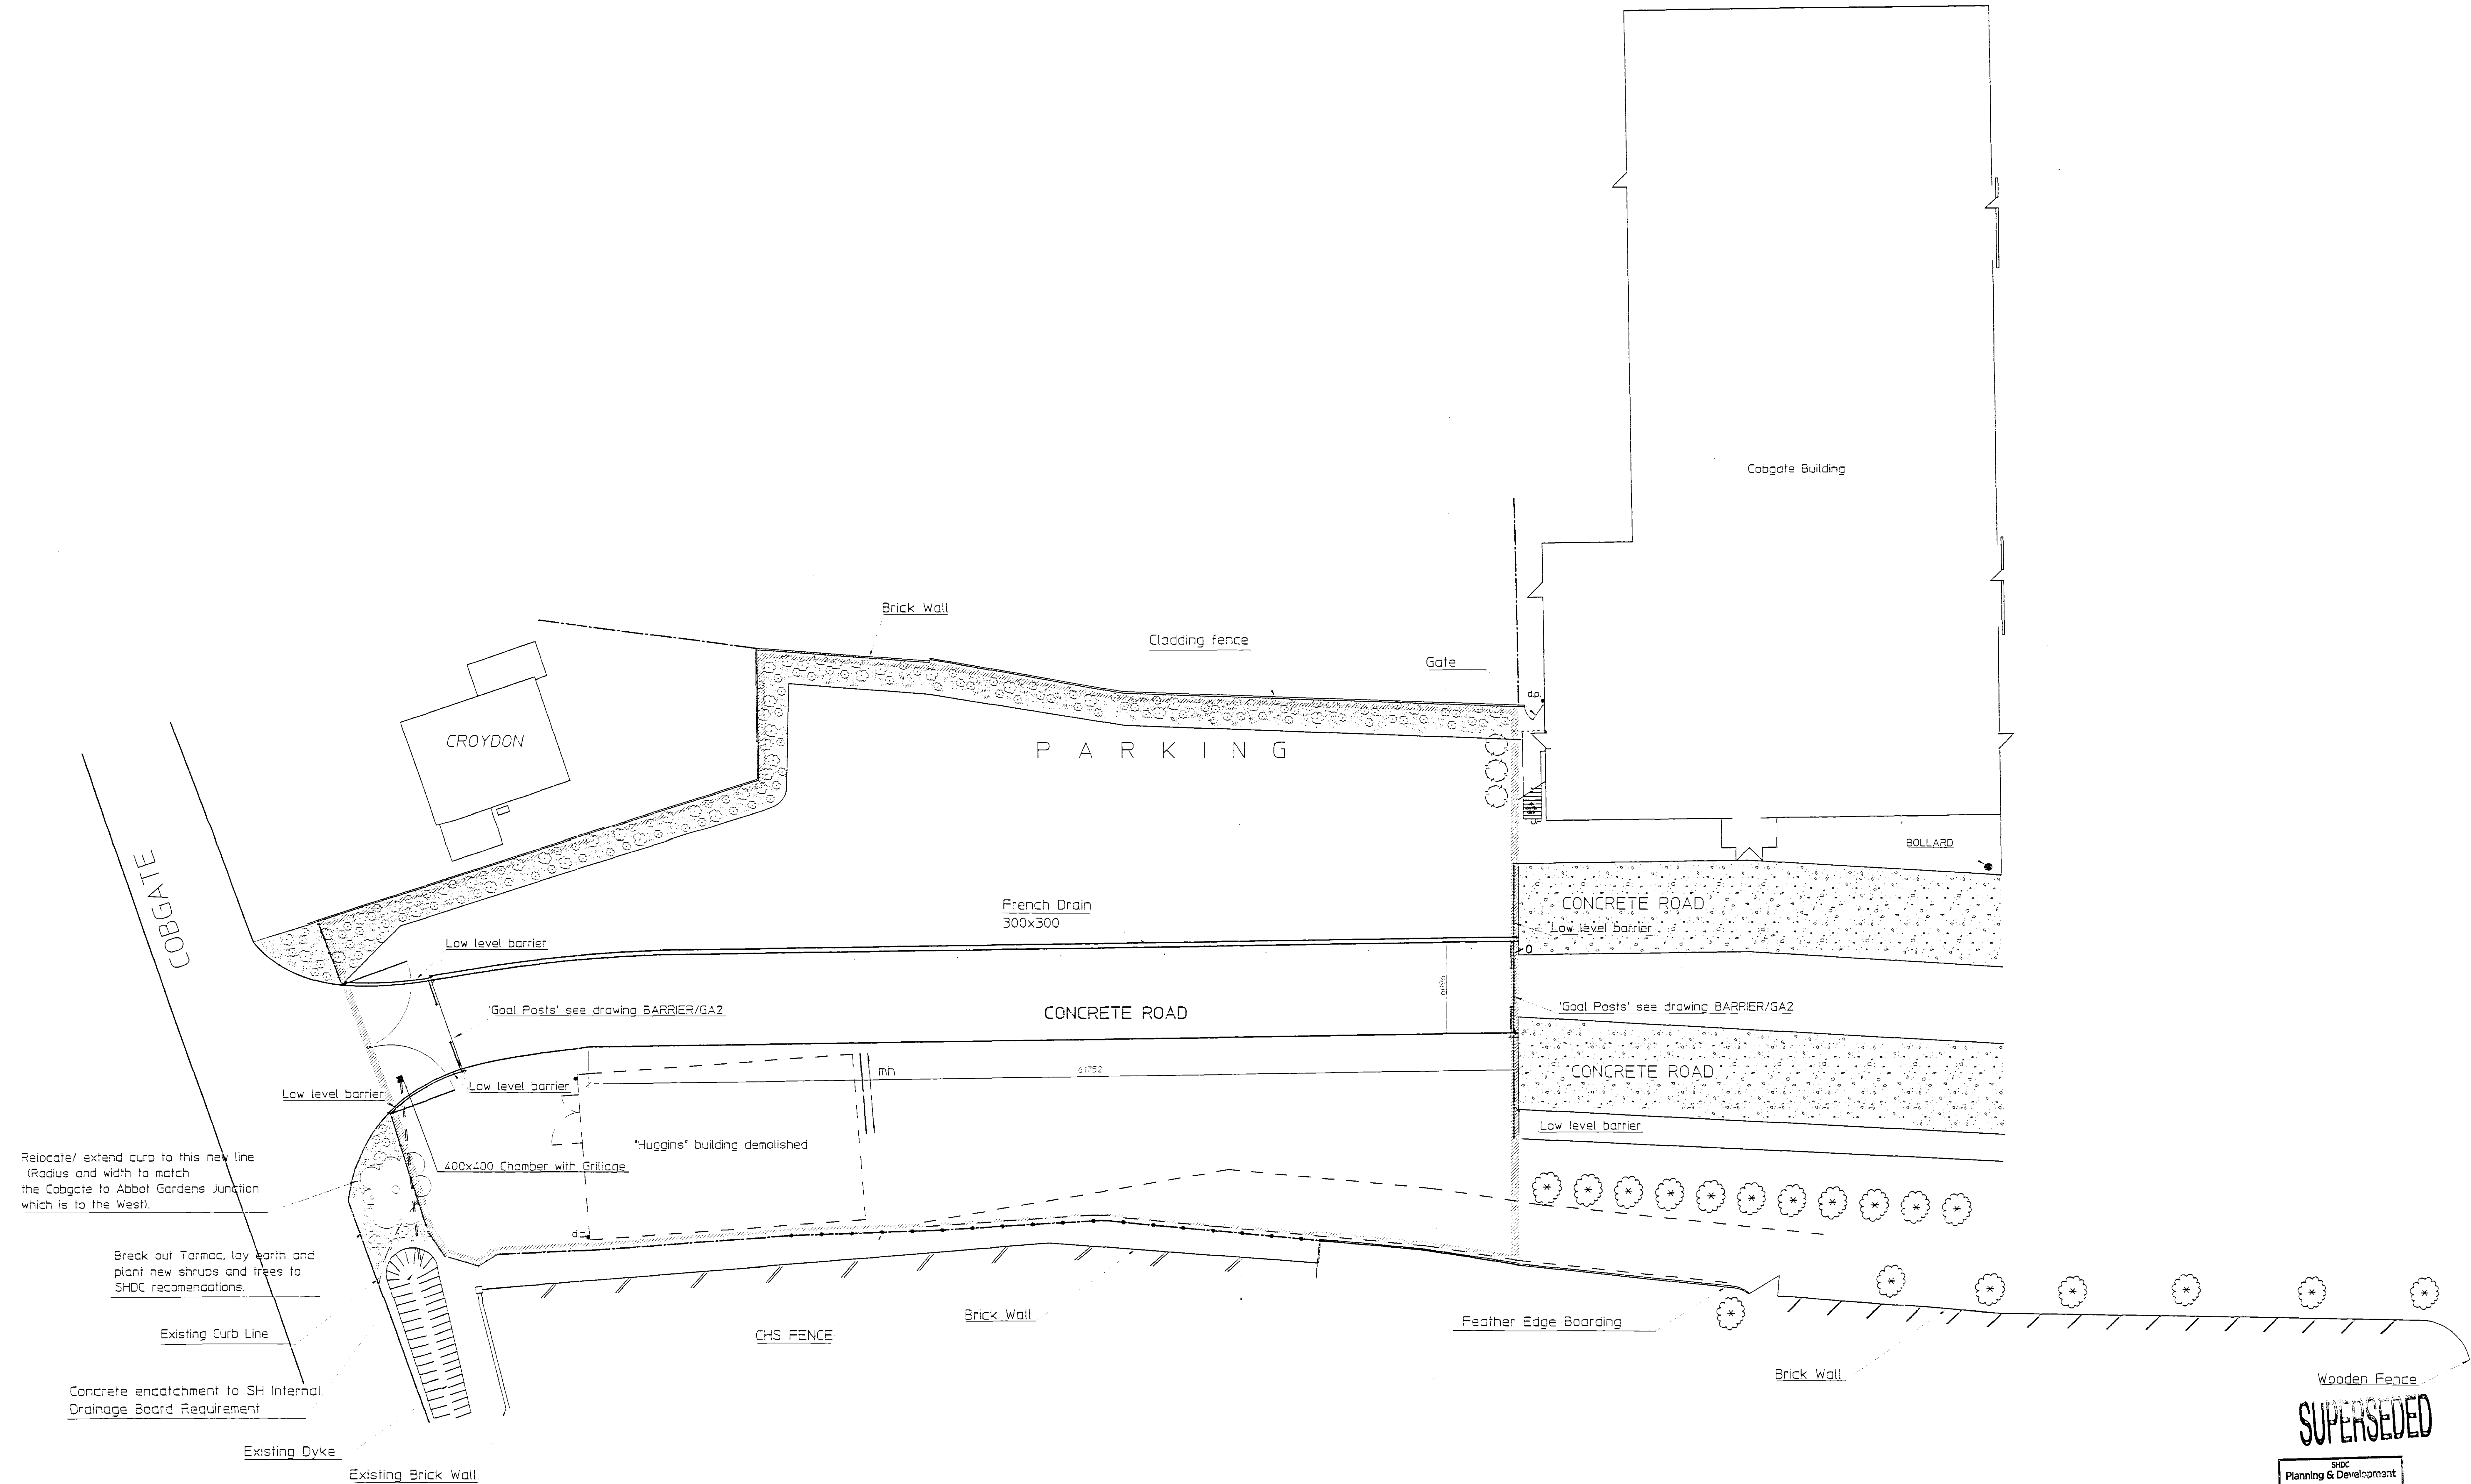

SUPERSEDED
 SHDC
 Planning & Development
 27 MAR 2007
 Ref: 0404/07

(SCALE 1:150 @ A0)

D A GREEN & SONS LTD. WHAPLODE, SPALDING, Lincs. PE12 6TL. TEL. 01406 370585 FAX. 01406 370766			BY	CLF	S/BLAST	PROJECT:
			DATE	15/12/06	PAINT	SITE: COBGATE ENTRANCE ROAD
			CHKD	CC	REPAINT	DRG No. CER - 02
			DATE	15/12/06		
REVISION	BY	DATE	DATE	15/12/06		