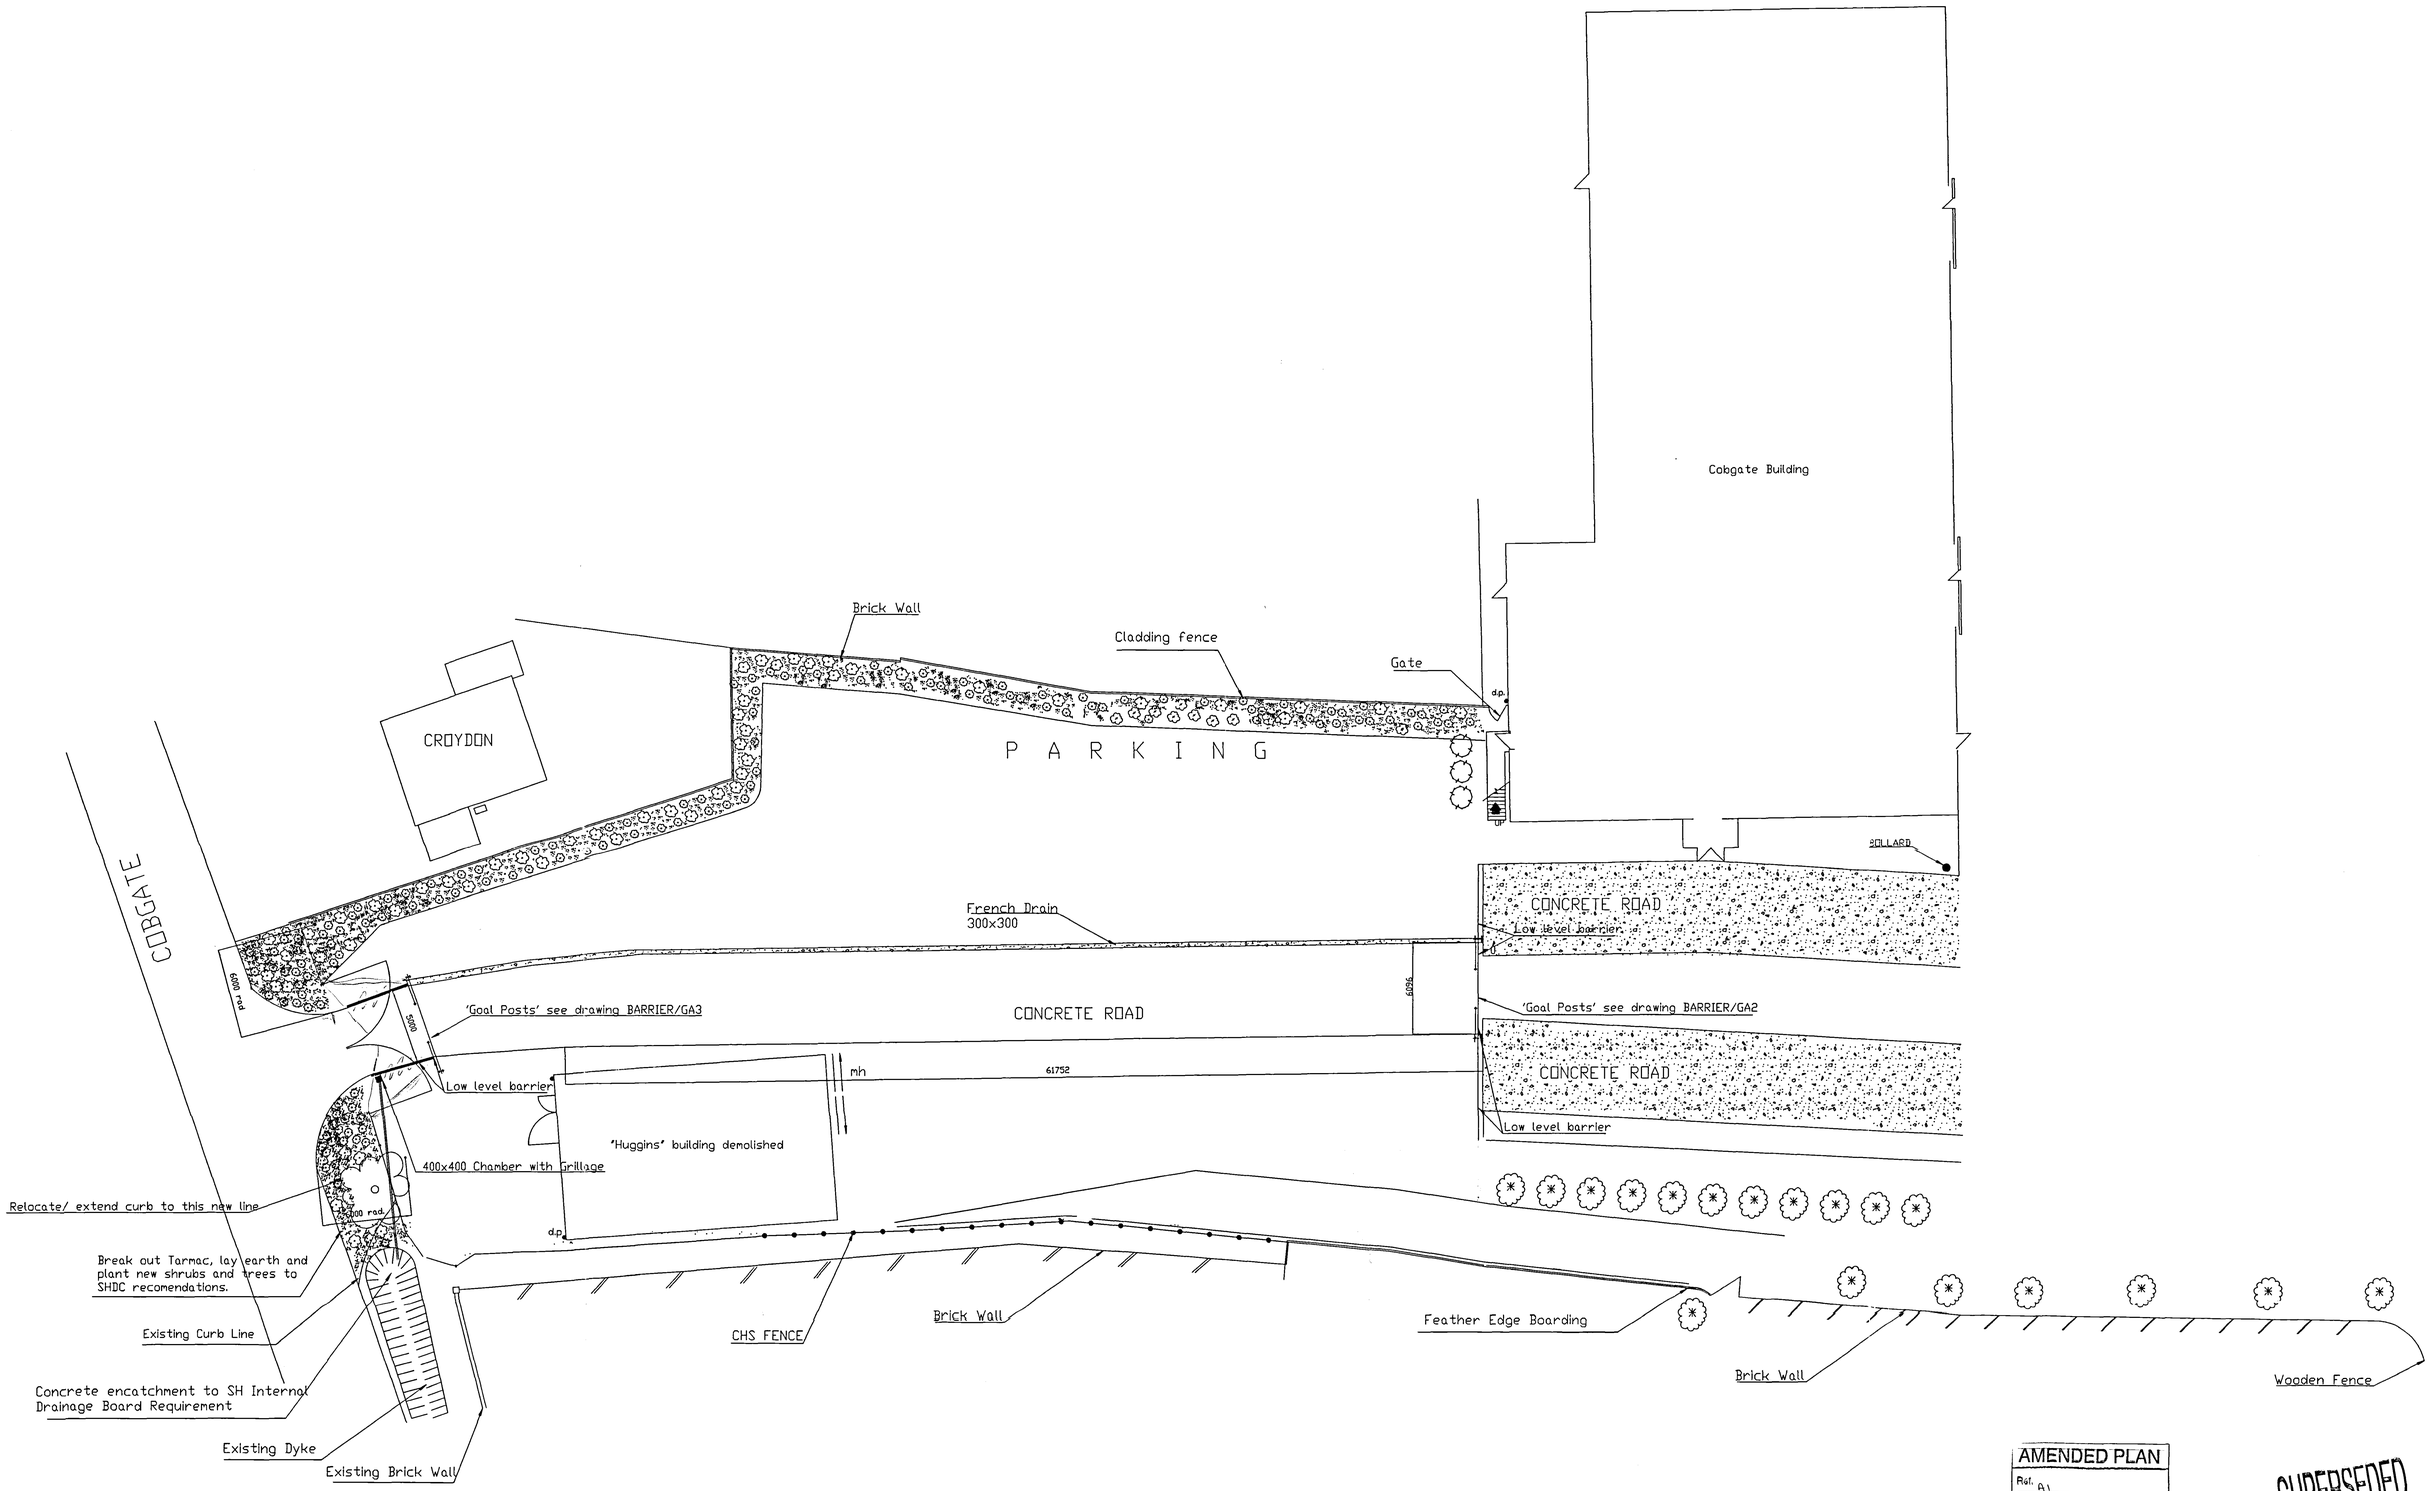

AMENDED PLAN
Ref. A1

SUPERSEDED

17 MAY 2007
Ref. 040507

(SCALE 1:150 @ A□)

D A GREEN & SONS LTD. WHAPLODE, SPALDING, LINCS. PE12 6TL. TEL. 01406 370585 FAX. 01406 370766				BY CLF	S/BLAST		PROJECT:
				DATE 15/12/06	PAINT		SITE: COBGATE ENTRANCE ROAD
				CHKD CC			
	REVISION	BY	DATE	DATE 15/12/06	REPAINT		DRG No. CER - 03