


KITCHEN

OPENING SIZE
2.800




4550mm EXTERNAL

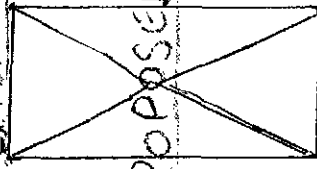

PROPOSED GARDEN ROOM

ROOF LANTERN

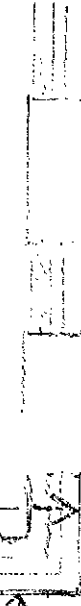

1300mm


3860mm

8080mm

4230mm

PROPOSED EXTENSION

LOUNGE

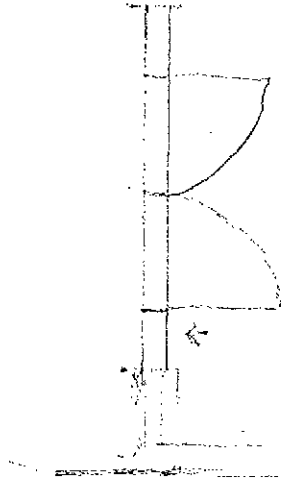

NORTH

5750mm

9000mm TO BOUNDARY

DRAWING 4

THE GRANGE
OXFORD BANK
SHEPHERD STOW
NR. SPALDING
PEIRCE CITY