



 GENERAL NOTES -
 ALL HOLES TO BE DIA FOR .
 DIA BOLTS EXCEPT WHERE NOTED
 ALL WELDING TO BE mmp FILLET
 WELD CONT EXCEPT WHERE NOTED

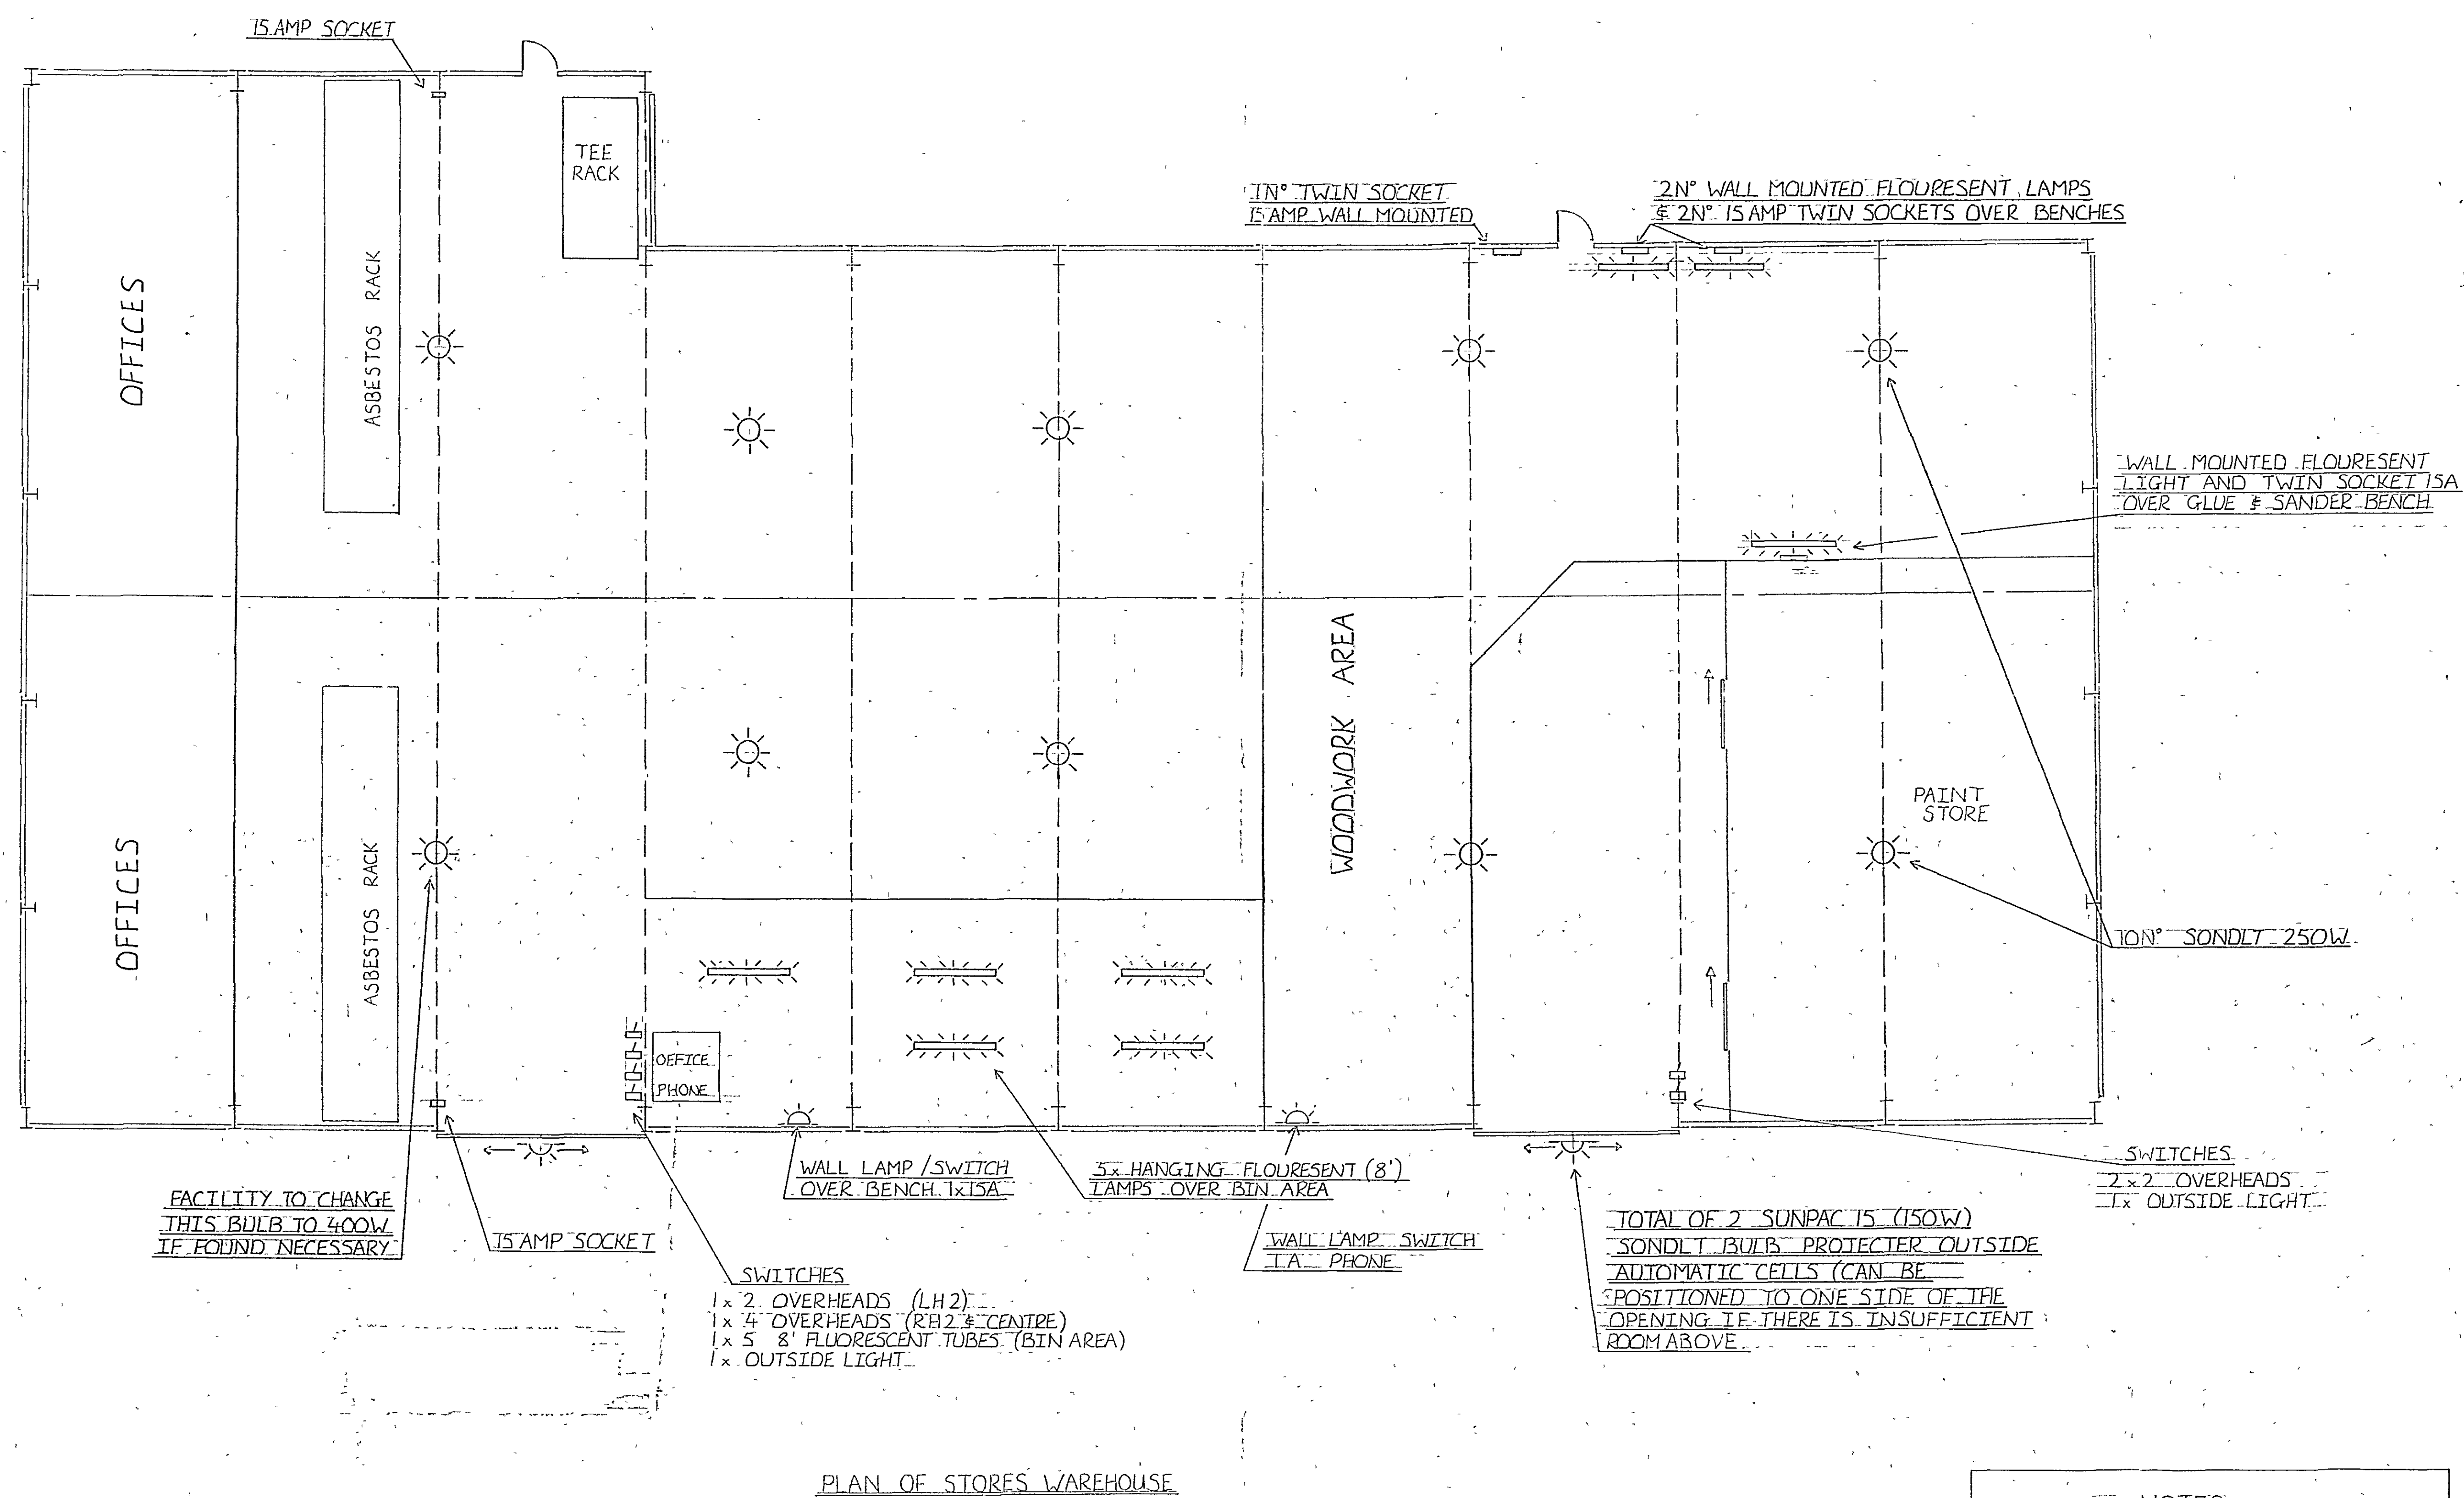

NOTES

- 1.) EXISTING 6 TEMP. HANGING
MBTL SOOW BULBS / HOLDERS
REUSE IN WORK.
- 2.) STORES REQUIRE 2x15A PLUGS
(ONE SOUTH SIDE & ONE NORTH
SIDE) CAN GO ANYWHERE TO
SUIT WIRING (NOT NECESSARILY
WHERE MARKED.)

		REVISIONS					- BY		DATE	
DRAWING ISSUED TO										
F	W	SP	A	AP	T	SM	CR			
SC	LP	RC	CM	SO	ST	B				
S/BLAST										
PAINT										
REPAINT										
SCALE		1/100								
COMP					DATE					
DRAWN		AH			DATE		9-8-89			
CHKD					DATE					
CLIENT		DAGS								
SITE										
DETAILS		PLAN VIEW ON STORES WAREHOUSE								
										
DRAWING No ONE										